


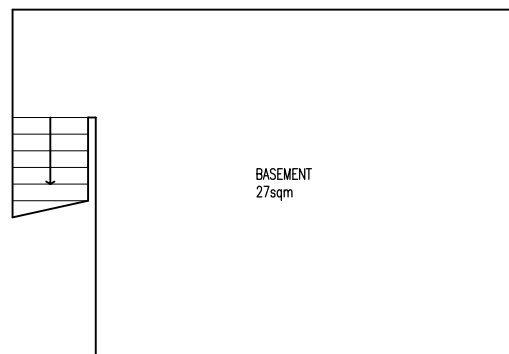


BASEMENT
27sqm


PROPOSED BASEMENT FLOOR PLAN
1:100 @ A3

— DENOTES NEW STUD
PARTITIONS

- - - - - DENOTES EXISTING
WALLS/STRUCTURE
TO BE DEMOLISHED

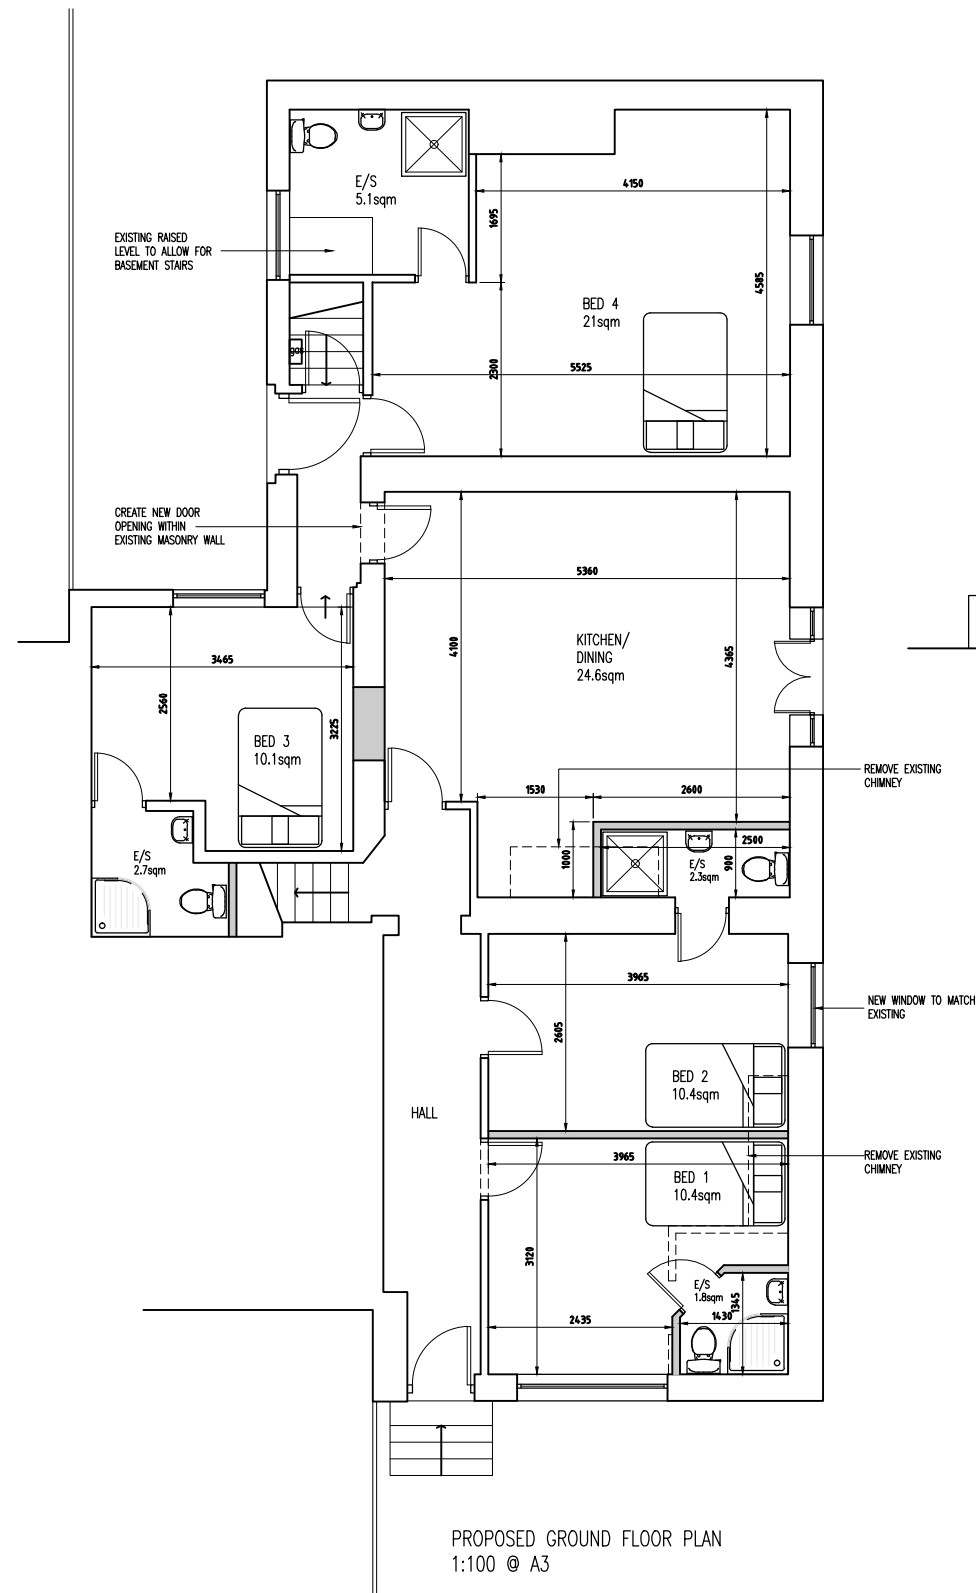

PROPOSED GROUND FLOOR PLAN
1:100 @ A3

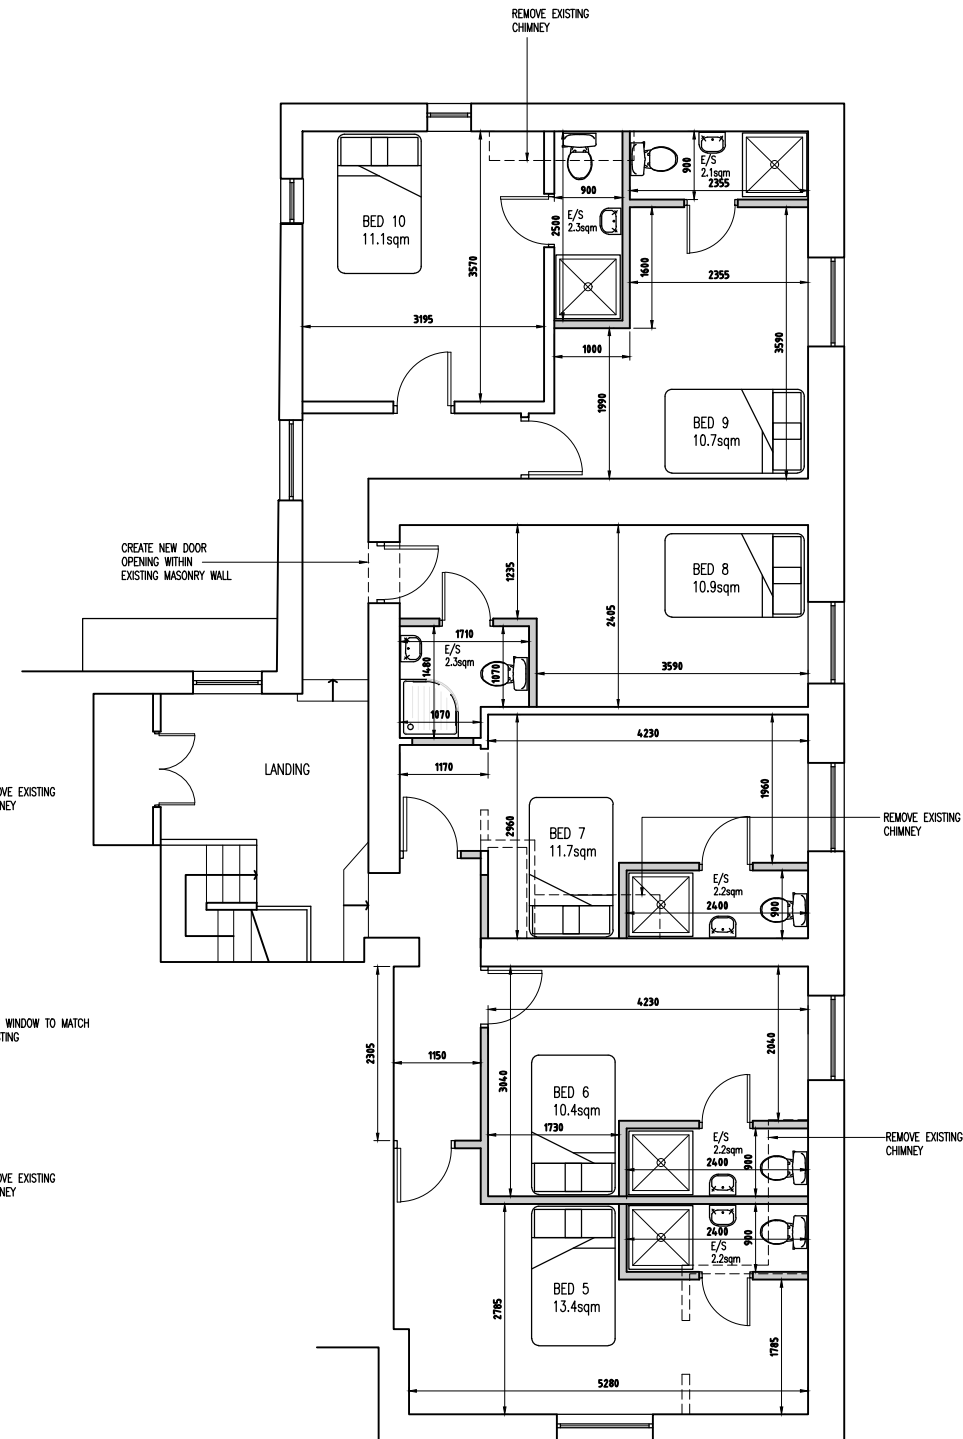

PROPOSED FIRST FLOOR PLAN
1:100 @ A3



Rev	Amendments	Date	Ints
Mark Gordon Design + Associates			
Project			
2 FERNGROVE HOUSE BURY. BL9 7LS			
Drawing Title			
PROPOSED FLOOR LAYOUTS			
Drawn	TW	Checked	—
Date	JAN 2024	Scale	A3 1 : 100
Drawing No.	2FH/203/PL	Rev.	