


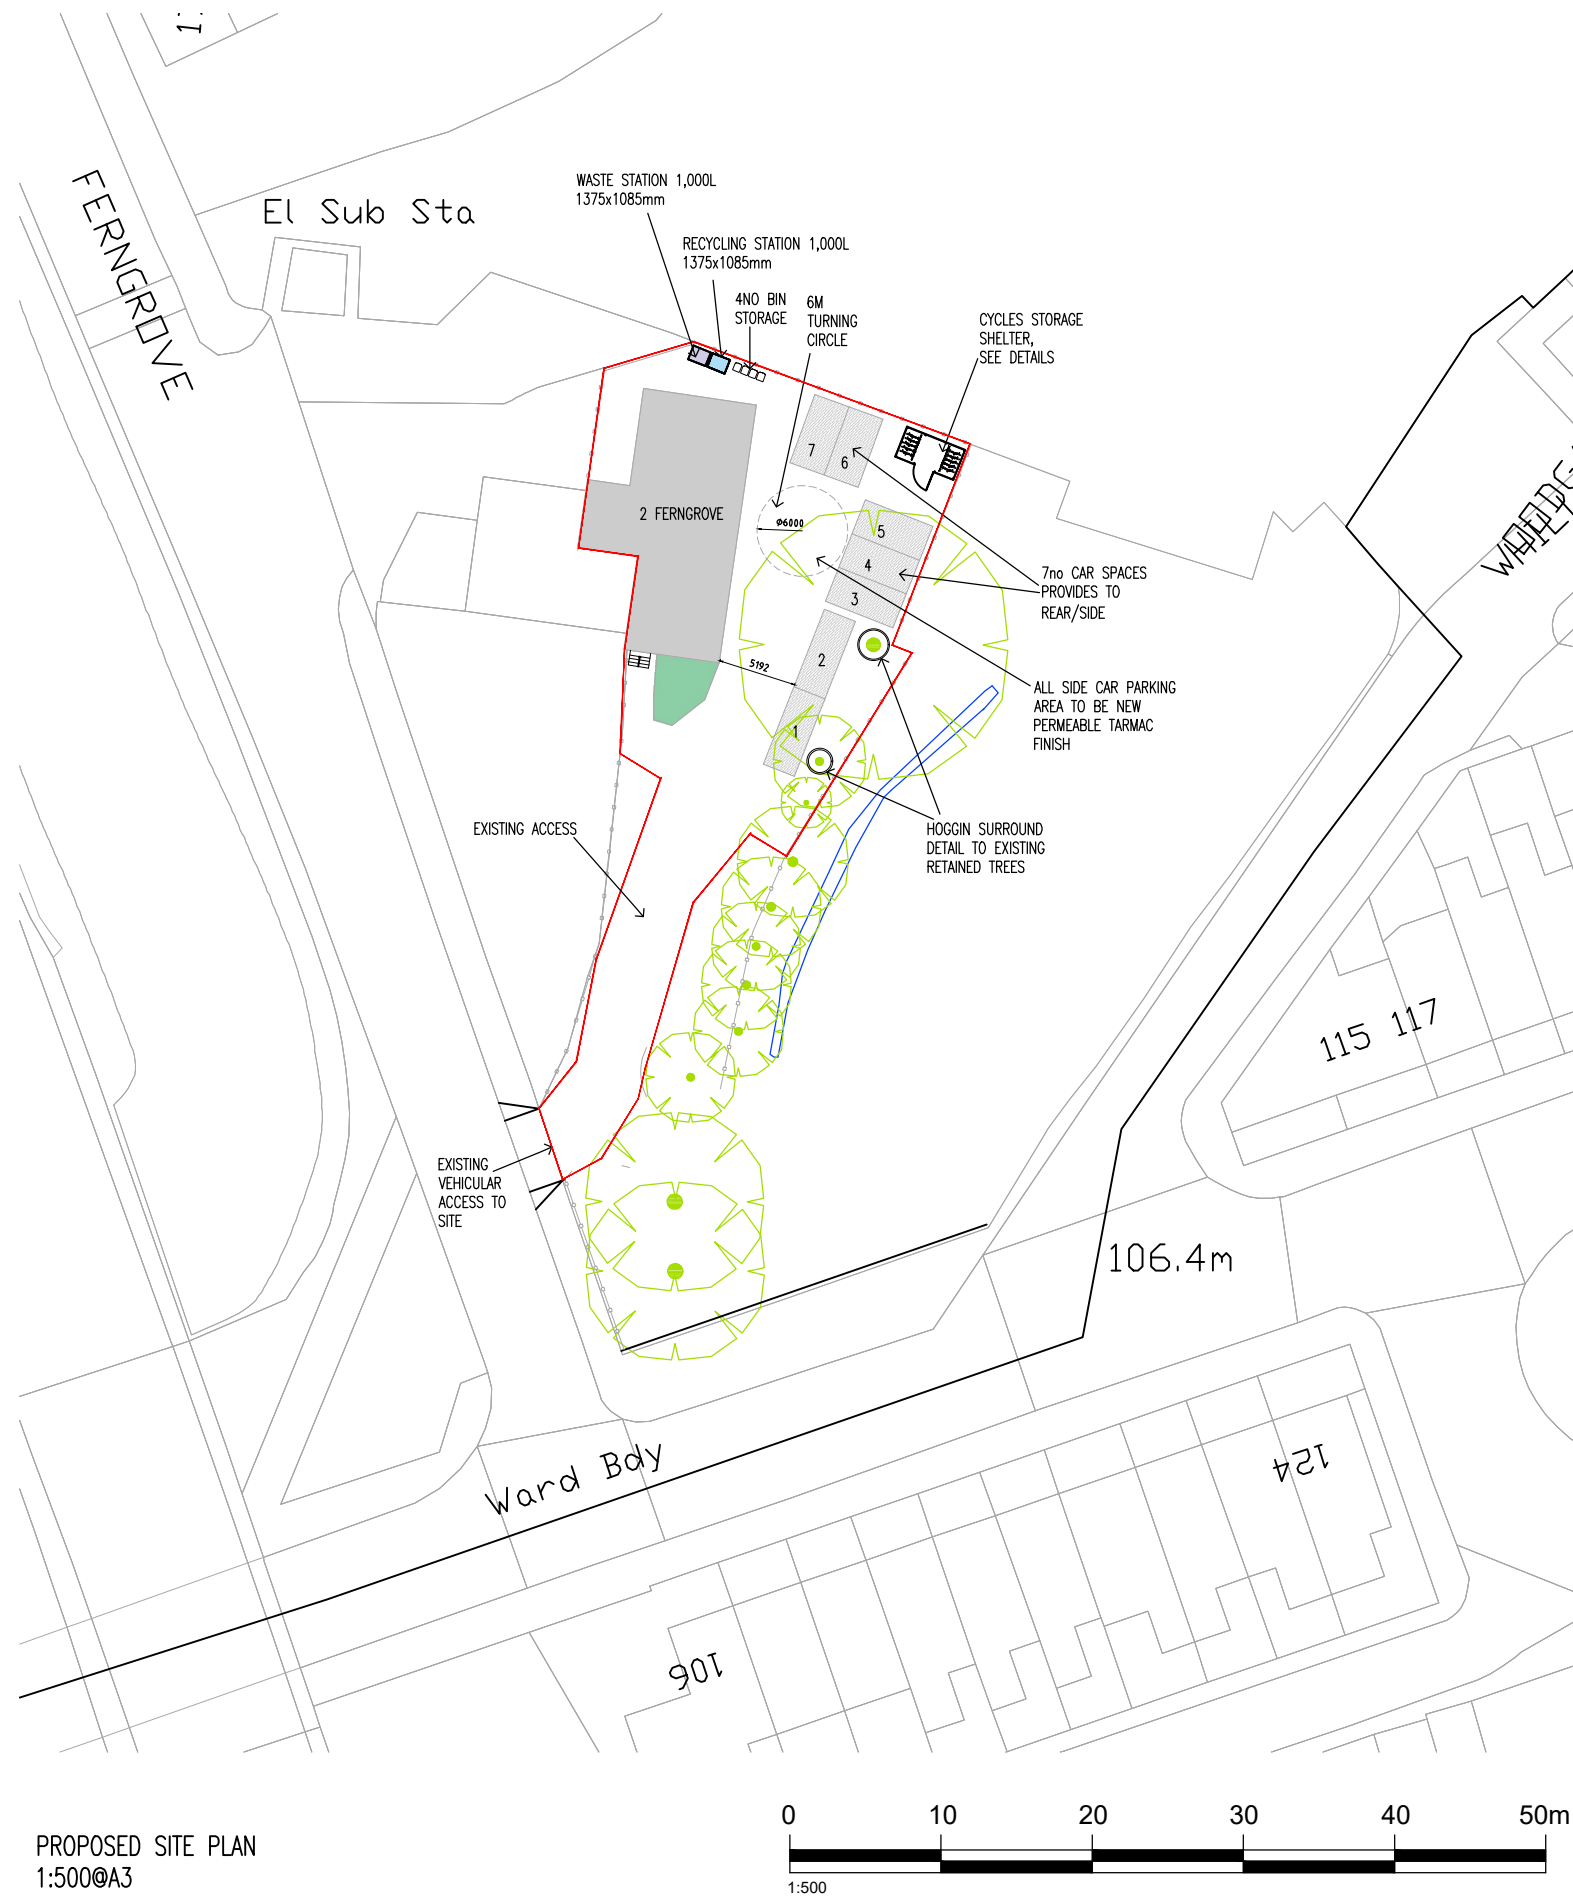

PROPOSED SITE PLAN
1:500@A3



SITE LOCATION PLAN (610sqm)
1:1250@A3




CLEAR CYCLE SHELTER, MADE OF 50x50x3mm MILD STEEL RHS FRAME, WITH 4mm PETG CLEAR UV RATED RATED CLADDING. FULLY WELDED FRAMED BOLTED TOGETHER. SECURE WITH NO CRAWL PERIMETER AND 3 HINGE ANTI-LIFT DOOR. FRAME BOLTED TO HARDSTANDING FOR EXTRA SECURITY. COMPLIES WITH CODE FOR SUSTAINABLE HOMES & BREEAM. FOR 10 BIKES, BEING 4100mm WIDE X 2200mm DEEP.

Rev	Amendments	Date	Ints
P4	Bin storage areas added	26.02.24	MG
P3	Alterations to red line boundary and tree hoggin surround detail shown	02.02.24	MG
P2	Alterations to red line boundary and reduced car parking to 7	30.01.24	MG
P1	10 car spaces provided	25.01.24	MG

Mark Gordon
Design + Associates

Project	
2 FERNGROVE HOUSE BURY. BL9 7LS	
Drawing Title	
SITE LOCATION PLAN PROPOSED SITE PLAN	
Drawn TW	Checked -
Date JAN 2024	Scale@A3 1 : 100
Drawing No.	2FH/200/PL
Rev.	P4

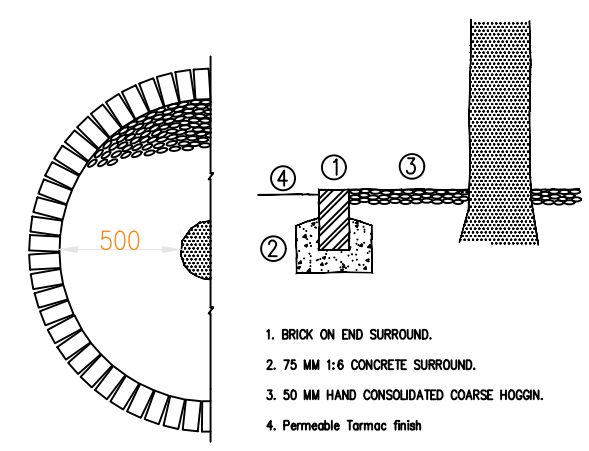

HOGGIN SURROUND DETAIL TO EXISTING RETAINED TREES
1:25@A3