




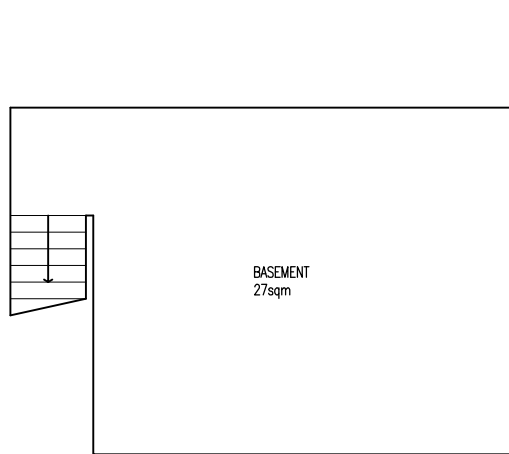

EXISTING BASEMENT FLOOR PLAN
1:100 @ A3

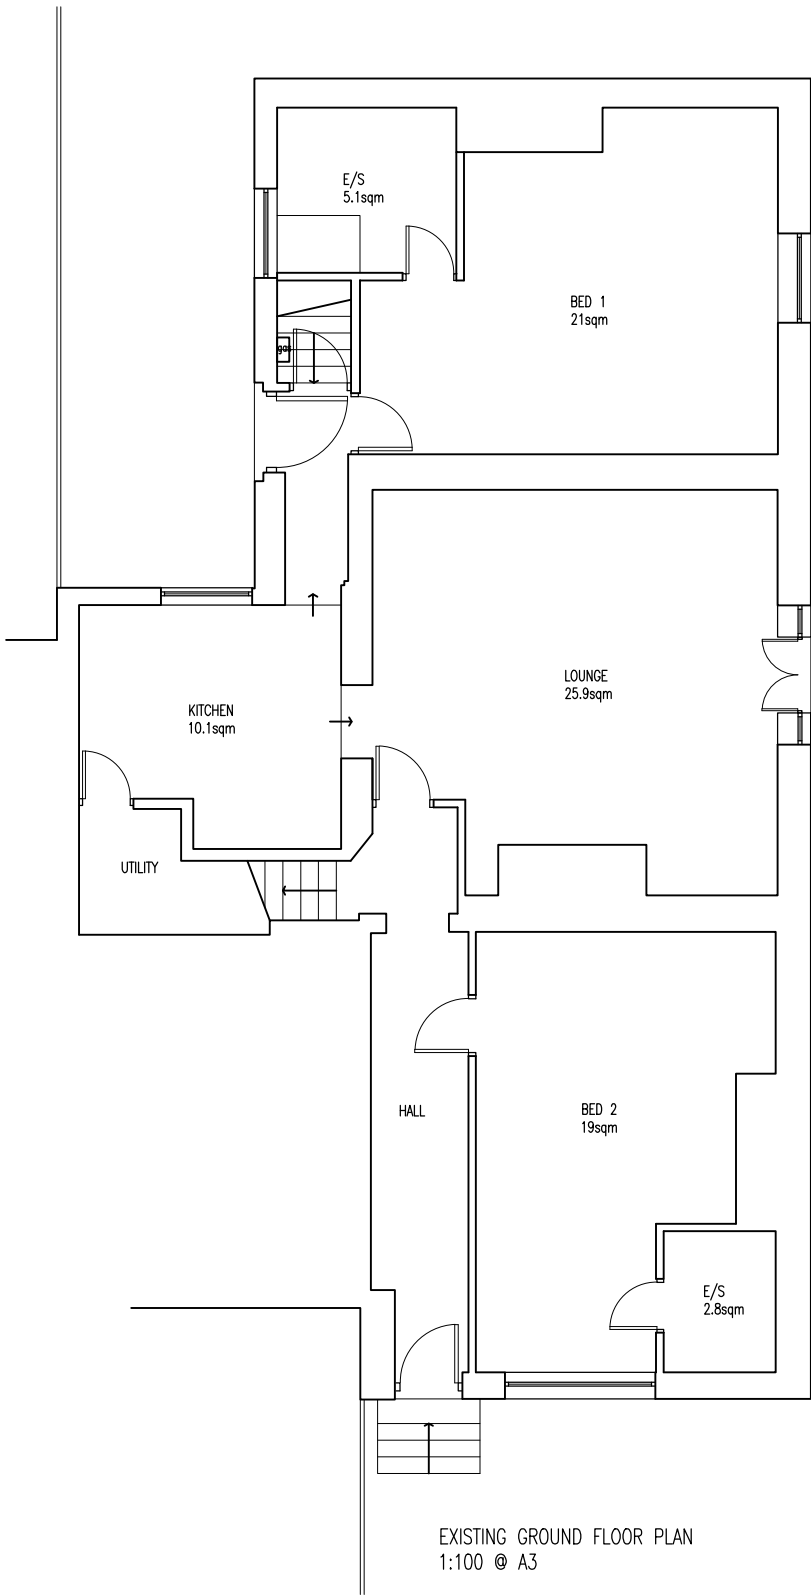

EXISTING GROUND FLOOR PLAN
1:100 @ A3

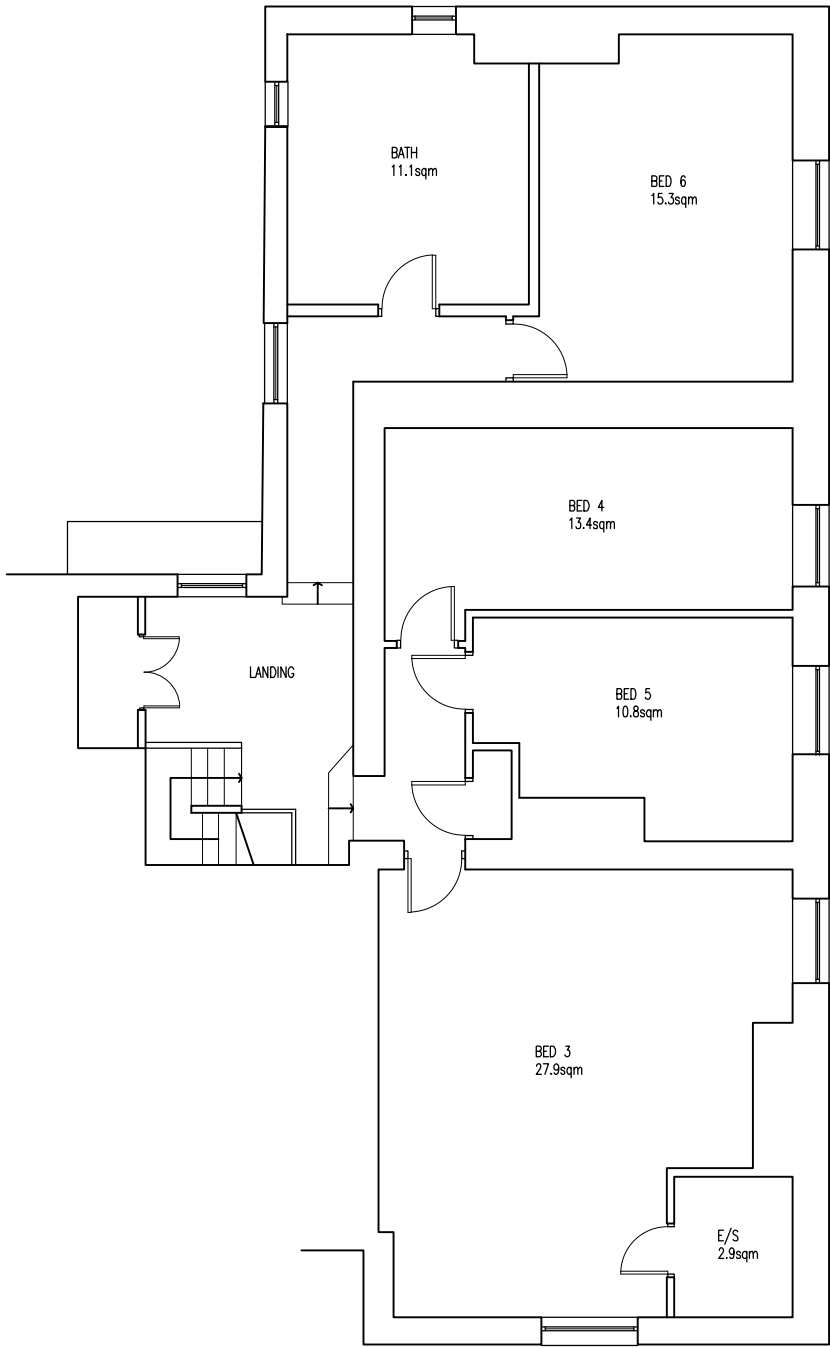

EXISTING FIRST FLOOR PLAN
1:100 @ A3



Rev	Amendments	Date	Ints
			
Project			
2 FERNGROVE HOUSE BURY. BL9 7LS			
Drawing Title			
EXISTING FLOOR LAYOUTS			
Drawn TW		Checked -	
Date JAN 2024		Scale @ A3 1 : 100	
Drawing No. 2FH/201/PL			Rev.