




EXISTING REAR ELEVATION
1:100 @ A3



EXISTING SIDE ELEVATION
1:100 @ A3



EXISTING FRONT ELEVATION
1:100 @ A3

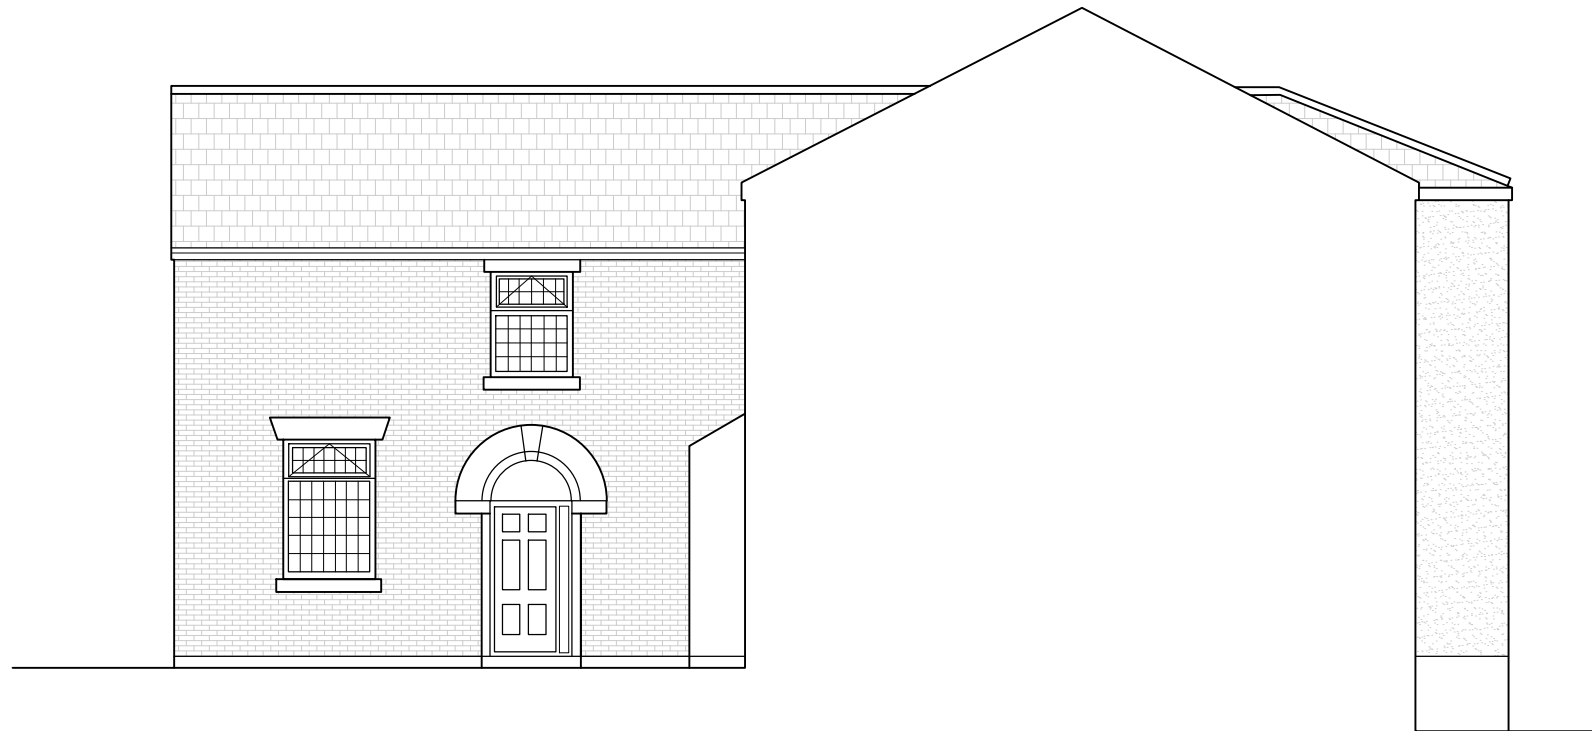

EXISTING SIDE ELEVATION
1:100 @ A3



Rev	Amendments	Date	Ints
Mark Gordon Design + Associates			
Project			
2 FERNGROVE HOUSE BURY. BL9 7LS			
Drawing Title			
EXISTING ELEVATIONS			
Drawn	TW	Checked	—
Date	JAN 2024	Scale	A3 1 : 100
Drawing No.	2FH/202/PL		Rev.