




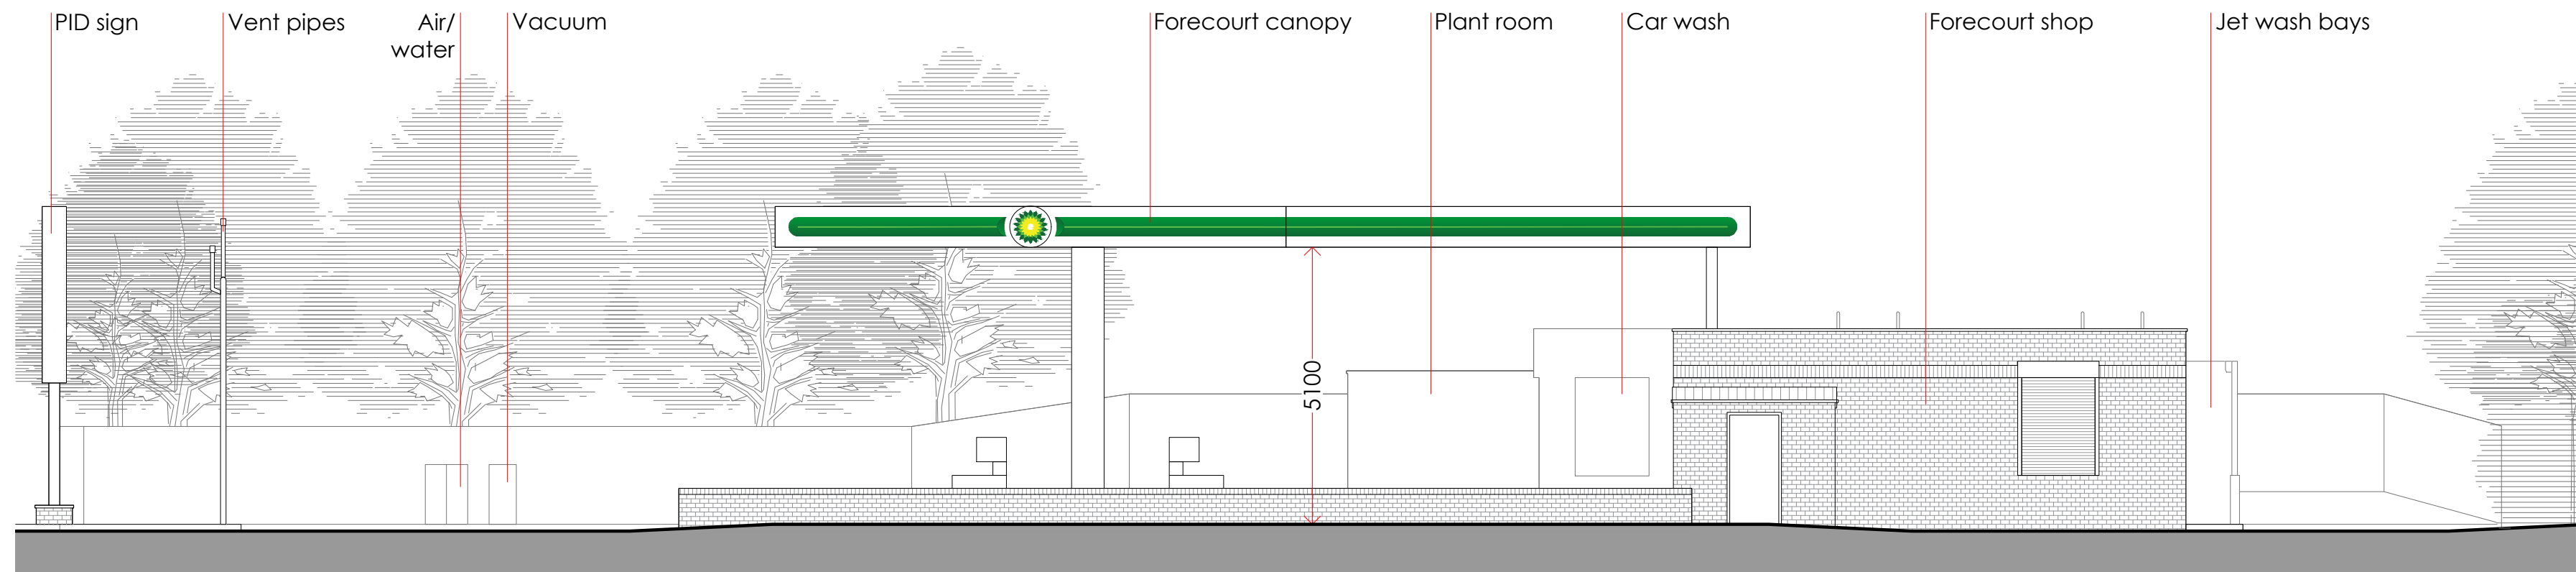


SOUTH ELEVATION 1:100

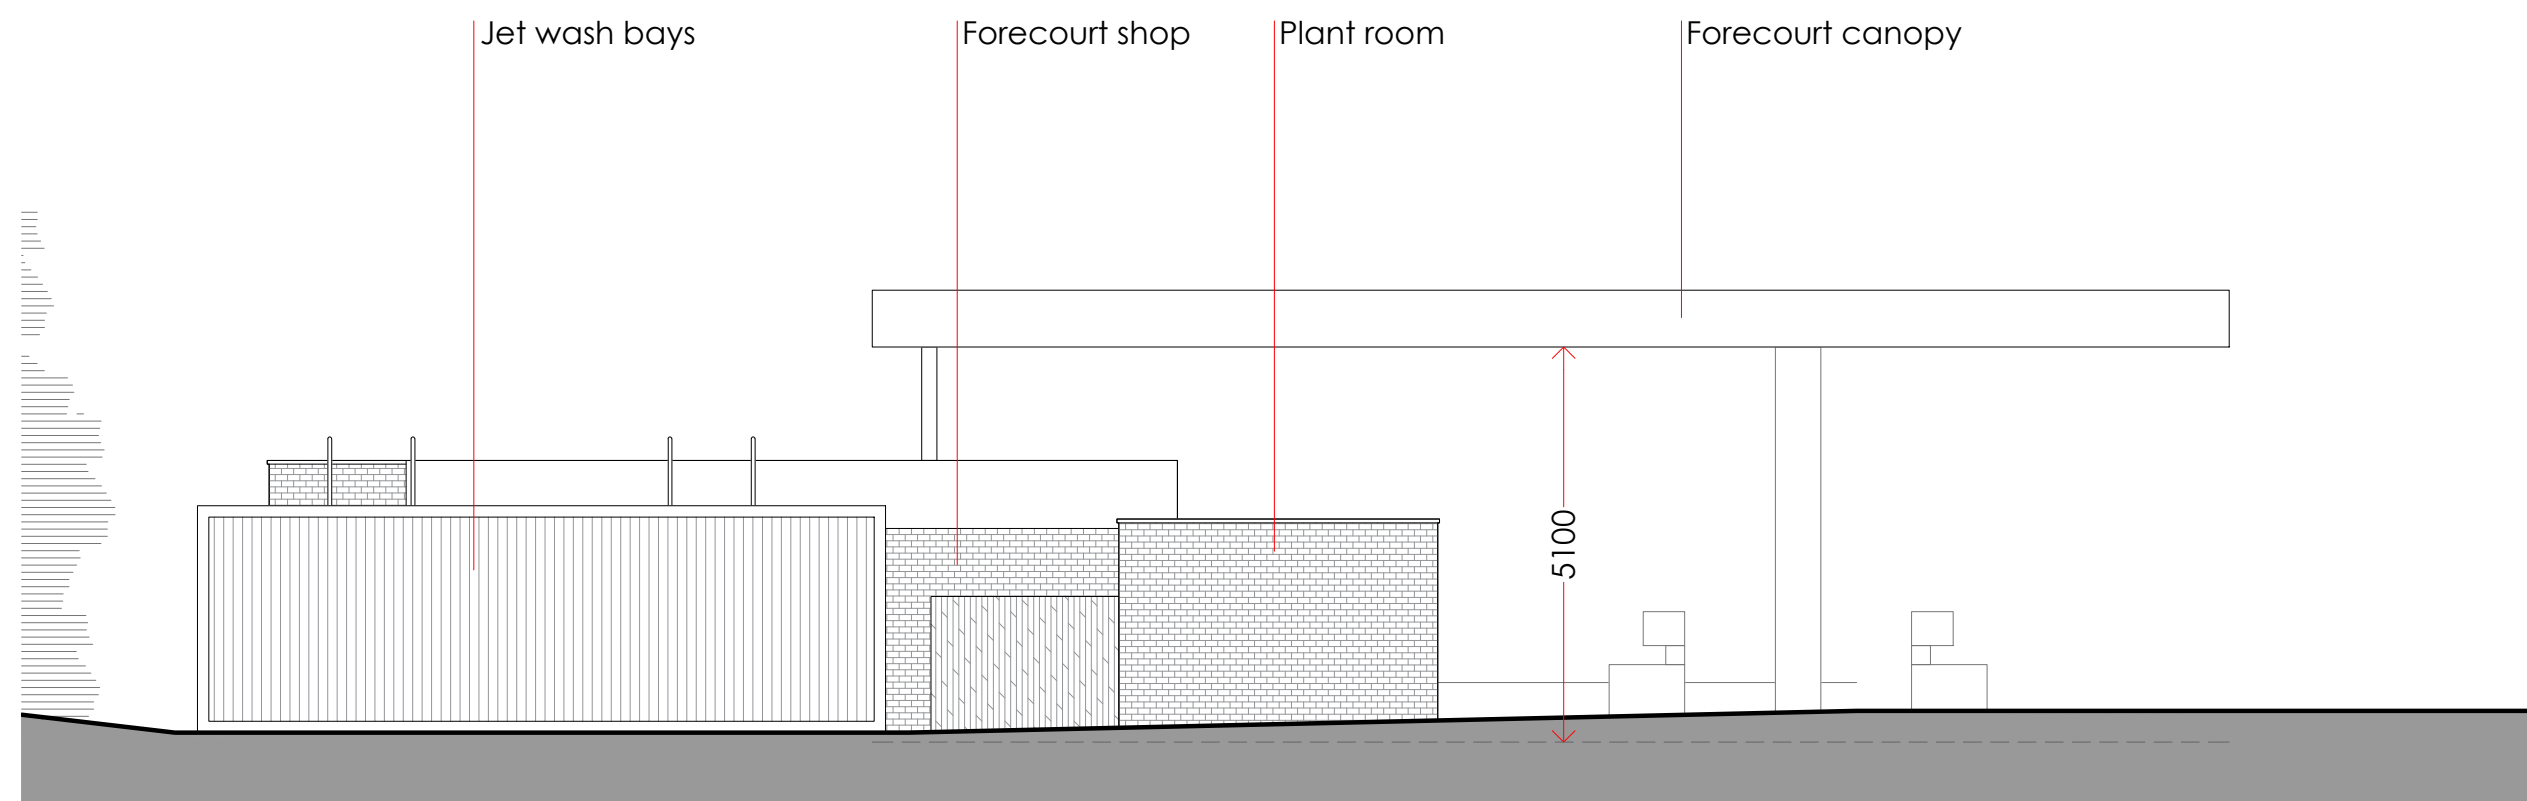

NORTH ELEVATION 1:100

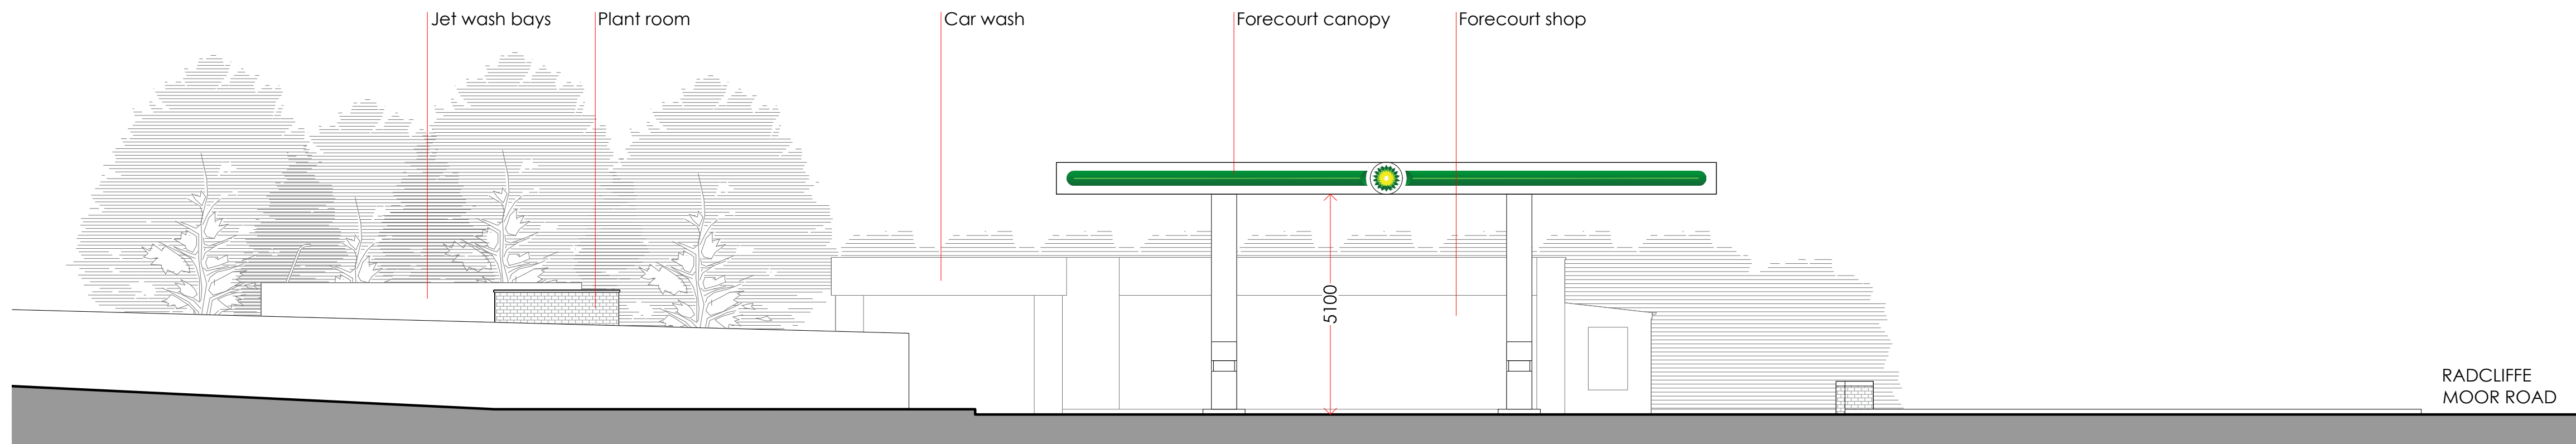

WEST ELEVATION 1:100

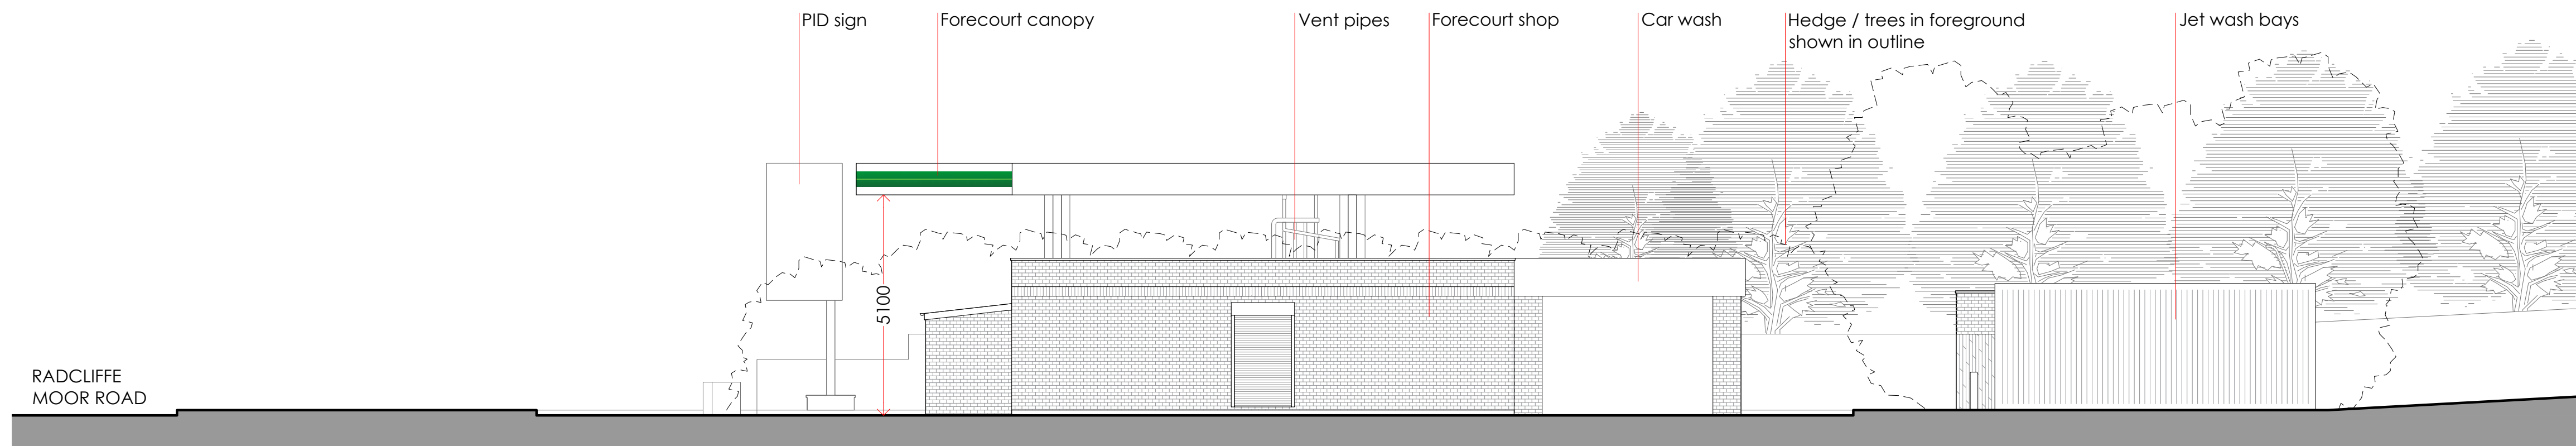

EAST ELEVATION 1:100

PROPOSED SITE ELEVATIONS



REVISIONS:

REV	NOTE	DATE
a	Existing trees/hedge to eastern boundary added	Jan '24

NOTES:

Adcock Associates have prepared this drawing for the sole and specific use of the client and are not responsible for any use of its contents by others.
Hard copy prints may not scale accurately. All levels are in metres and dimensions in millimeters unless specified otherwise. To be read in conjunction with all other relevant drawings and specifications.
It must not be used for land transfer purposes and not for construction purpose.
The shape and size of the site has been taken from existing drawings prepared by others, accuracy and physical boundaries have not been authenticated.

Local Planning Authority:
Bury Metropolitan Borough Council

PLANNING APPLICATION FS672 TURKS

CLIENT **mfg**
motor fuel group

PROJECT FORECOURT CANOPY RAISE FROM 4.4m TO 5.1m BETWEEN GROUND LEVEL AND UNDERSIDE OF CANOPY

ADDRESS
TURKS SERVICE STATION
TURKS ROAD
BURY, GREATER MANCHESTER
M26 3NW

TITLE PROPOSED SITE ELEVATIONS

SCALE 1:100 @ A1 JOB NO 22937-07

DRAWN FE 16/11/2022 DWG NO PA04a

CHECKED DATE REVISION FE 16/01/2024

RETAIL ROADSIDE DESIGN AND ARCHITECTURE
Bury House
Bury, Greater Manchester
M26 3NW
+44(0)161 414 000
enquiries@adcockassociates.co.uk

