




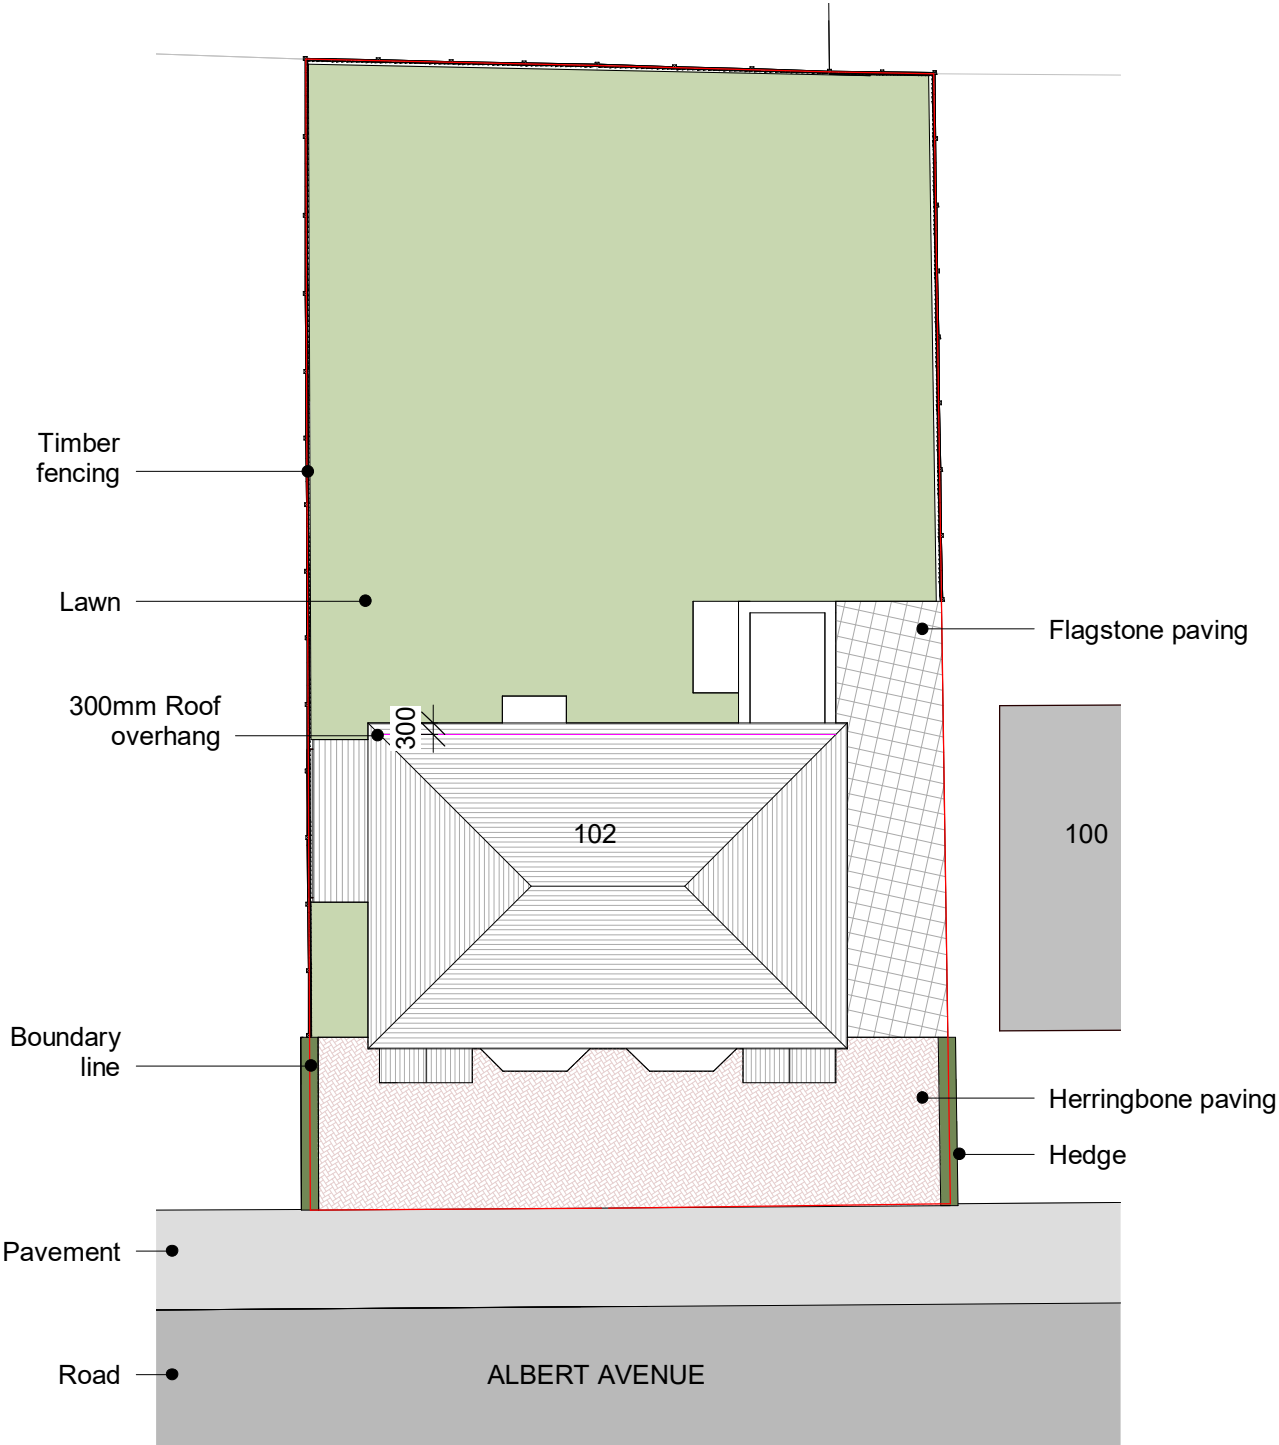

1. Existing Site Plan
1 : 200

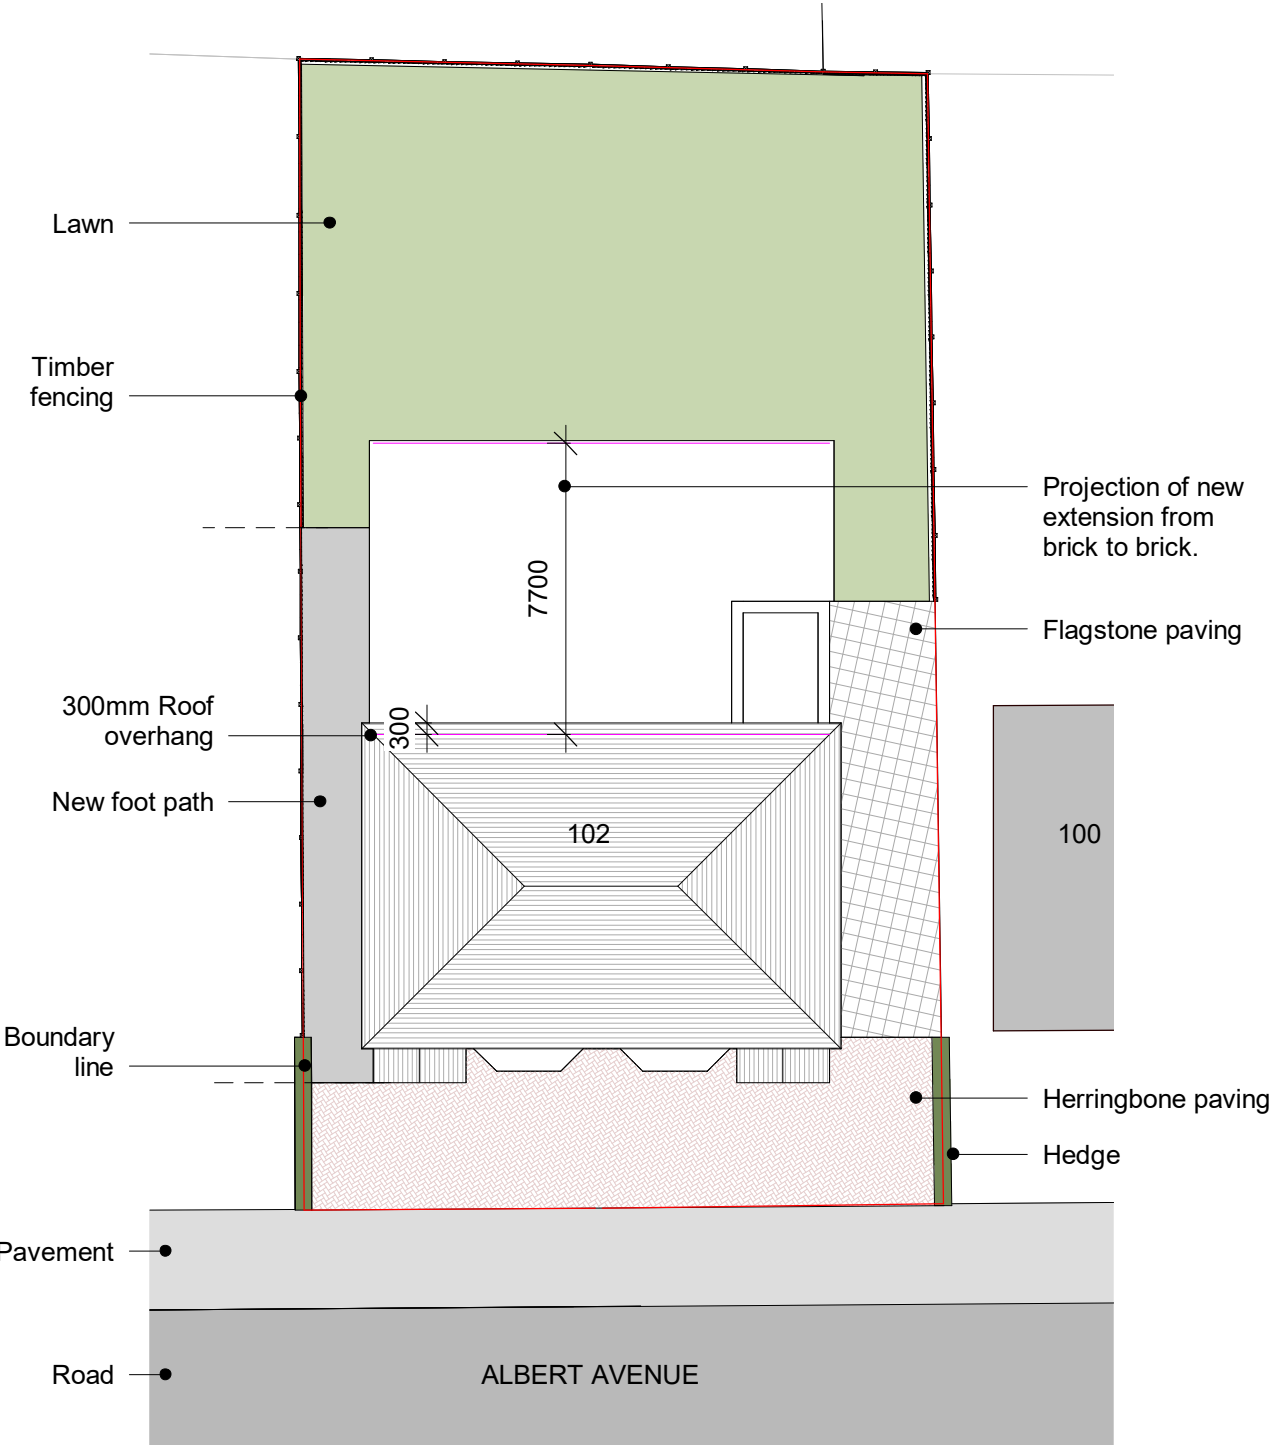

2. Proposed Site Plan
1 : 200

 

PROJECT
Prestwich Mikvah - Albert Ave
CLIENT
Prestwich Mikvah
TITLE
Existing and Proposed Site Plan

REV	DESCRIPTION	BY	DATE
SCALE @ A1	DATE	DRAWN BY	
1 : 200	30 JAN 2023	ER	
STATUS	PLANNING		
PROJECT NO.	DRAWING NO.	REV.	
DA18080.	301.		

NOTES

© COPYRIGHT : ALL RIGHTS RESERVED.
THIS DRAWING MUST NOT BE REPRODUCED WITHOUT PRIOR WRITTEN CONSENT.
DRAWING TO BE USED FOR THE STATUS INDICATED ONLY.
ALL DIMENSIONS AND SETTING OUT SHALL BE CHECKED AND CONFIRMED ON SITE.
ANY DISCREPANCIES TO BE REPORTED TO THE DESIGNER PRIOR TO THE COMMENCEMENT OF ANY WORK. ALL WORK AND MATERIALS TO BE IN ACCORDANCE WITH CURRENT STATUTORY LEGISLATION, RELEVANT CODES OF PRACTICE AND BRITISH STANDARDS. ALL DIMENSIONS ON THIS DRAWING ARE IN MILLIMETRES (UNLESS OTHERWISE STATED).