

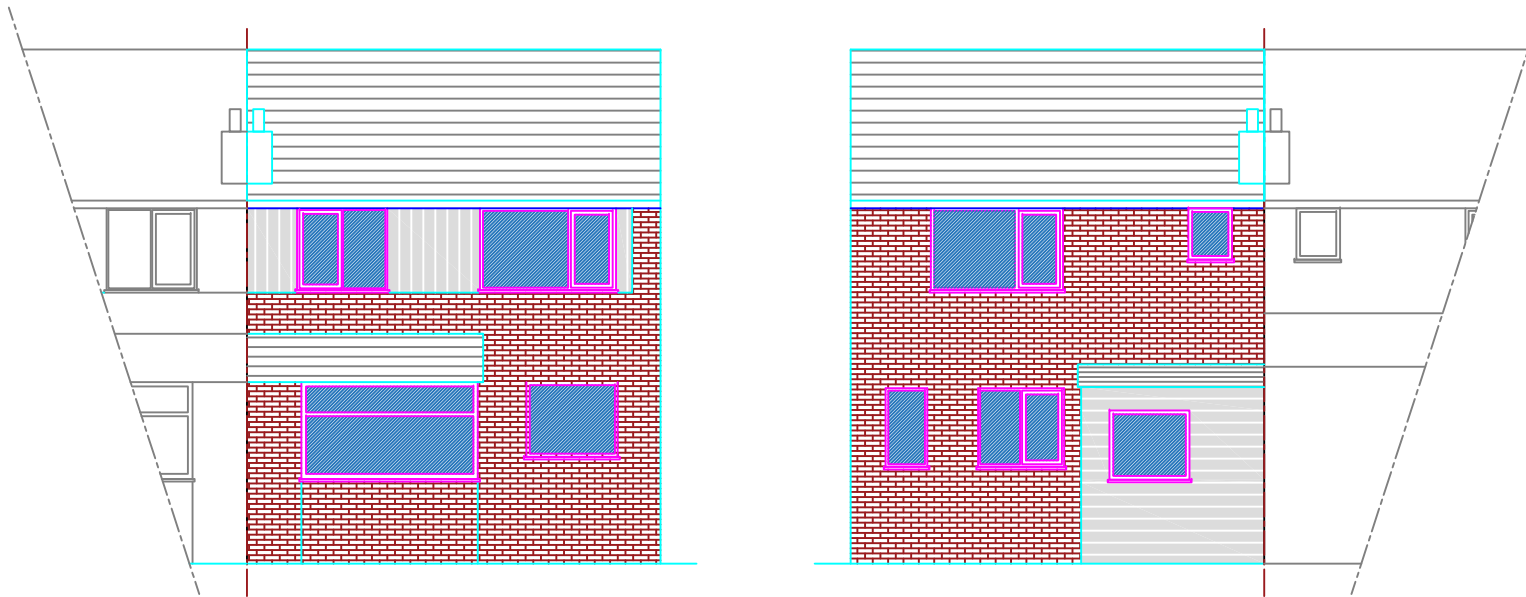


 


EXISTING FRONT ELEVATION

EXISTING REAR ELEVATION

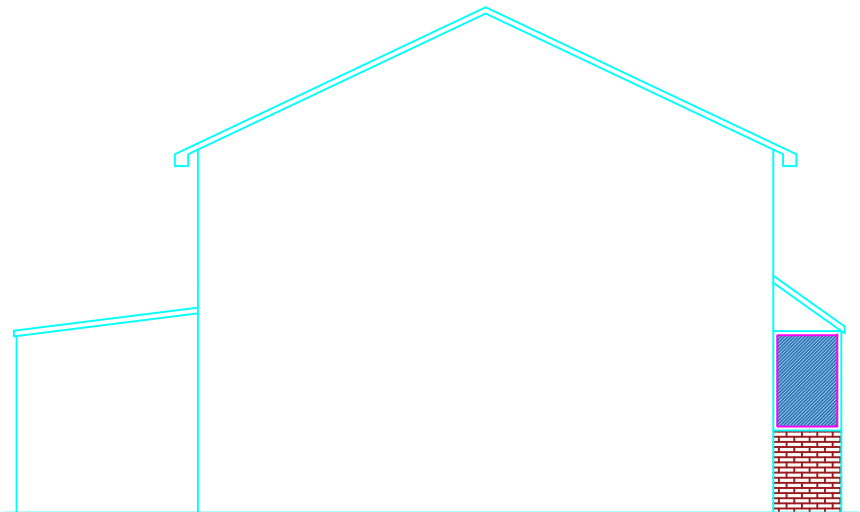

EXISTING SIDE ELEVATION

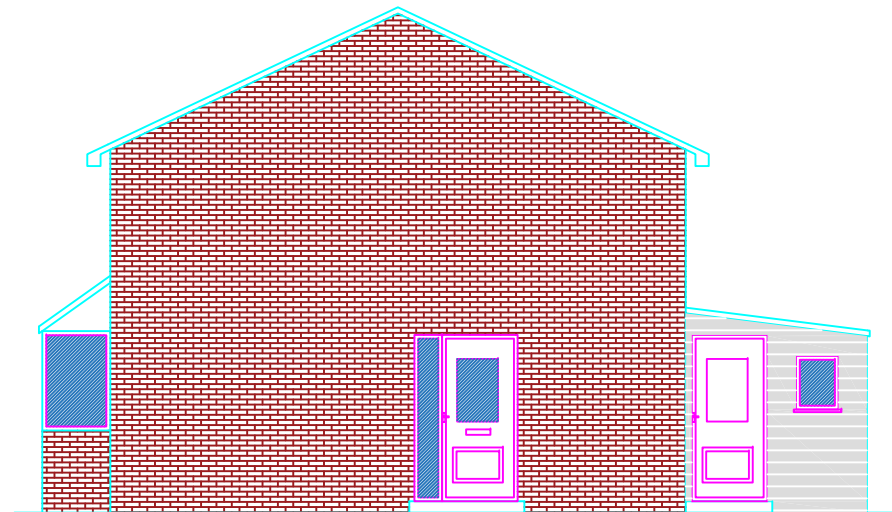

EXISTING SIDE ELEVATION

11 Farm Lane
Existing Elevations
Scale: 1:100 @ A4