





PROPOSED REAR ELEVATION

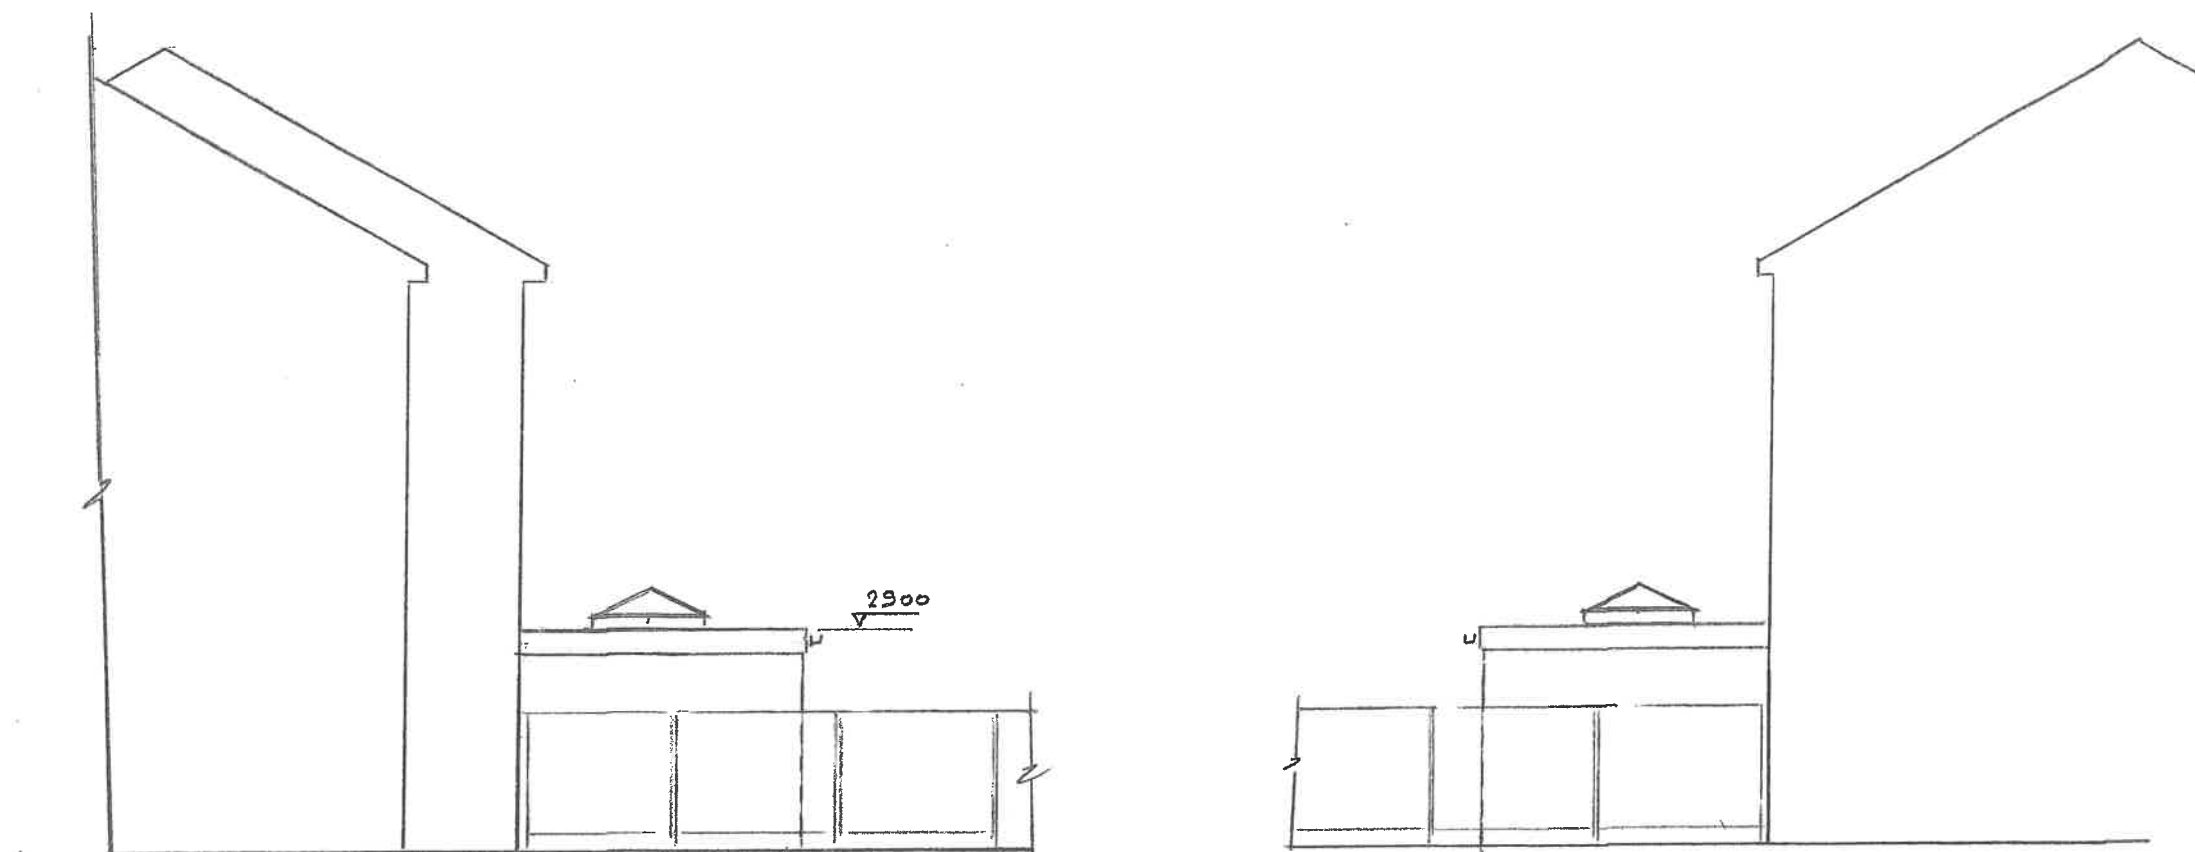


PROPOSED SIDE ELEVATION


PROPOSED SIDE ELEVATION

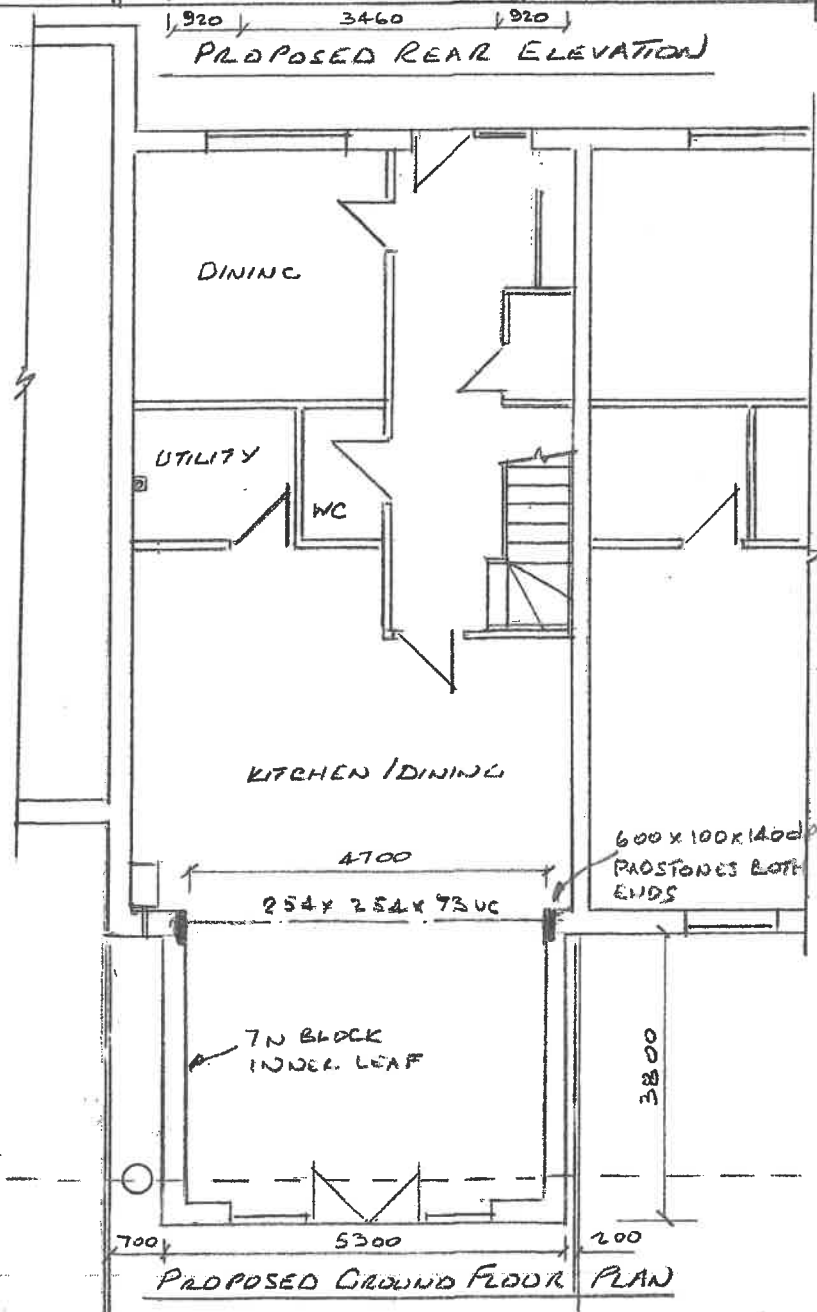


PROPOSED GROUND FLOOR PLAN

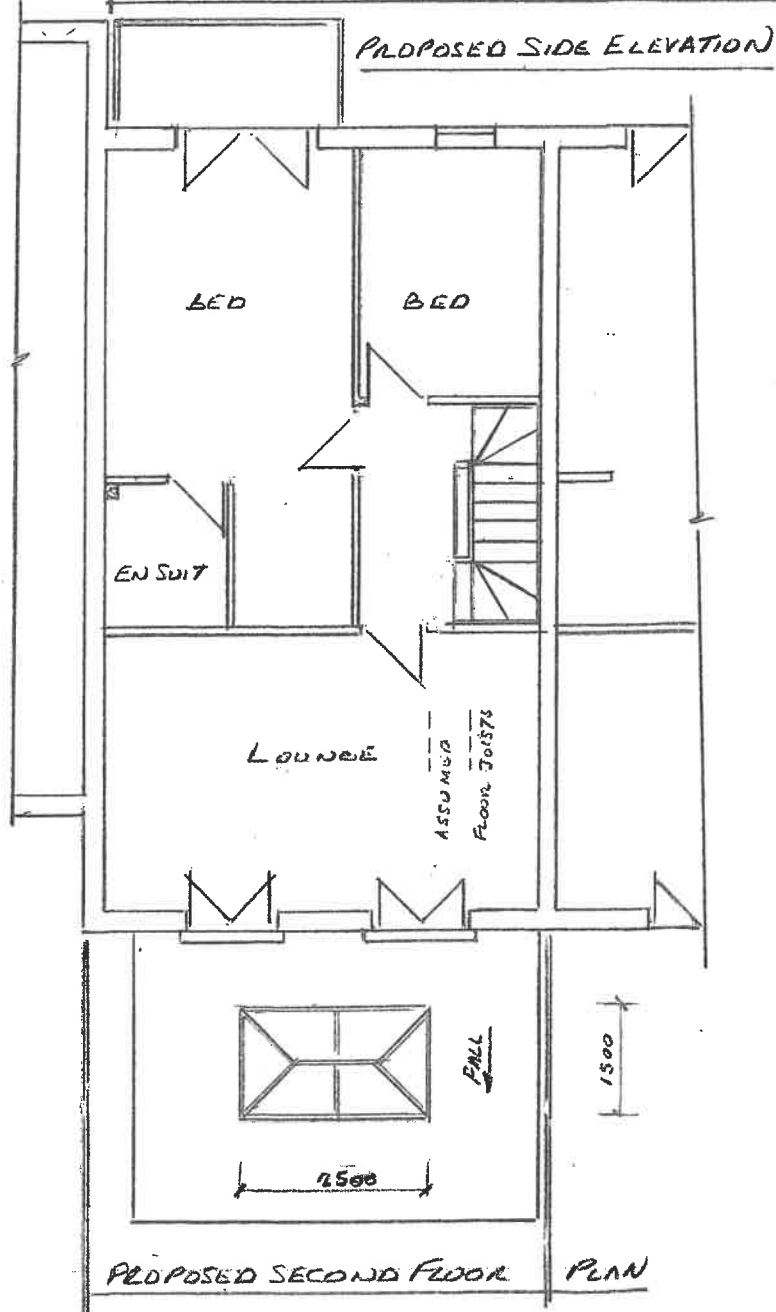

PROPOSED SECOND FLOOR PLAN

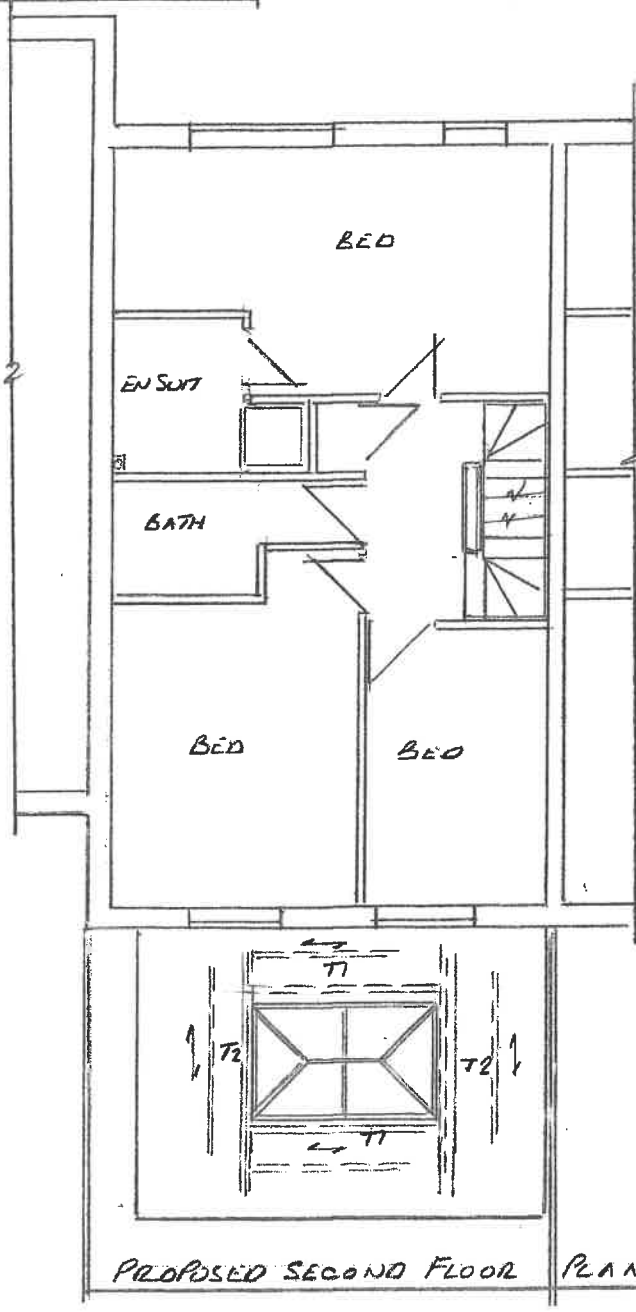

PROPOSED SECOND FLOOR PLAN

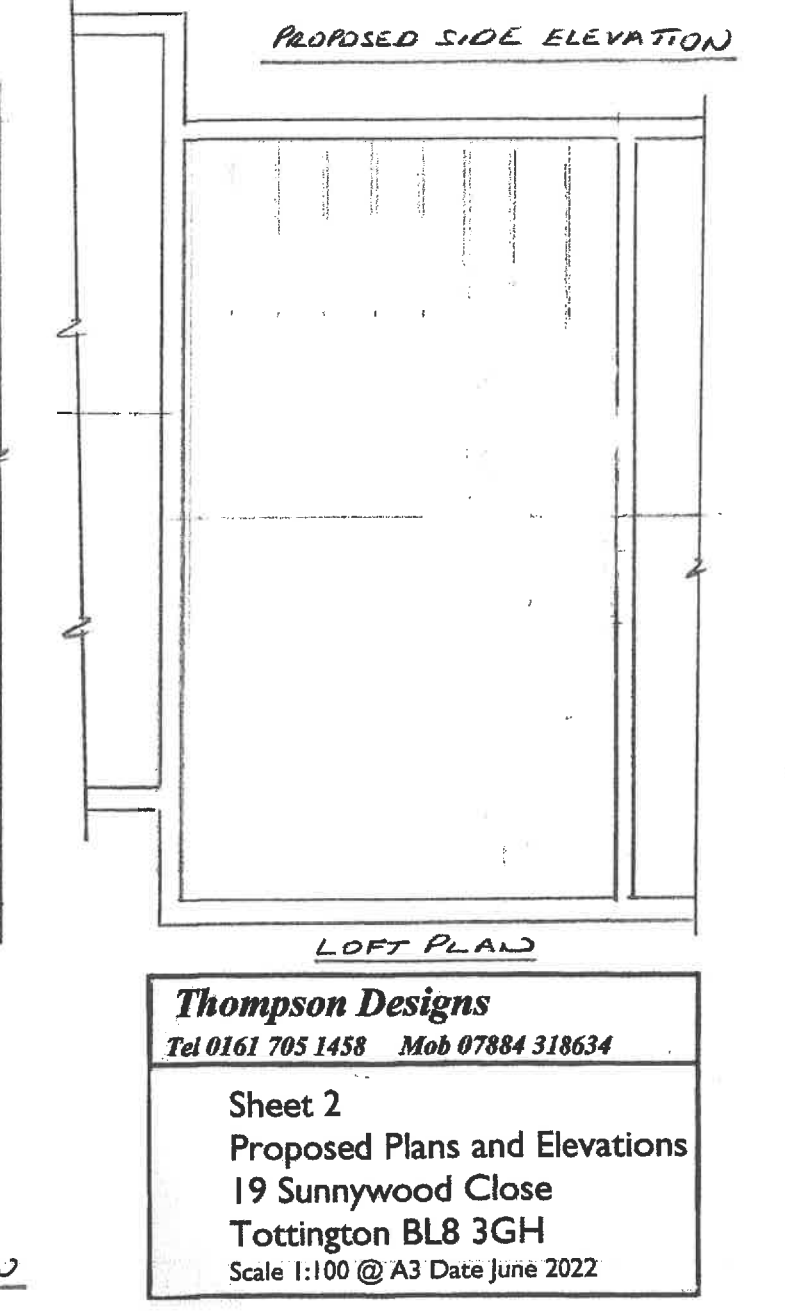

LOFT PLAN

**Thompson Designs**  
 Tel 0161 705 1458 Mob 07884 318634

Sheet 2  
 Proposed Plans and Elevations  
 19 Sunnywood Close  
 Tottington BL8 3GH  
 Scale 1:100 @ A3 Date June 2022