



Revision	Notes	Date	Drawn
A			

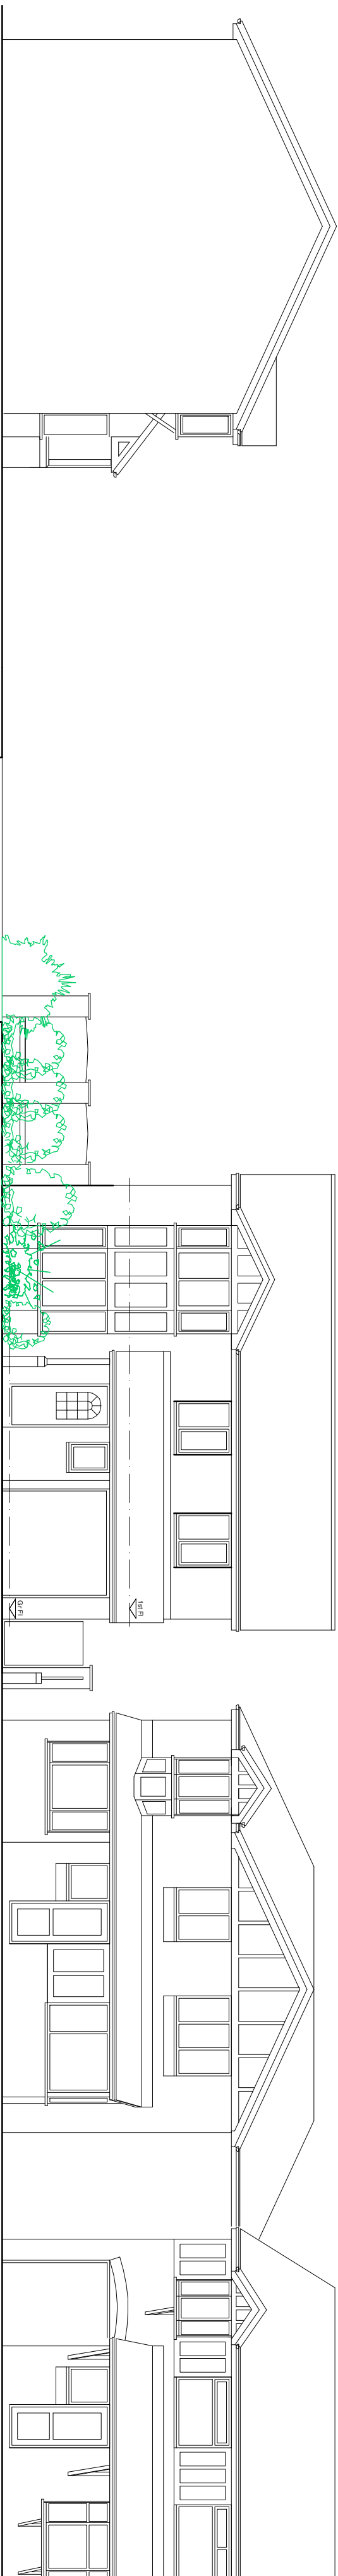

Existing West Elevation Street Scene

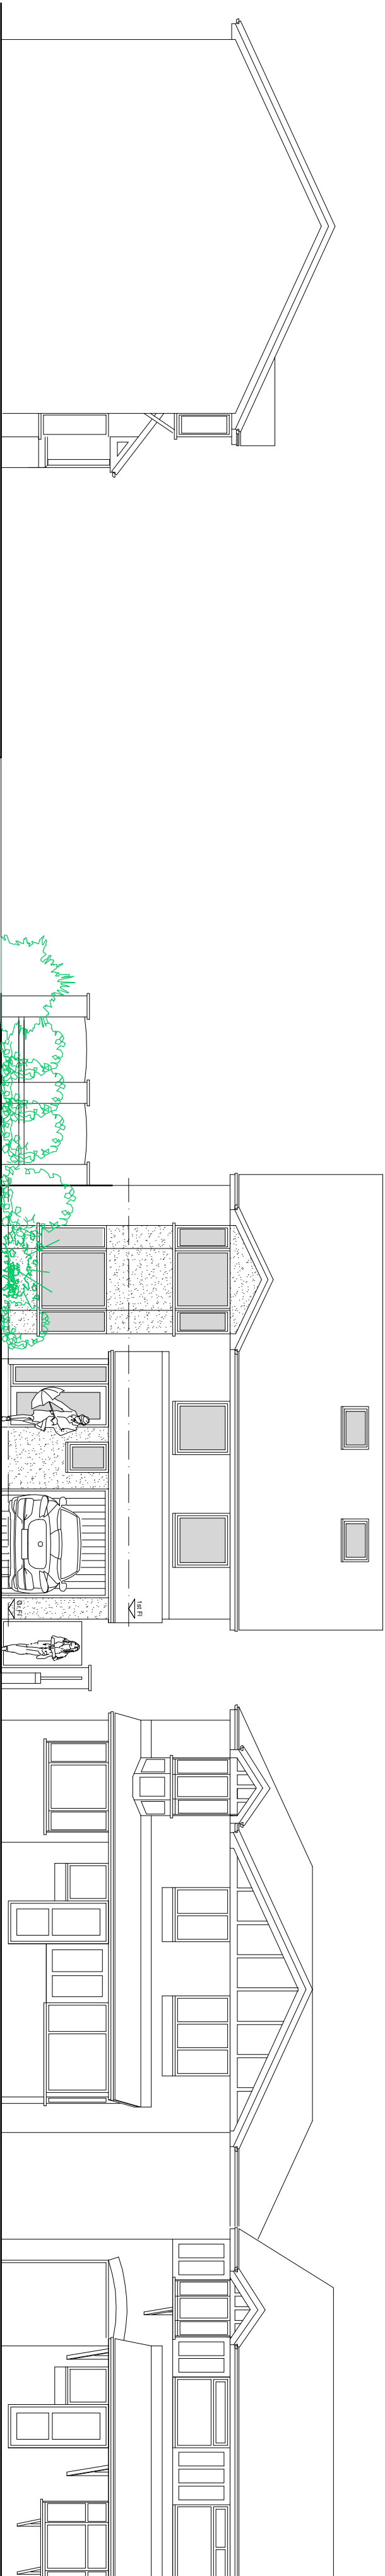

Proposed West Elevation Street Scene

FUZED ARCHITECTURE +

Fuzed A+D Ltd, 74A Water Street, Radcliffe, Manchester, M26 4DF
Tel: 0161 724 8006 Email: fuzedarchitects@gmail.com

DESIGN

Project:	No.1 Portinscale Close, Bury BL8 1DB	Contract No.	1255
Client:	Mr and Mrs Tanner	Dwg No.	2.05
Content:	Planning Submission	Revision	-
	Existing and Proposed Street Scene	Date	September '20