




Rear Elevation
Facing North West
To Garden

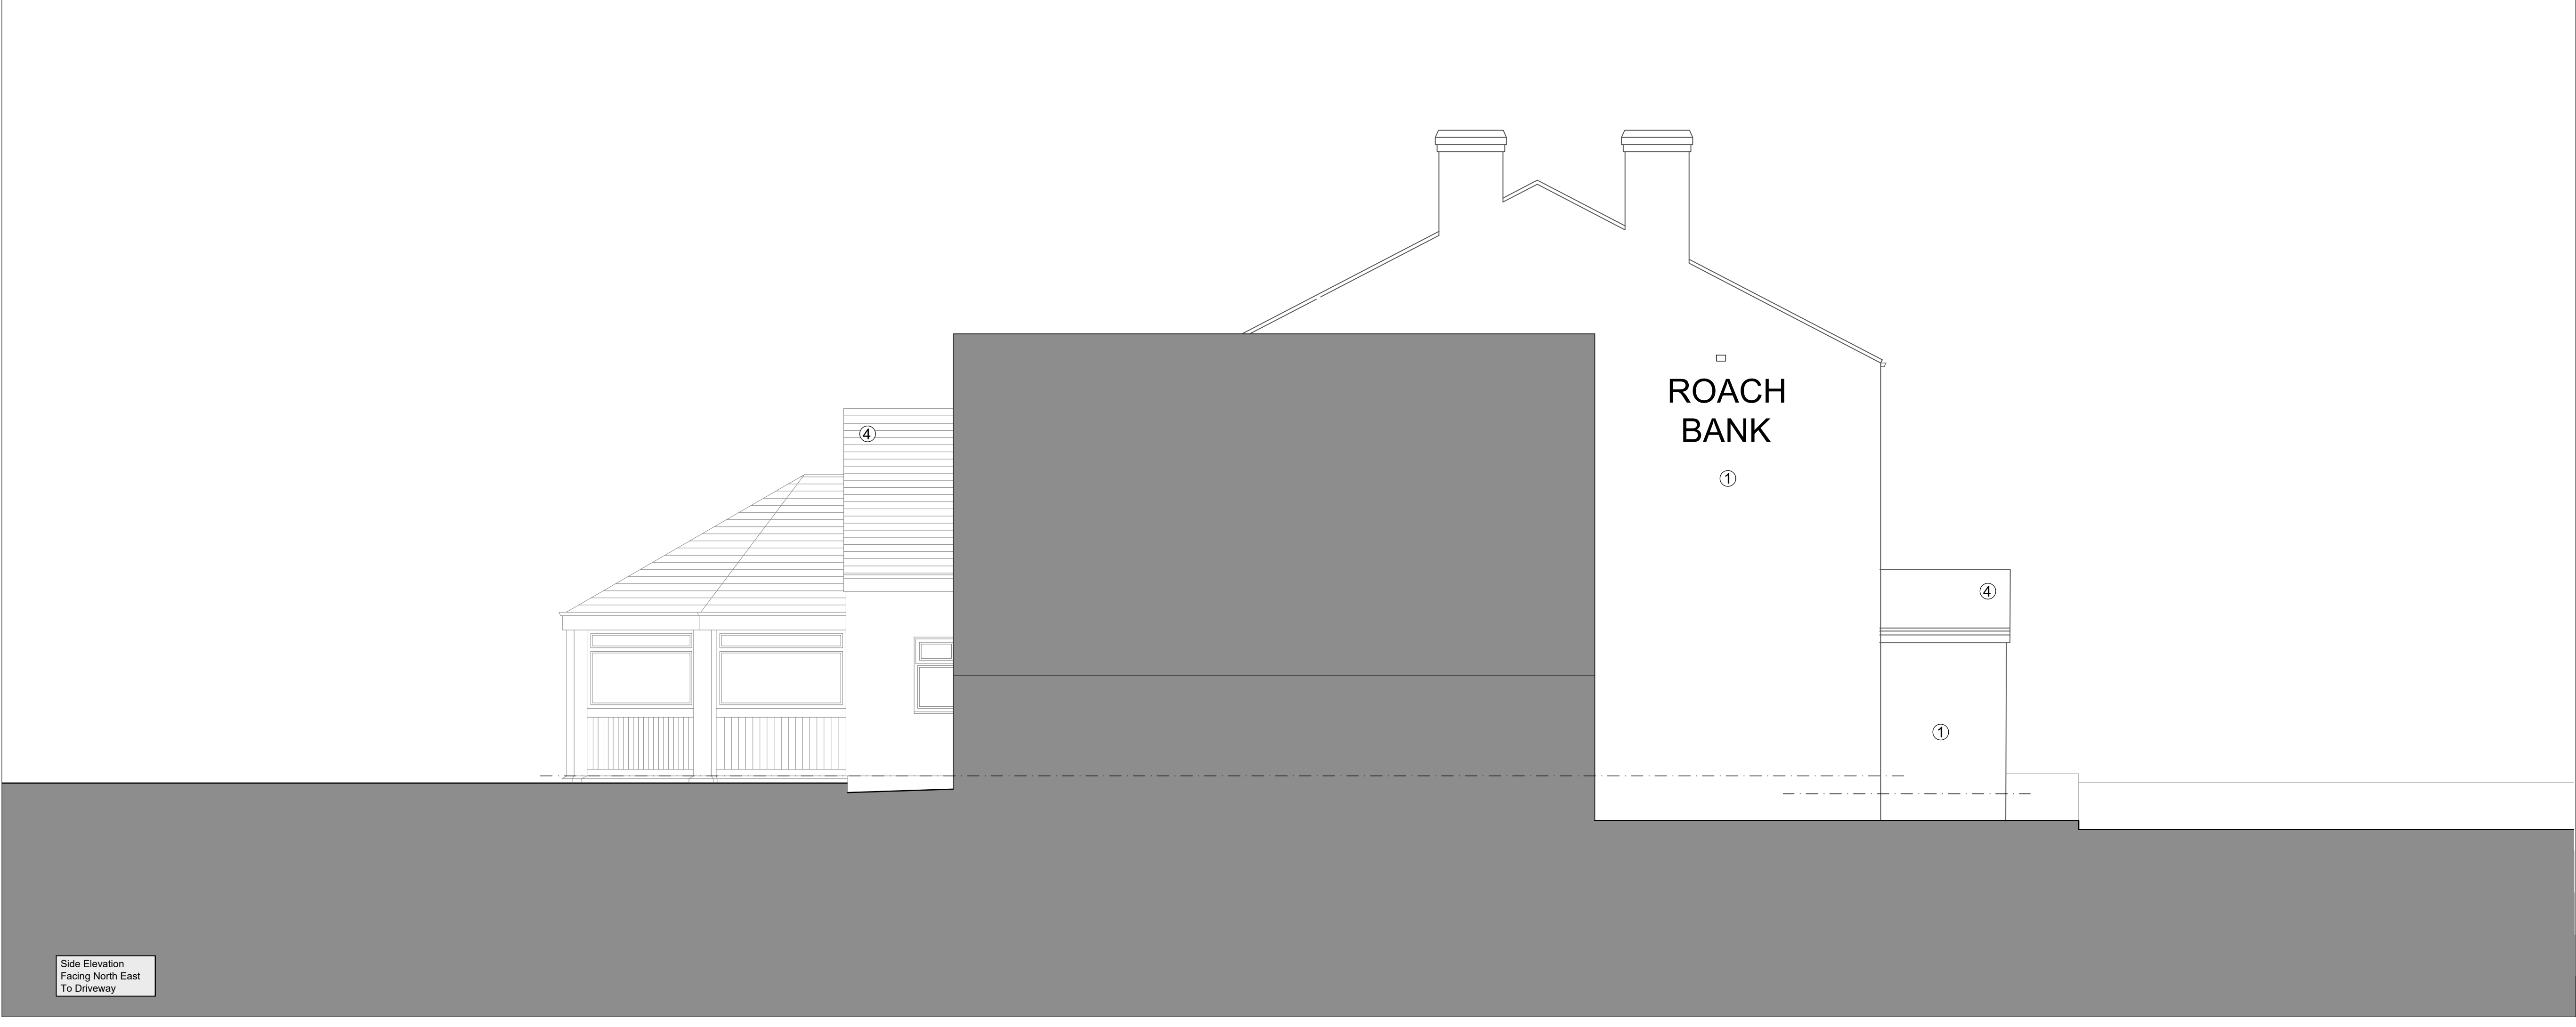

Side Elevation
Facing North East
To Driveway

DO NOT SCALE FROM THIS DRAWING

Notes

All dimensions to be checked on site

Any discrepancies to be reported immediately to the Architect

Drawing to be read in conjunction with all relevant design information, including Architects, Services, Civil and Structural Engineers drawings

All existing site, tree, building and survey information has been compiled from different sources, including information supplied by third parties

NOT FOR CONSTRUCTION

- Drawing Notes:
- 1 Coursed Natural Stonework, Painted Off-White / Black
 - 2 Masonry, Rendered Finish (Off-White / White)
 - 3 Natural Slate
 - 4 UPVC Windows (White)

H1233 022 Rev 0

TITLE EXISTING DRAWING
GA ELEVATIONS
SHEET 2 OF 2
SCALE 1:50 @ A1

PLANNING

PROJECT REFURBISHMENT & ALTERATIONS TO STUDIO
FORMERLY KNOWN AS THE ROACH BANK INN
129 CROFT LANE
BURY
BL9 8QH

CLIENT MR ANDY ODUDU

DAWSON WILLIAMSON
ARCHITECTS
Bradford Edinburgh
01274 551 300
info@dawsonwilliamson.co.uk

THE DETAILS SHOWN ON THIS DRAWING ARE CONFIDENTIAL & THE DRAWING IS THE EXCLUSIVE PROPERTY OF DAWSON WILLIAMSON LTD. NO USE, COPY OR DISCLOSURE OF THE DRAWING MAY BE MADE WITHOUT OUR PERMISSION & THE DRAWING MUST BE RETURNED TO DAWSON WILLIAMSON LTD WHEN REQUIRED.
© Dawson Williamson Ltd 2023