



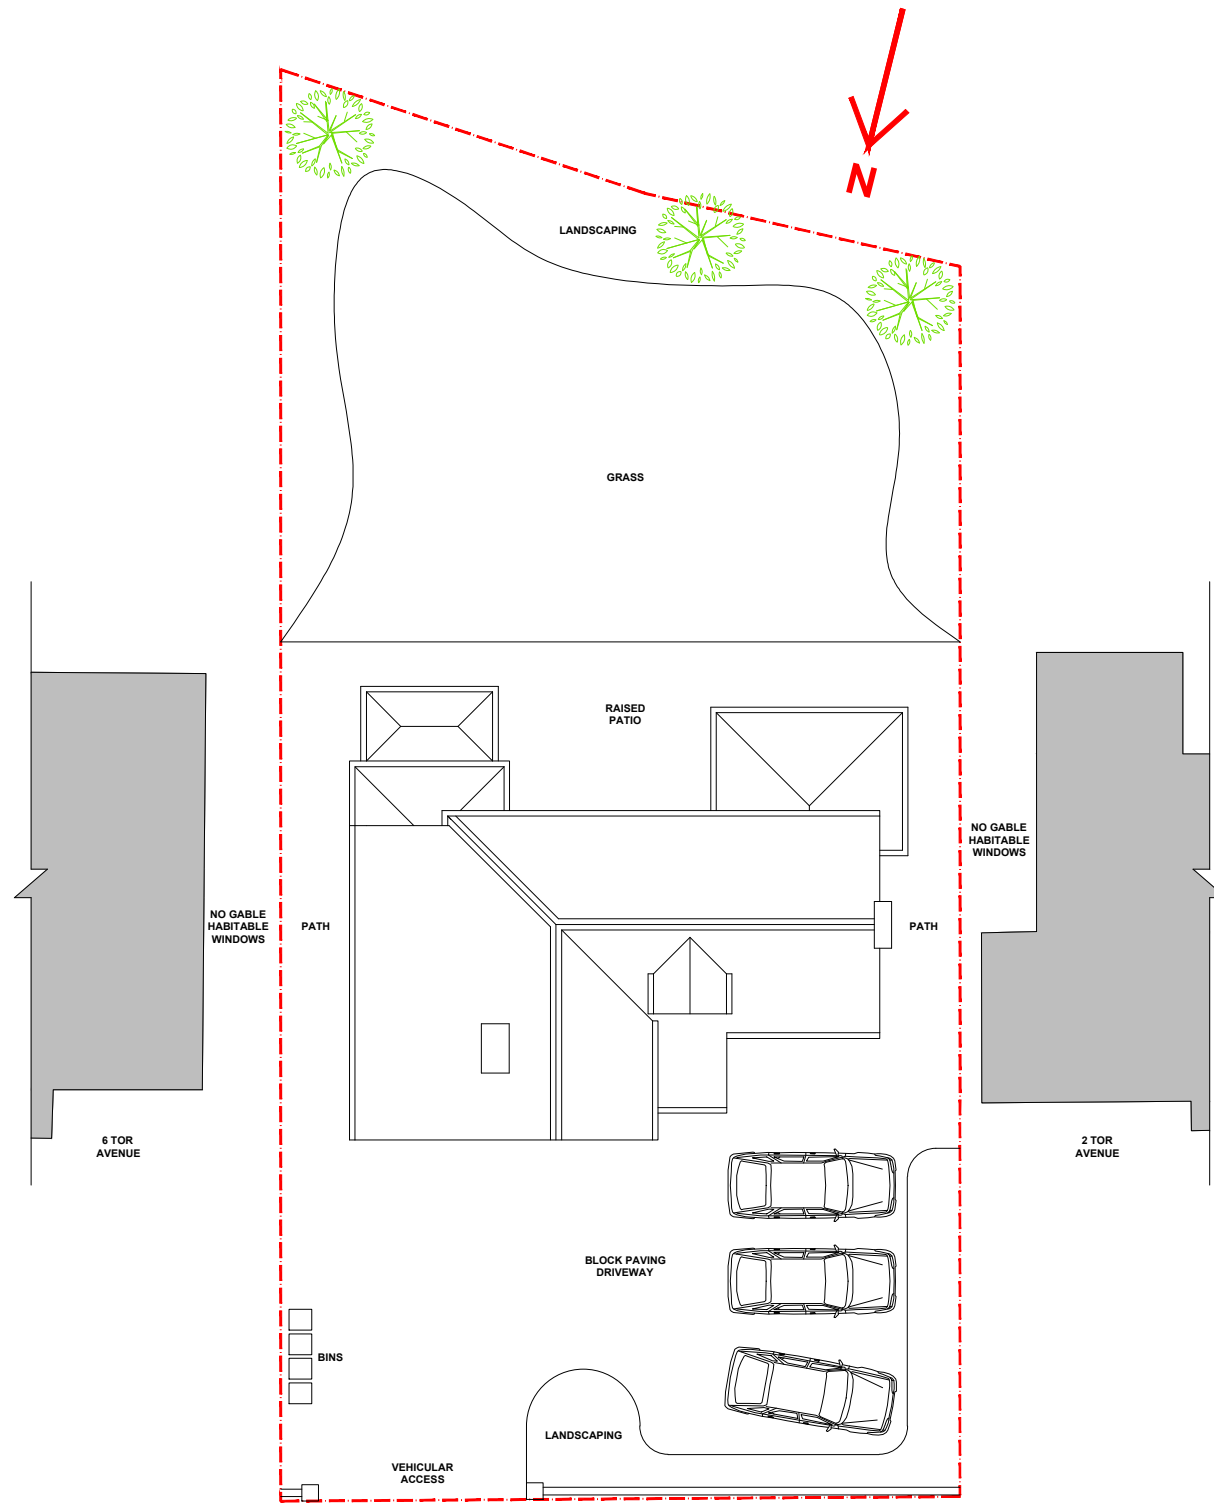

EXISTING SITE PLAN (1:200)

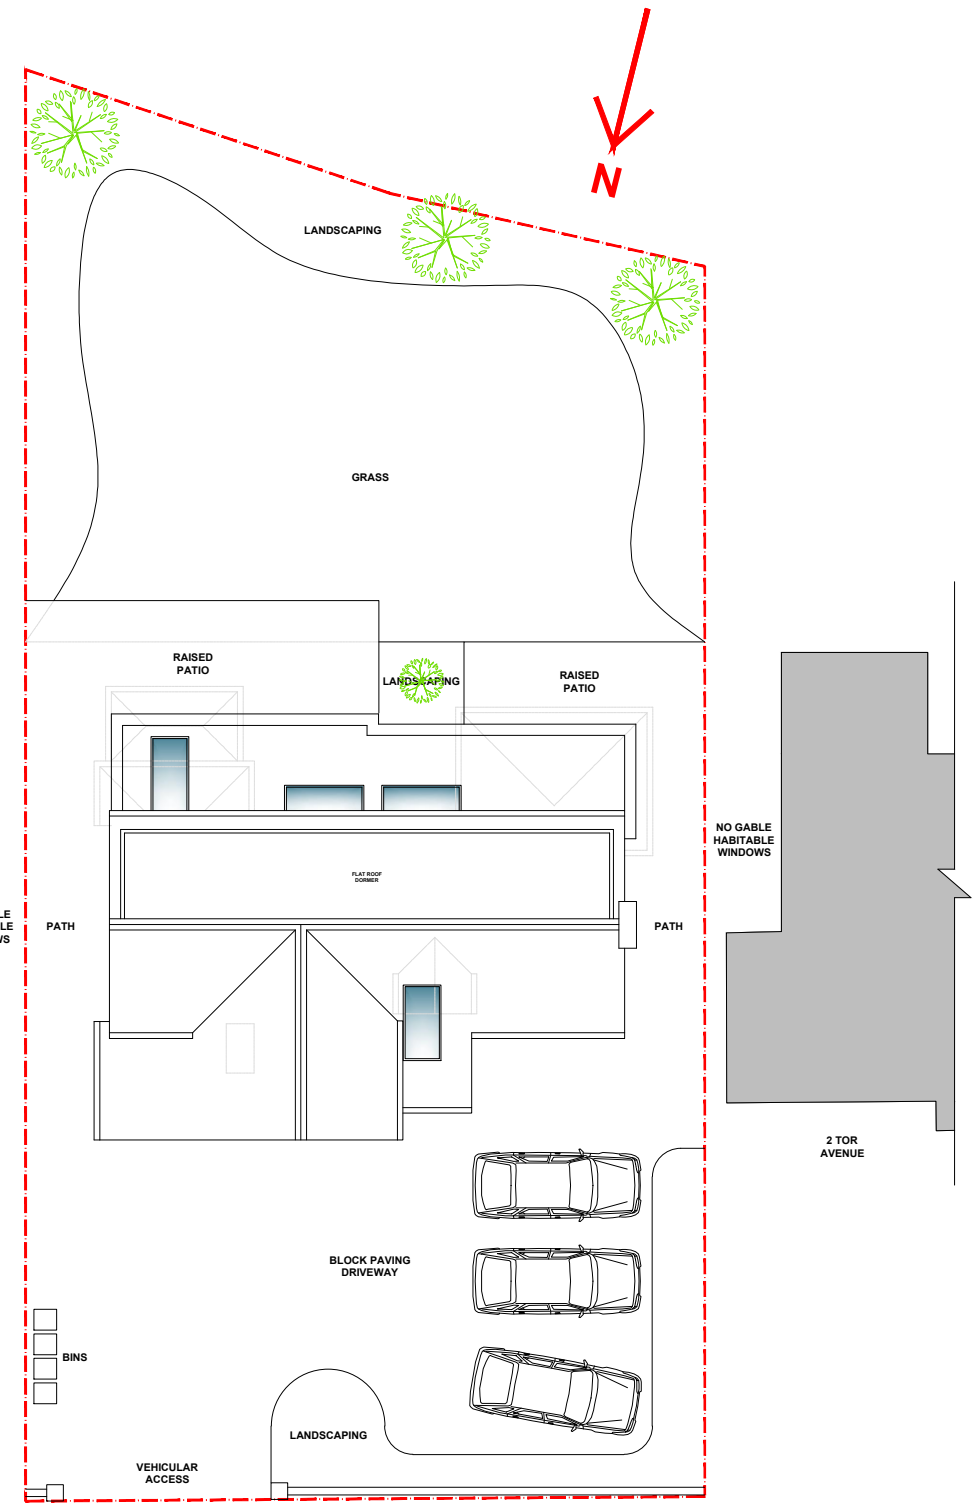

PROPOSED SITE PLAN (1:200)

cadence

Cadence Architecture Ltd
contact@cadence-architecture.co.uk
www.cadence-architecture.co.uk

project north



notes

1. Drawings are based on survey data and may not accurately represent what is physically present.
2. Do not scale from this drawing. All dimensions to be site verified by the contractor before proceeding.
3. All dimensions are in millimeters unless noted otherwise.
4. Cadence Architecture Ltd shall be notified in writing of any discrepancies.

key plan
not to scale

revisions

REV	DATE	DRAWN BY	APPR. BY	NOTES
A	30.10.24	PDP	PDP	UPDATED TO SUIT PLANNING REQUEST

client:

MR & MRS FROUDE

project:

4 TOR AVENUE
GREENMOUNT

status:

PLANNING

revision:

A

title:

SITE PLANS

drawn by:

PDP

approved by:

PDP

date:

10.10.24

job no:

109BUR

scale:

1:200@A3

drawing no:

101