



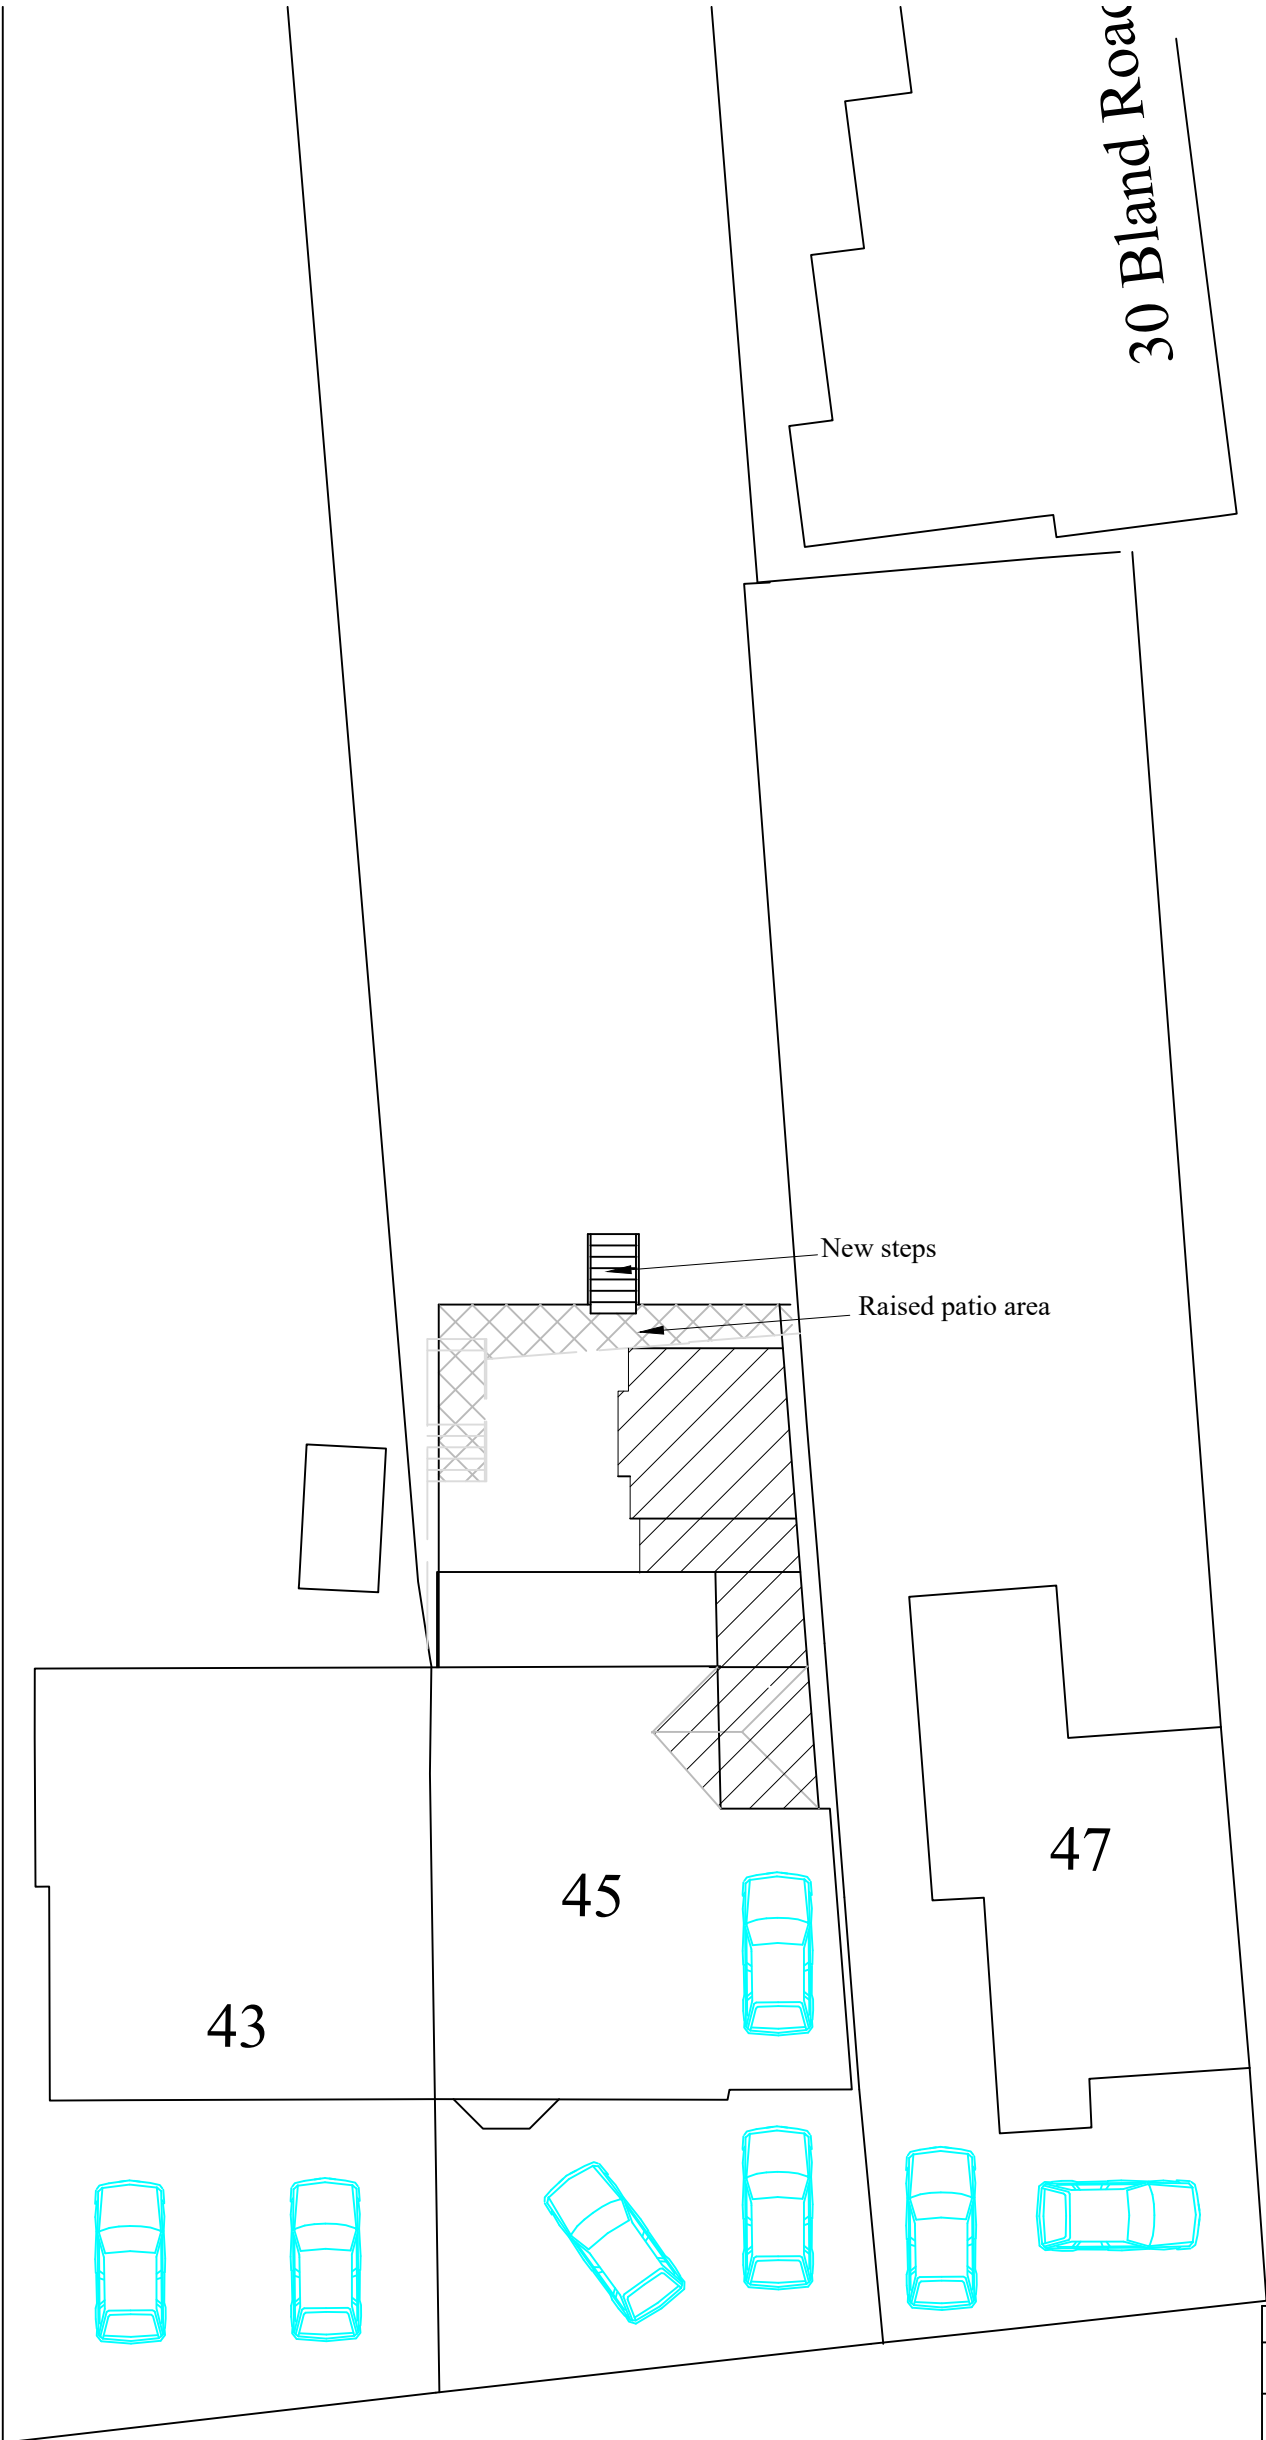


Site Plan
1:250

Ordnance Survey
Ukmapcentre.com

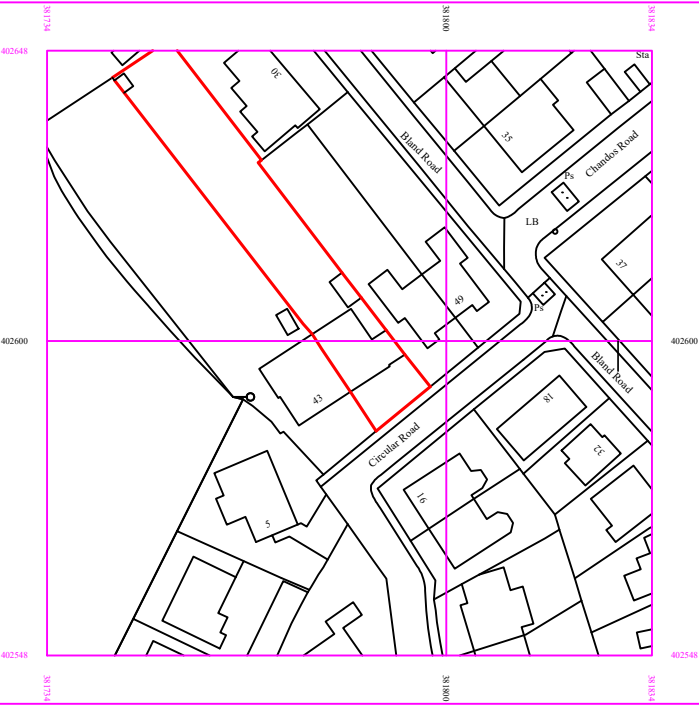

Serial number: 215421
© Crown copyright and database right 2021
Ordnance Survey licence 100049097
Reproduction in whole or in part is prohibited
without the prior permission of Ordnance Survey

 

Location Plan
Scale 1:1250

Rev C	Additional car park space shown	11.10.2021
Rev B	Site plan scale altered, car parking shown	11.10.2021
Rev A	Scheme amended	20.9.2021

I. L. Bainbridge Ltd, Structural Engineers

Registered Office
41 Meadow Close, Little Lever, Bolton, Lancashire BL3 1LG
Tel./Fax. (01204) - 700835

Company Registered in England no. 4880141

Job No. 21-3249 /D	Drg. No. L2C
Date June 2021	Scales. 1:1250, 1:200 @A3

Site Plan and Location Plan

Proposed Sun Room, Rear and Side Extensions

45 Circular Road, Prestwich M25 9NR