





1 Existing Site Plan
1 : 100

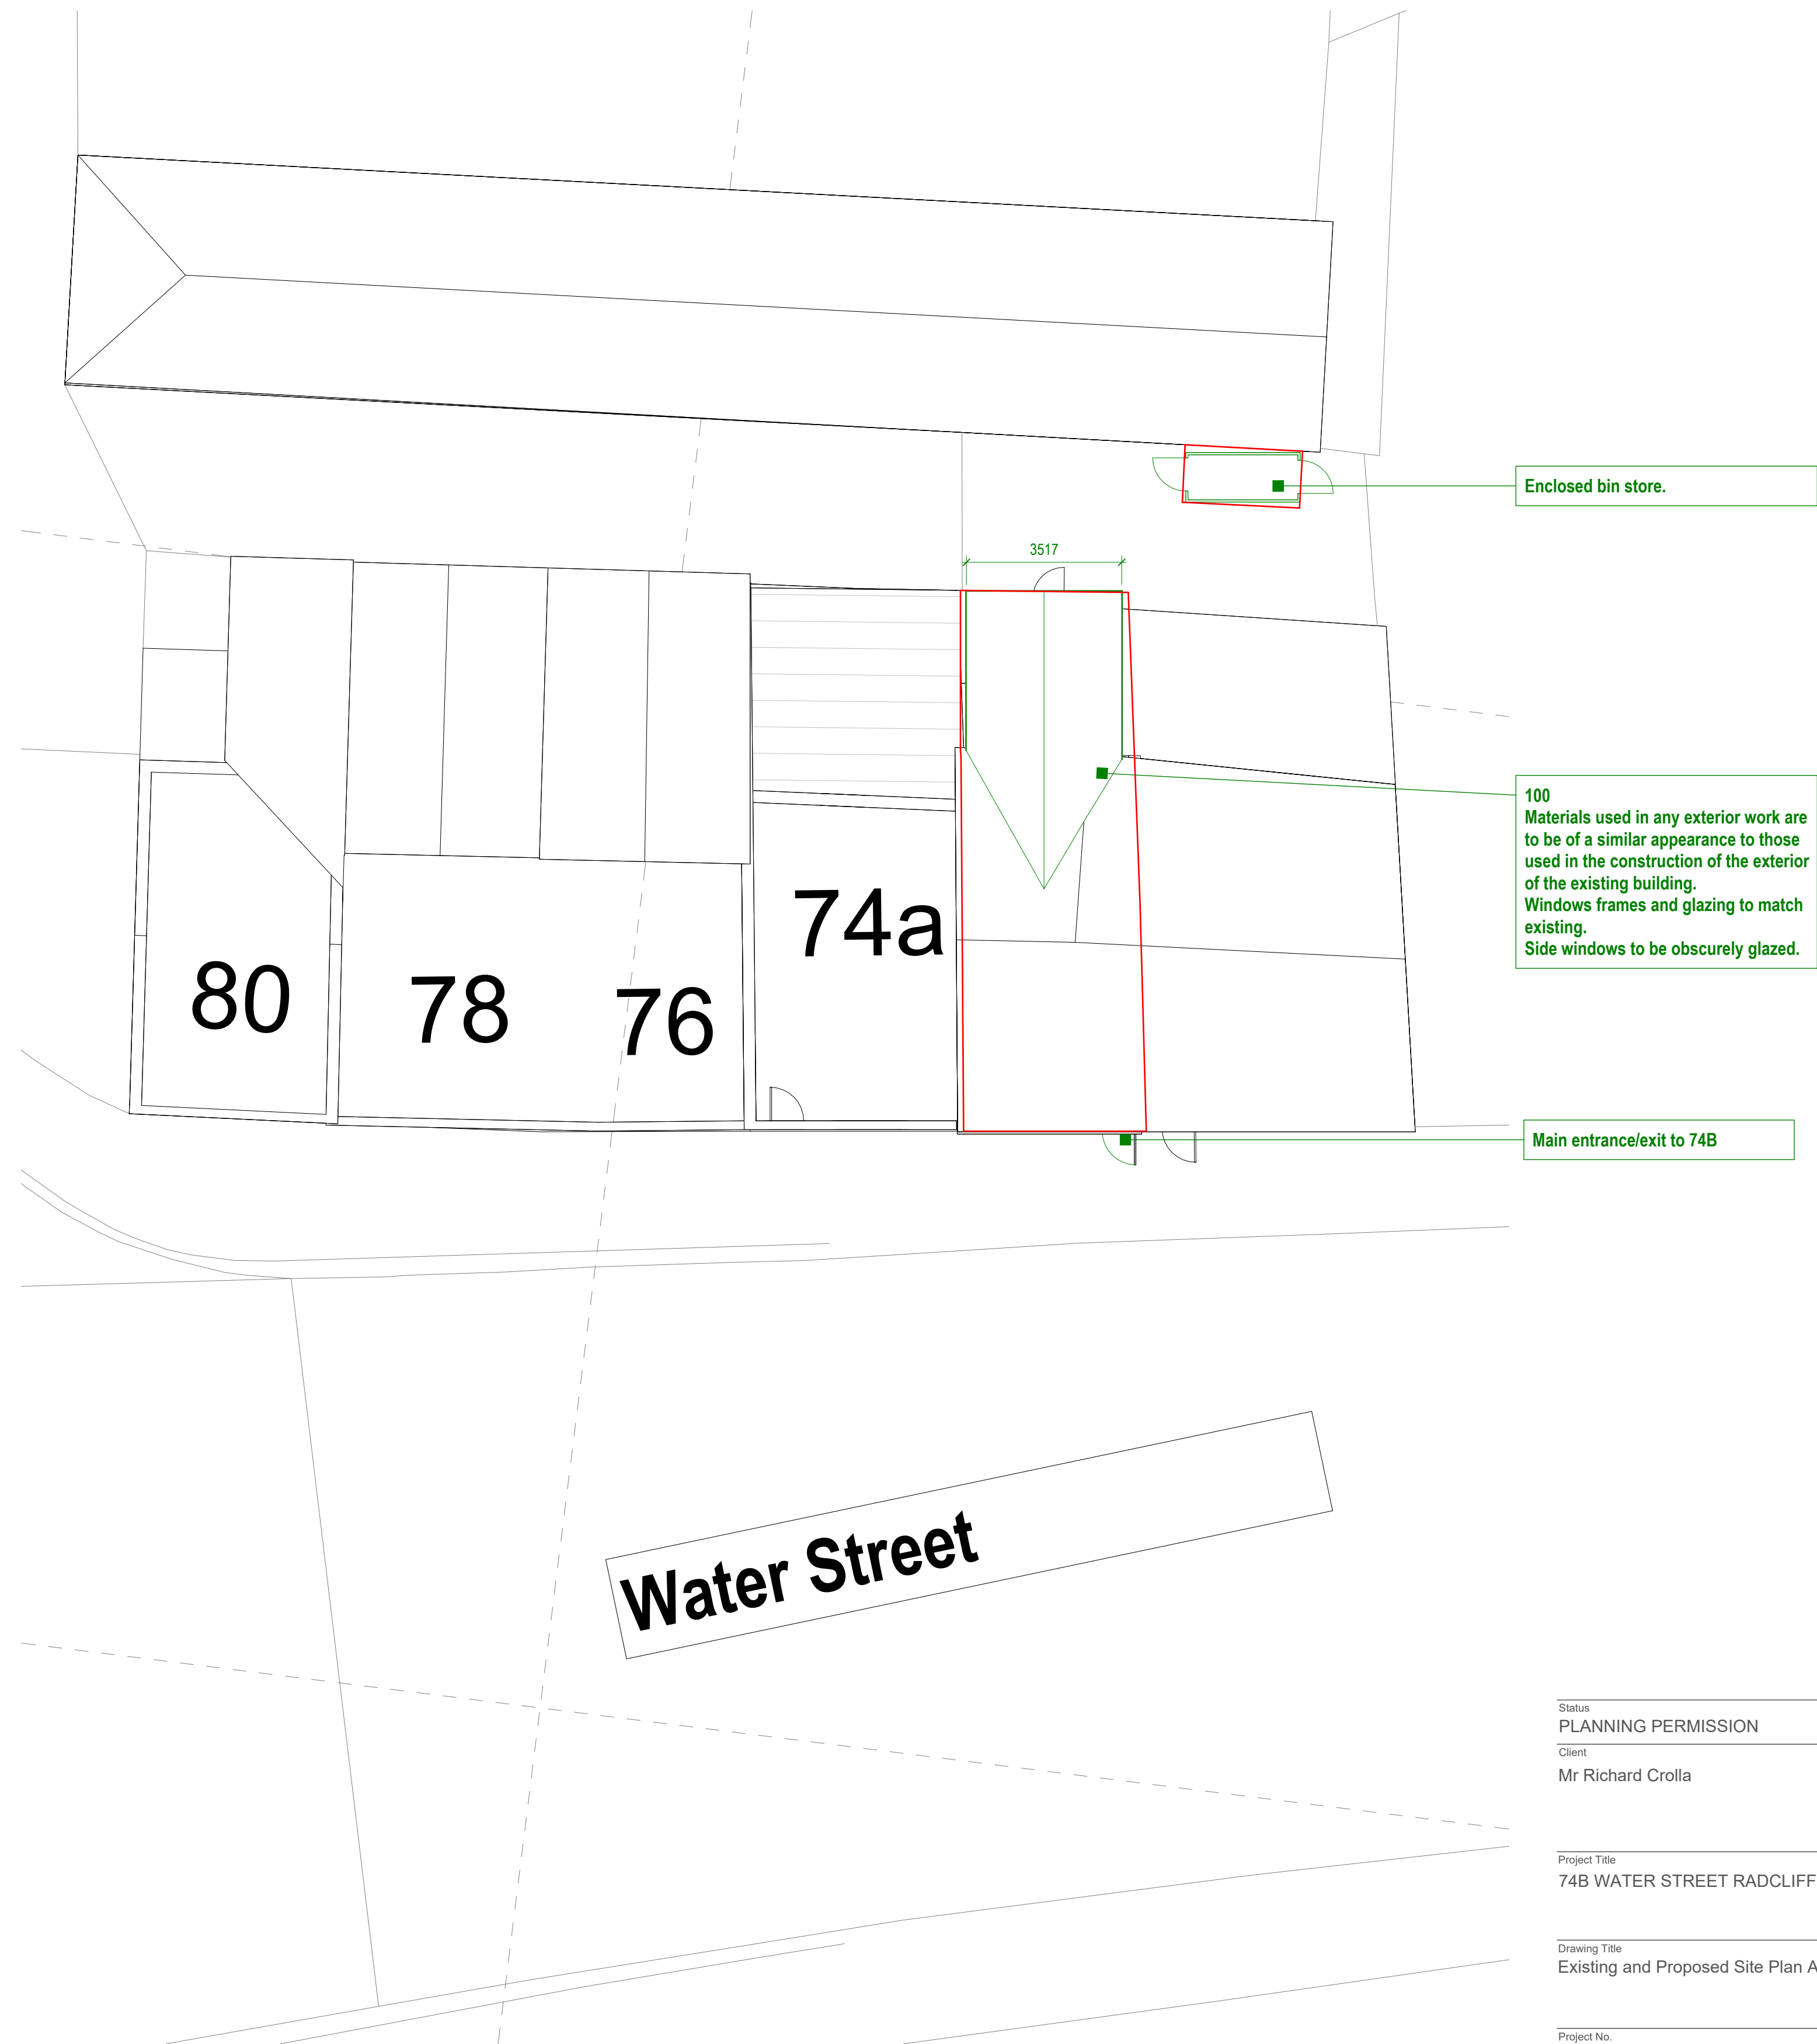

2 Proposed Site Plan
1 : 100

0m 2m 4m 6m 8m 10m

VISUAL SCALE 1:100 @ A1

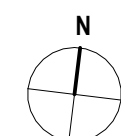

Status	PLANNING PERMISSION		
Client	Mr Richard Crolla		
Project Title	74B WATER STREET RADCLIFFE M26 4DF		
Drawing Title	Existing and Proposed Site Plan A1		
Project No.	2025_07	Rev	
Drawing No.	002-SI-XX-00-DR-I-P2		
Drawing Date		Scale at A1	1 : 100
Created By	Rakesh Mistry		
m83 Associates Ltd			
187 Water Street, Manchester, M3 4JD Telephone: 07470 671 234 Email: rakesh@m83associates.com			
 Architects Registration Board BSO NO: 130844A		 Chartered Practitioner	