



NOTES:

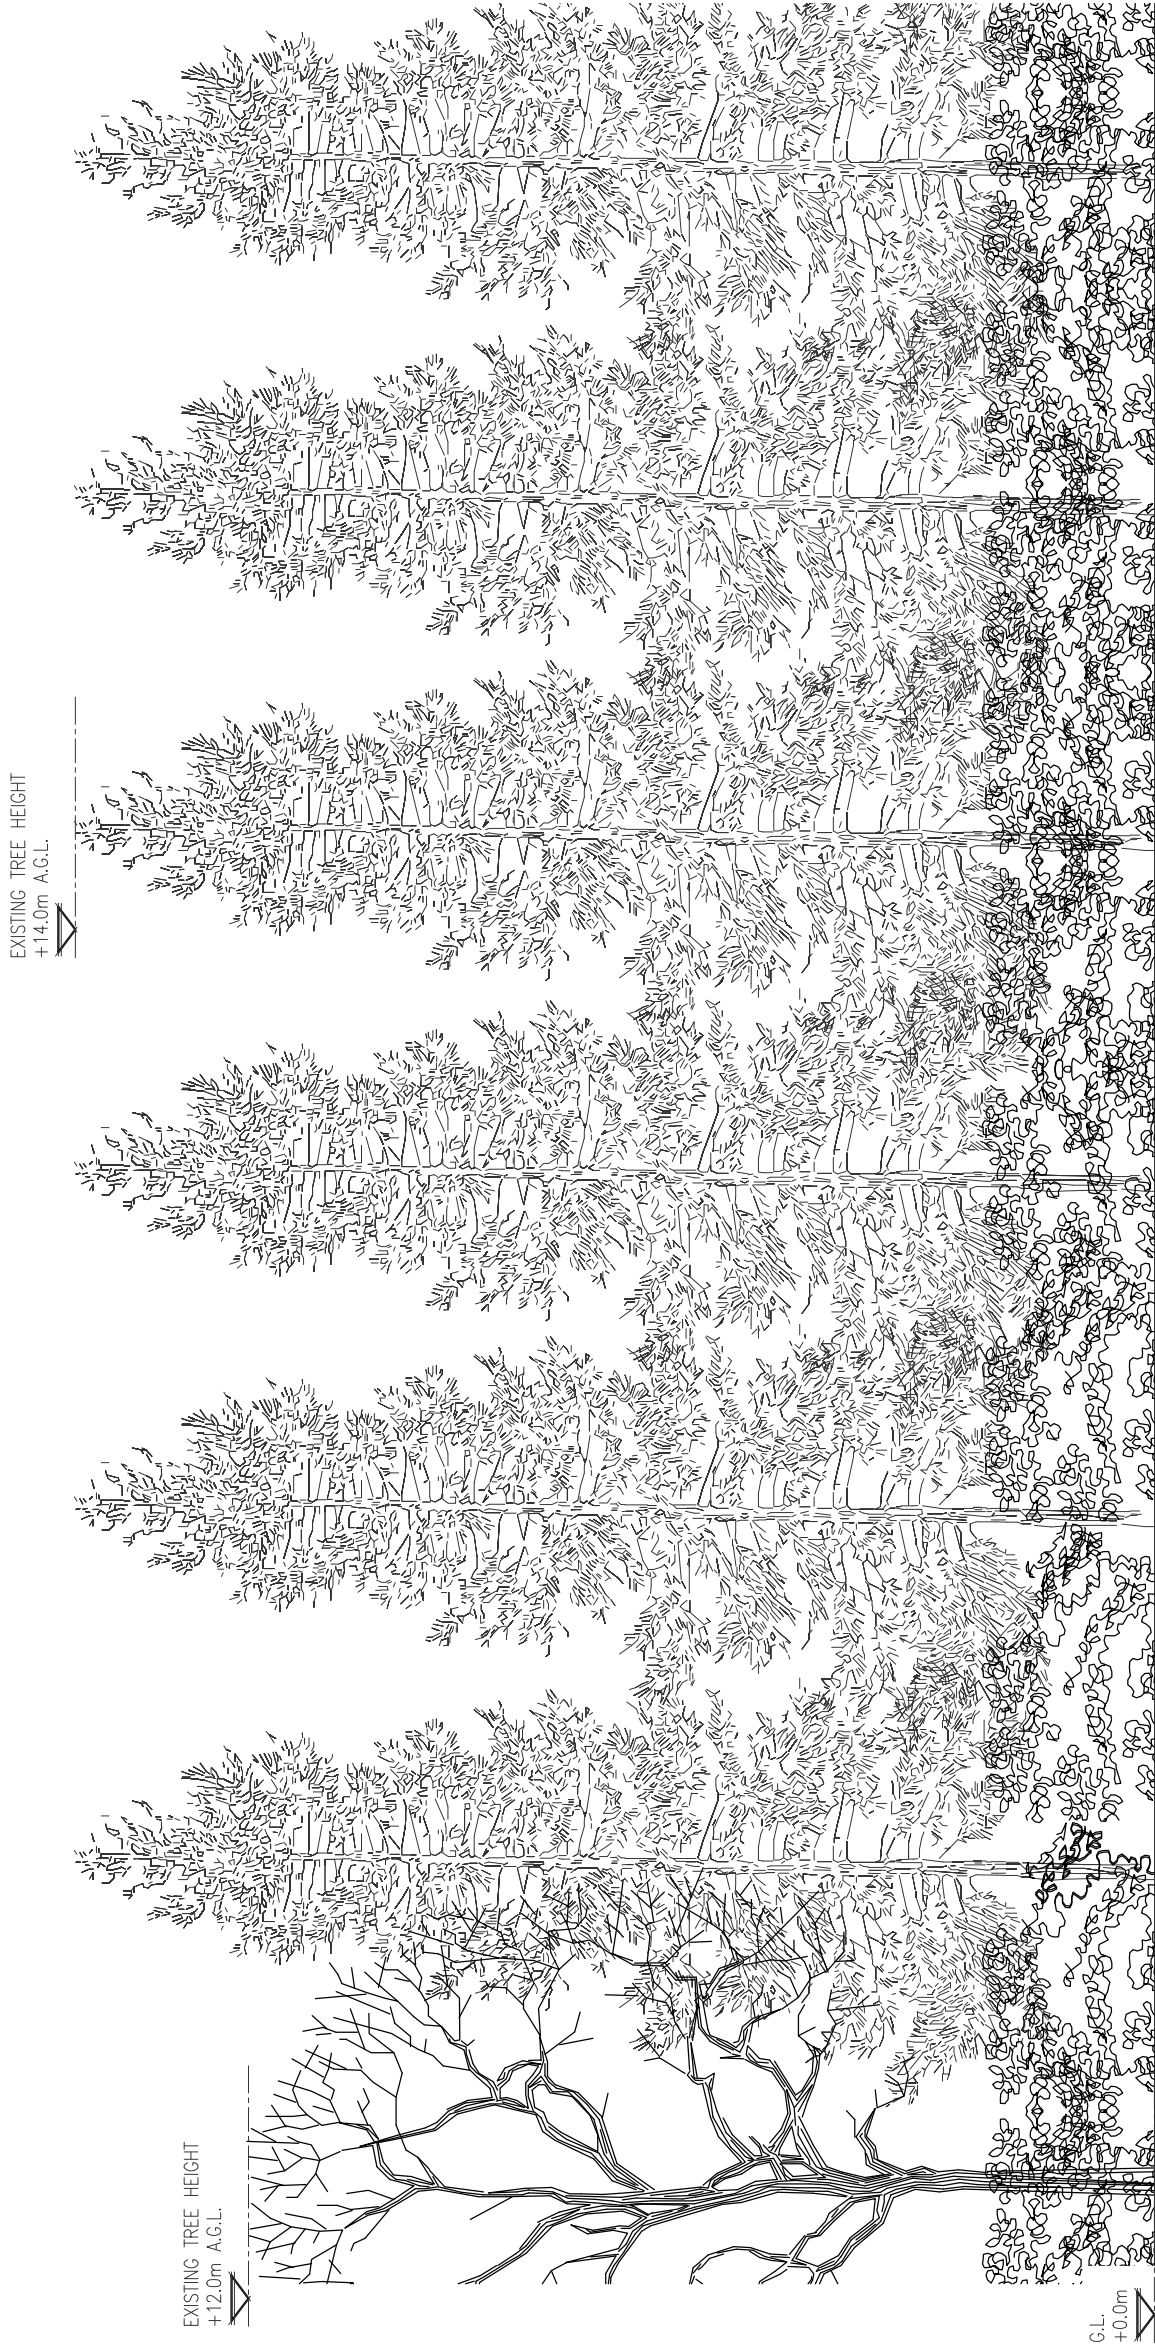

EXISTING SOUTH-EAST ELEVATION
(SCALE 1:100)

 

A	INITIAL ISSUE	MRM JEM	19.06.23
REV.	MODIFICATION	BY CHK.	DATE



ICON TOWER REFERENCE No.:
GBR-BUR0002

OPERATOR 2 REFERENCE No.:	—
---------------------------	---

OPERATOR 3 REFERENCE No.:

SITE NAME AND ADDRESS:
UNSWORTH CRICKET CLUB
POLE LANE
BURY
BL9 8QL

DRAWING TITLE:
EXISTING SITE ELEVATION

PURPOSE OF ISSUE: PLANNING

DRAWING NUMBER: 300

ISSUE:	ORIGINAL SIZE:		A
	A3		
SURVEYED BY: JEM	DATE:	CHECKED:	DATE:
	19.06.23	JEM	19.06.23
	DRAWN:		
	MRM		