

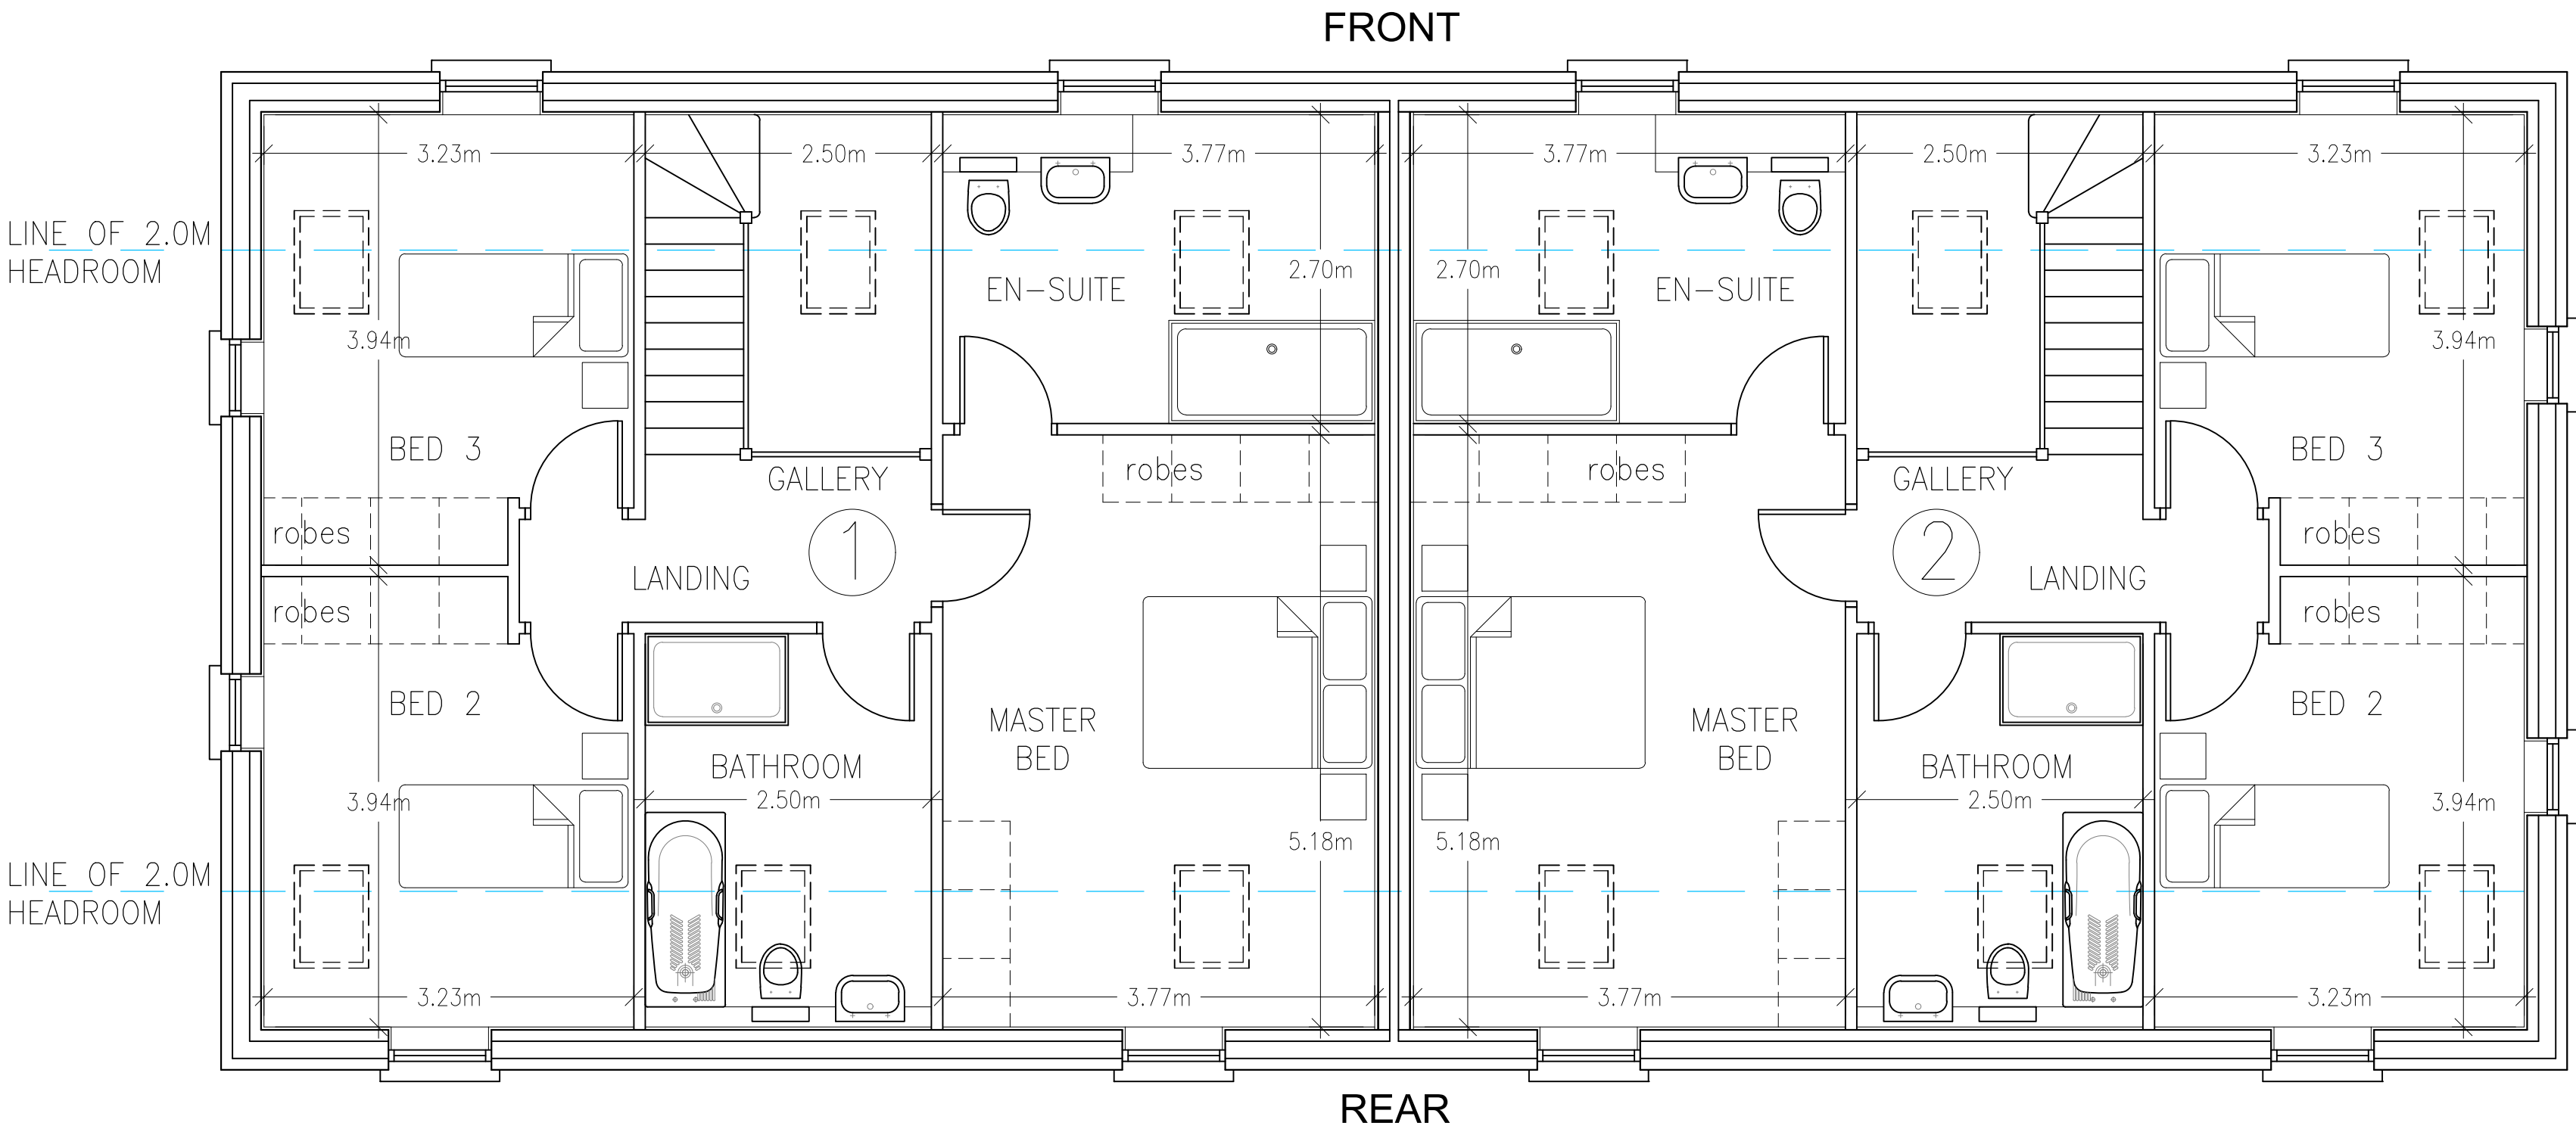



REBUILDING OF BARN AND ATTACHED STORAGE BUILDING, WITH INCREASE OF 460mm TO EAVES HEIGHT OF BARN, AND CHANGE OF USE TO PROVIDE TWO DWELLINGS AT YEW TREE FARM, RINGLEY ROAD WEST, RADCLIFFE, MANCHESTER, M26 1EB~

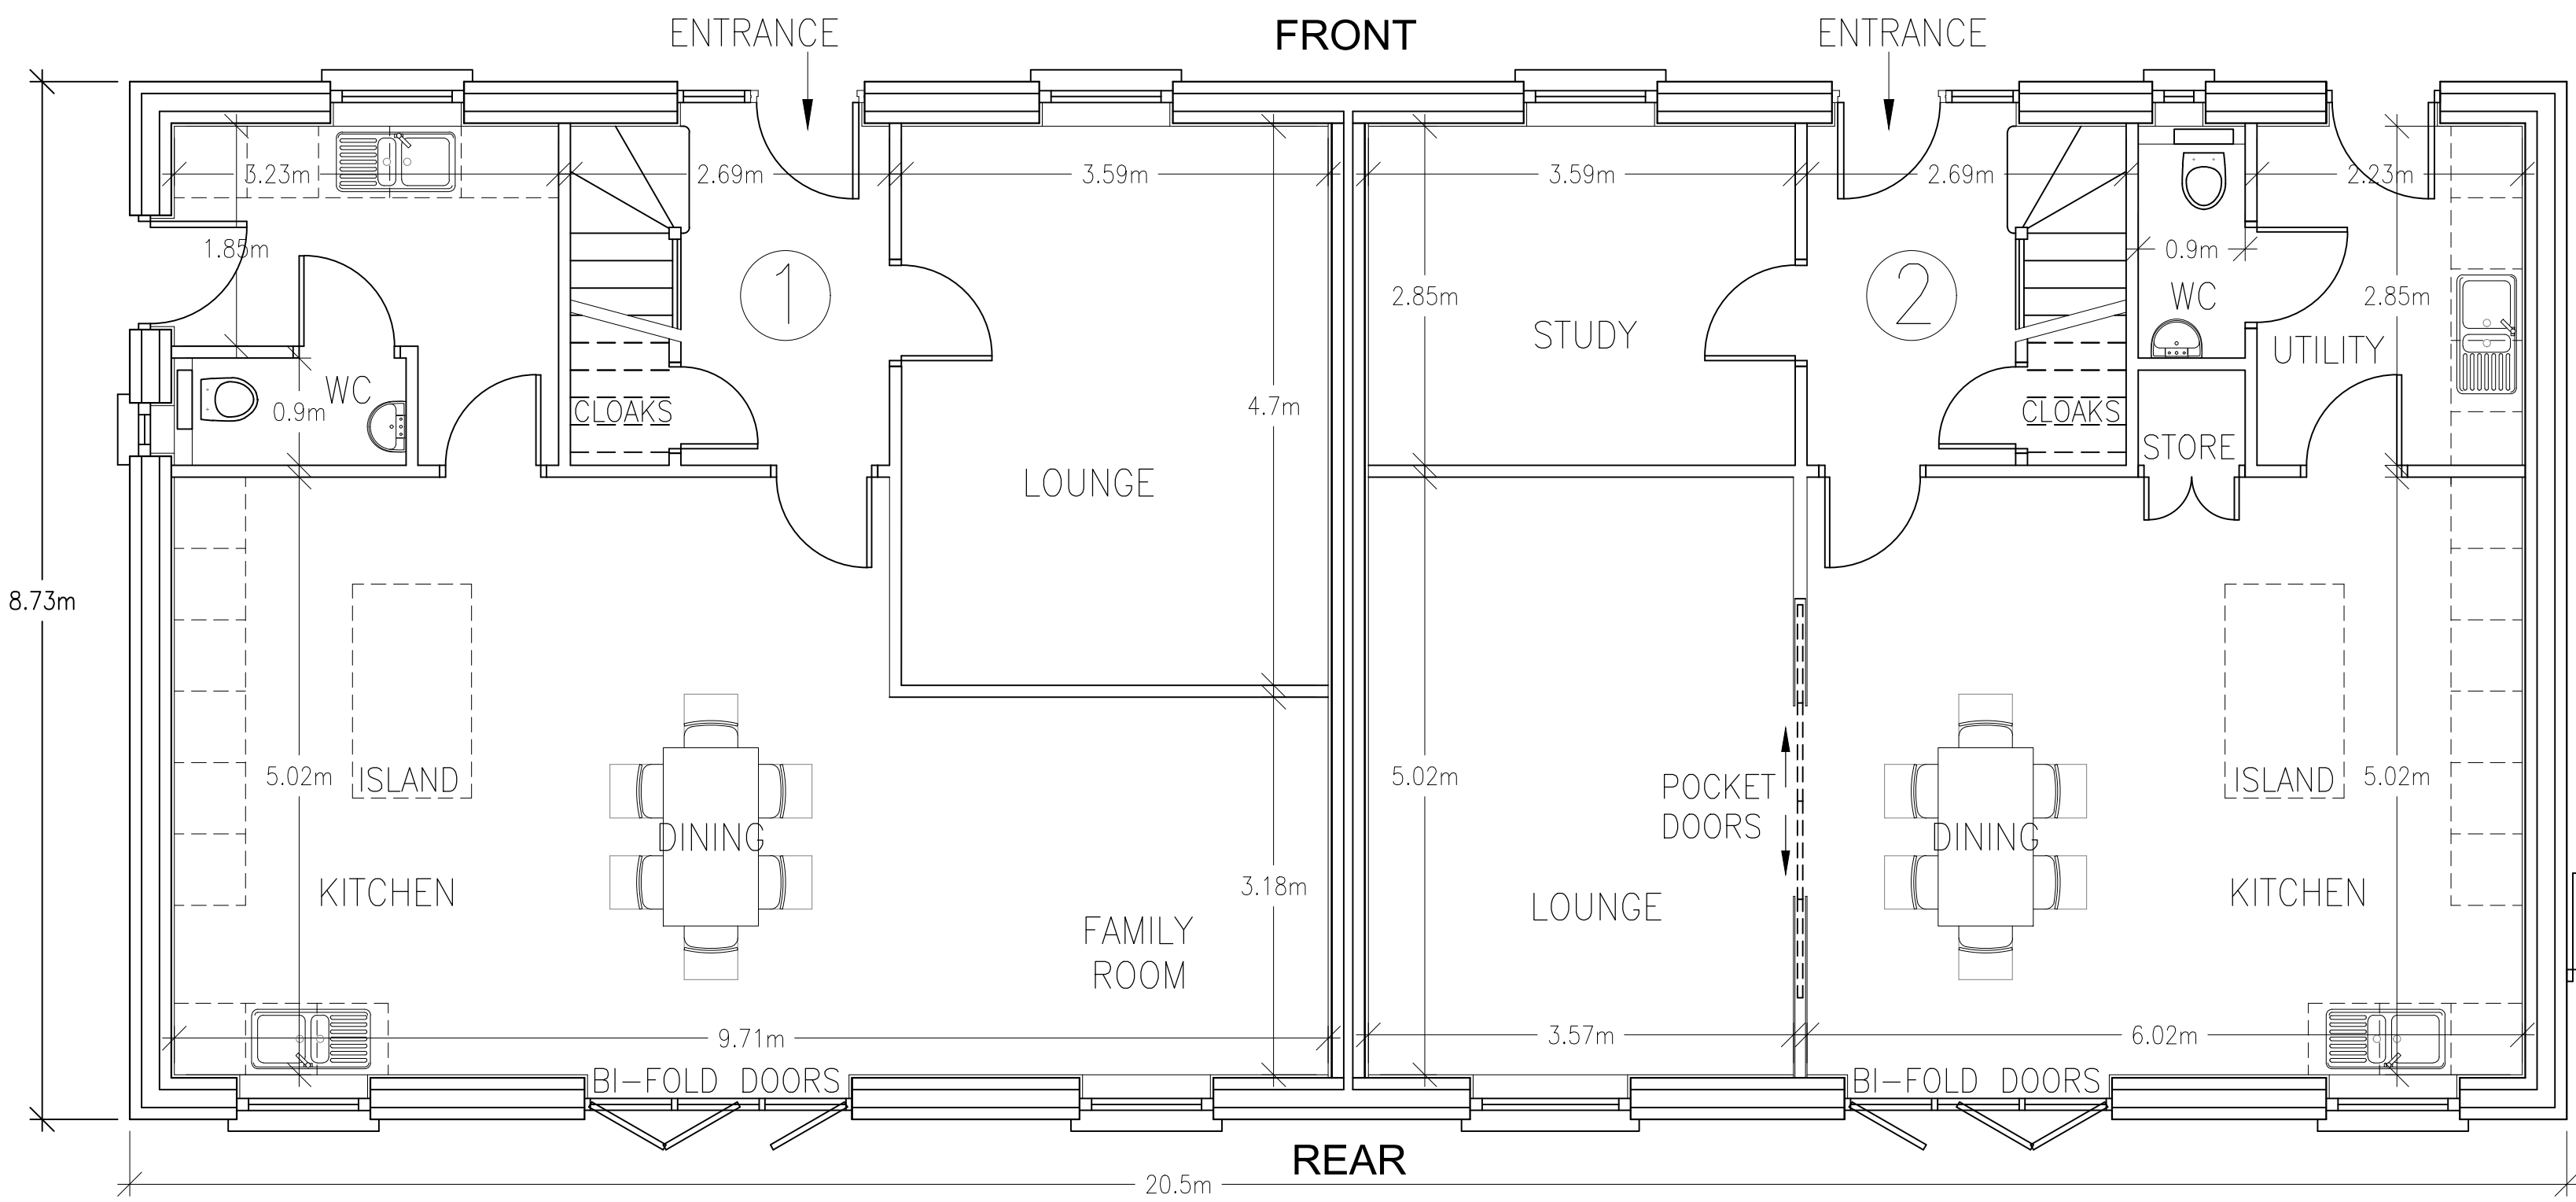

PROPOSED FIRST FLOOR PLAN - 1:100 scale

 

PROPOSED GROUND FLOOR PLAN - 1:50 scale

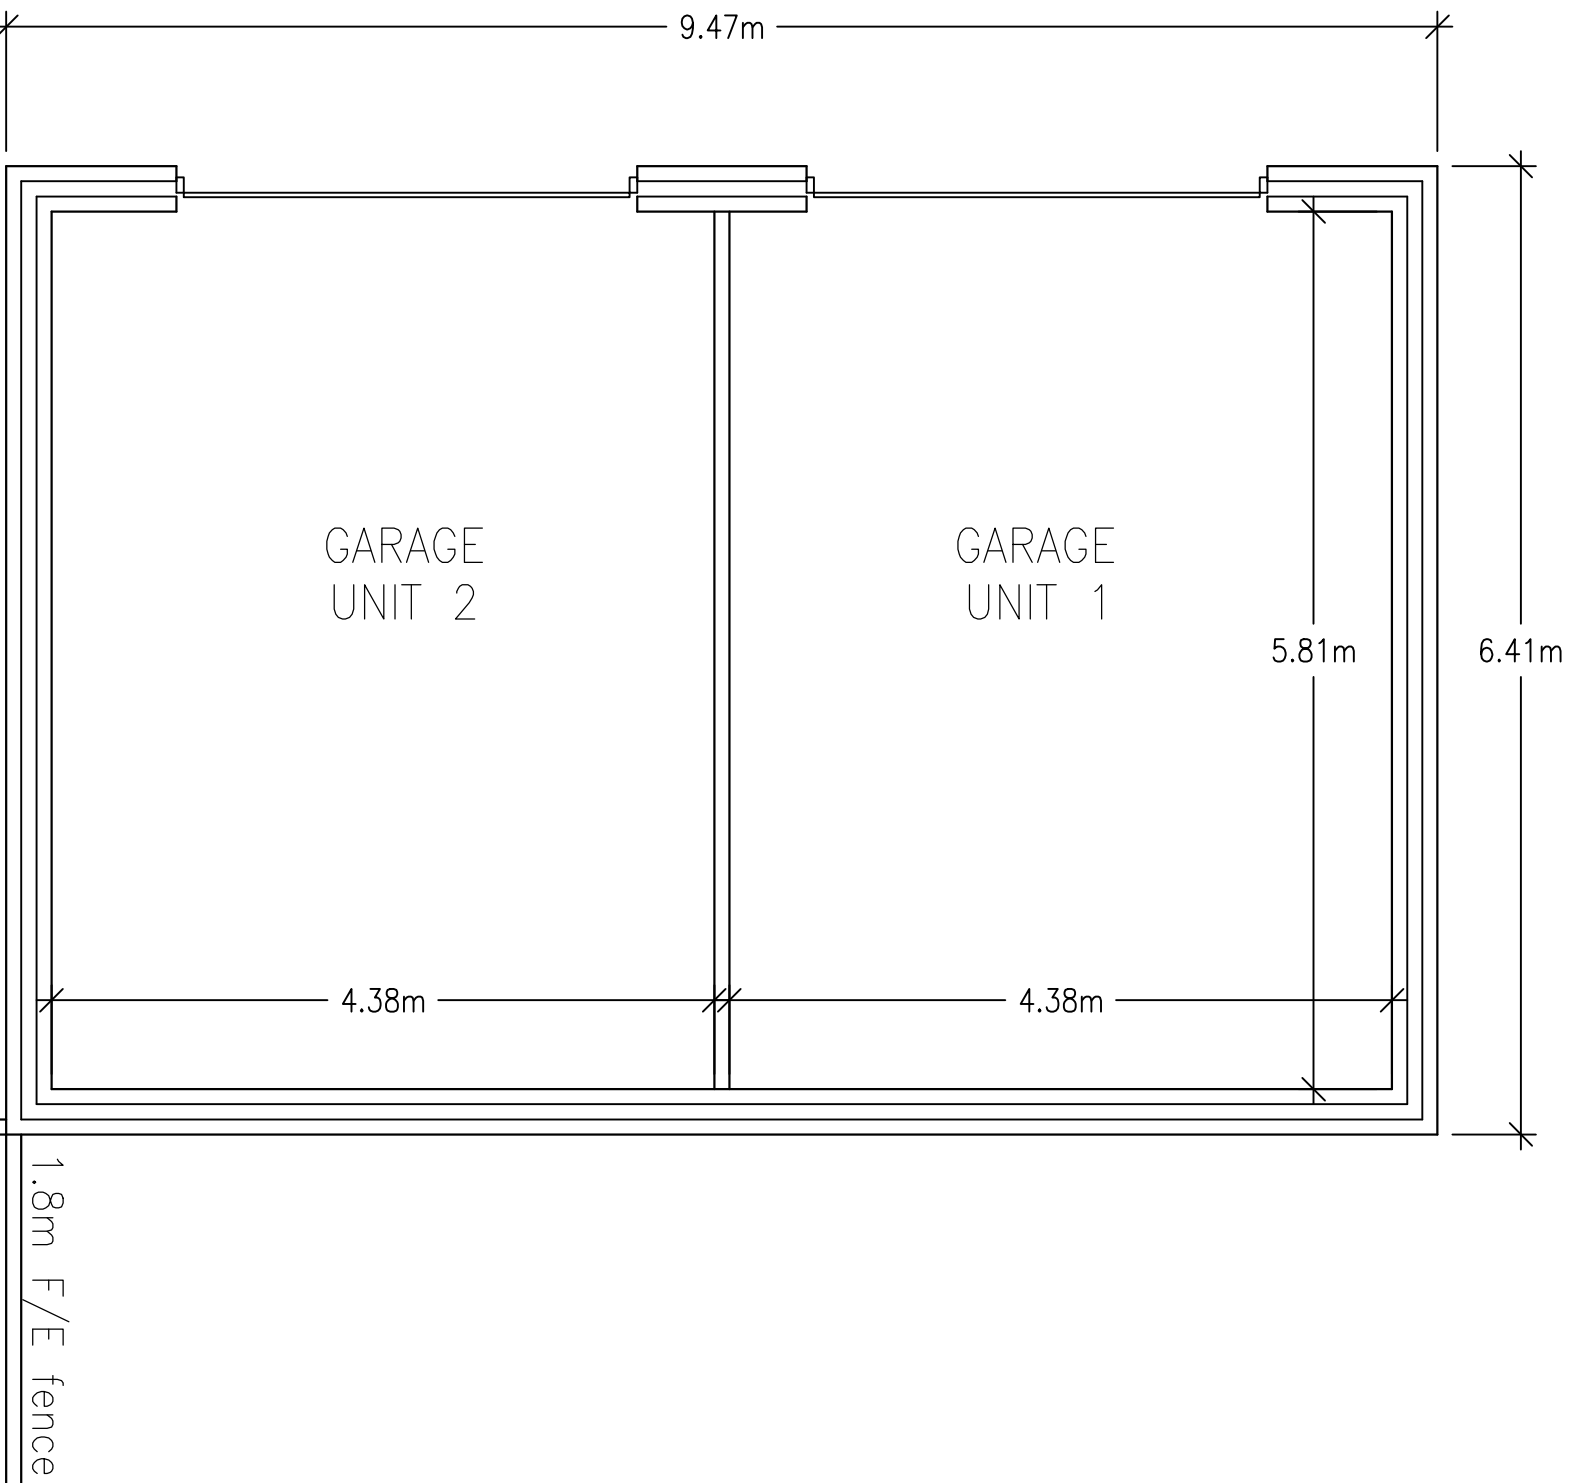

Notes	Notes	Notes	Notes	Amendments	Project
				A 16.01.26 JPE GARAGES AMENDED TO BE DETACHED FROM DWELLINGS.	Title REBUILDING OF EXISTING BARN AND ATTACHED STORAGE BUILDING, WITH INCREASE OF 460mm TO EAVES HEIGHT OF BARN, AND CHANGE OF USE TO PROVIDE TWO DWELLINGS AT YEW TREE FARM, RINGLEY ROAD WEST, RADCLIFFE, MANCHESTER, M26 1EB~
					Client MR M. LAVIN
					Dwg. No. 25/1336/202A – PROPOSED FLOOR PLANS
					Date 20.11.2025
					Plot Scale A1@1:50
					Drawn by JPE
					Status ISSUE