


REBUILDING OF BARN AND ATTACHED STORAGE BUILDING, WITH INCREASE OF 460mm TO EAVES HEIGHT OF BARN, AND CHANGE OF USE TO PROVIDE TWO DWELLINGS AT YEW TREE FARM, RINGLEY ROAD WEST, RADCLIFFE, MANCHESTER, M26 1EB~

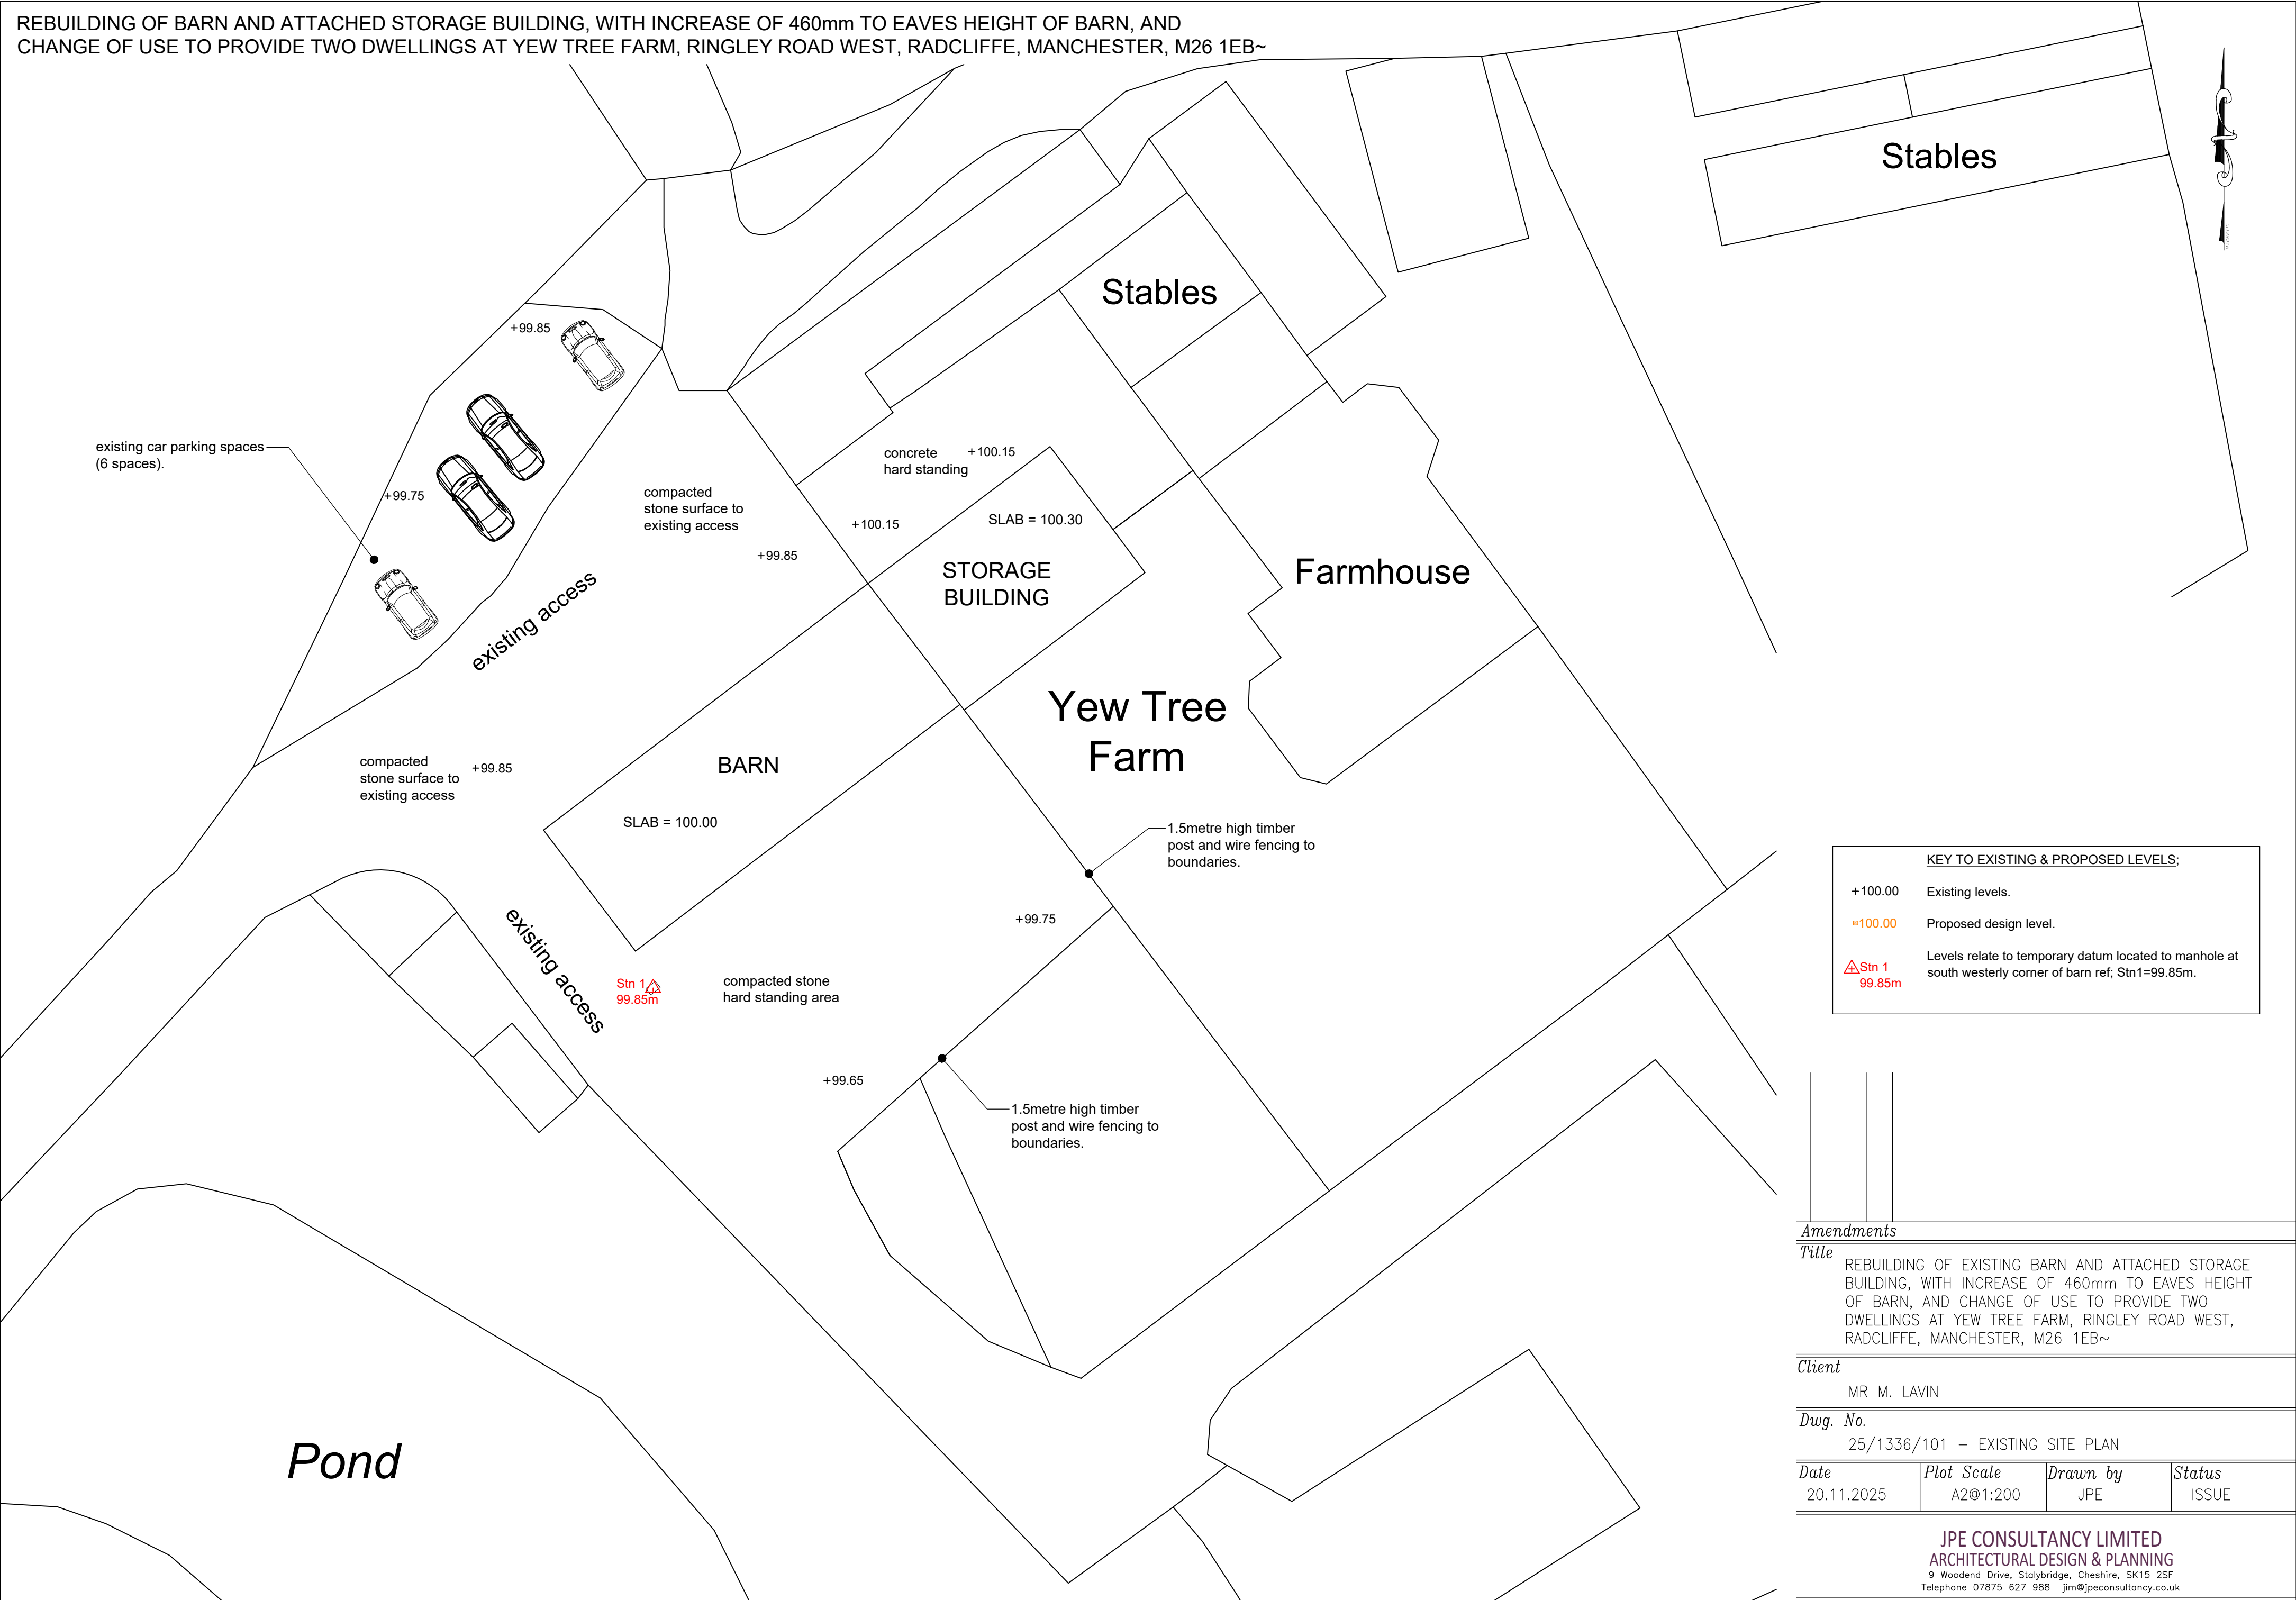

KEY TO EXISTING & PROPOSED LEVELS:	
+100.00	Existing levels.
≈100.00	Proposed design level.
△Stn 1 99.85m	Levels relate to temporary datum located to manhole at south westerly corner of barn ref; Stn1=99.85m.

Amendments			
Title			
REBUILDING OF EXISTING BARN AND ATTACHED STORAGE BUILDING, WITH INCREASE OF 460mm TO EAVES HEIGHT OF BARN, AND CHANGE OF USE TO PROVIDE TWO DWELLINGS AT YEW TREE FARM, RINGLEY ROAD WEST, RADCLIFFE, MANCHESTER, M26 1EB~			
Client			
MR M. LAVIN			
Dwg. No.			
25/1336/101 – EXISTING SITE PLAN			
Date	Plot Scale	Drawn by	Status
20.11.2025	A2@1:200	JPE	ISSUE
JPE CONSULTANCY LIMITED			
ARCHITECTURAL DESIGN & PLANNING			
9 Woodend Drive, Stalybridge, Cheshire, SK15 2SF			
Telephone 07875 627 988 jim@jpeconsultancy.co.uk			