



REBUILDING OF BARN AND ATTACHED STORAGE BUILDING, WITH INCREASE OF 460mm TO EAVES HEIGHT OF BARN, AND
CHANGE OF USE TO PROVIDE TWO DWELLINGS AT YEW TREE FARM, RINGLEY ROAD WEST, RADCLIFFE, MANCHESTER, M26 1EB~

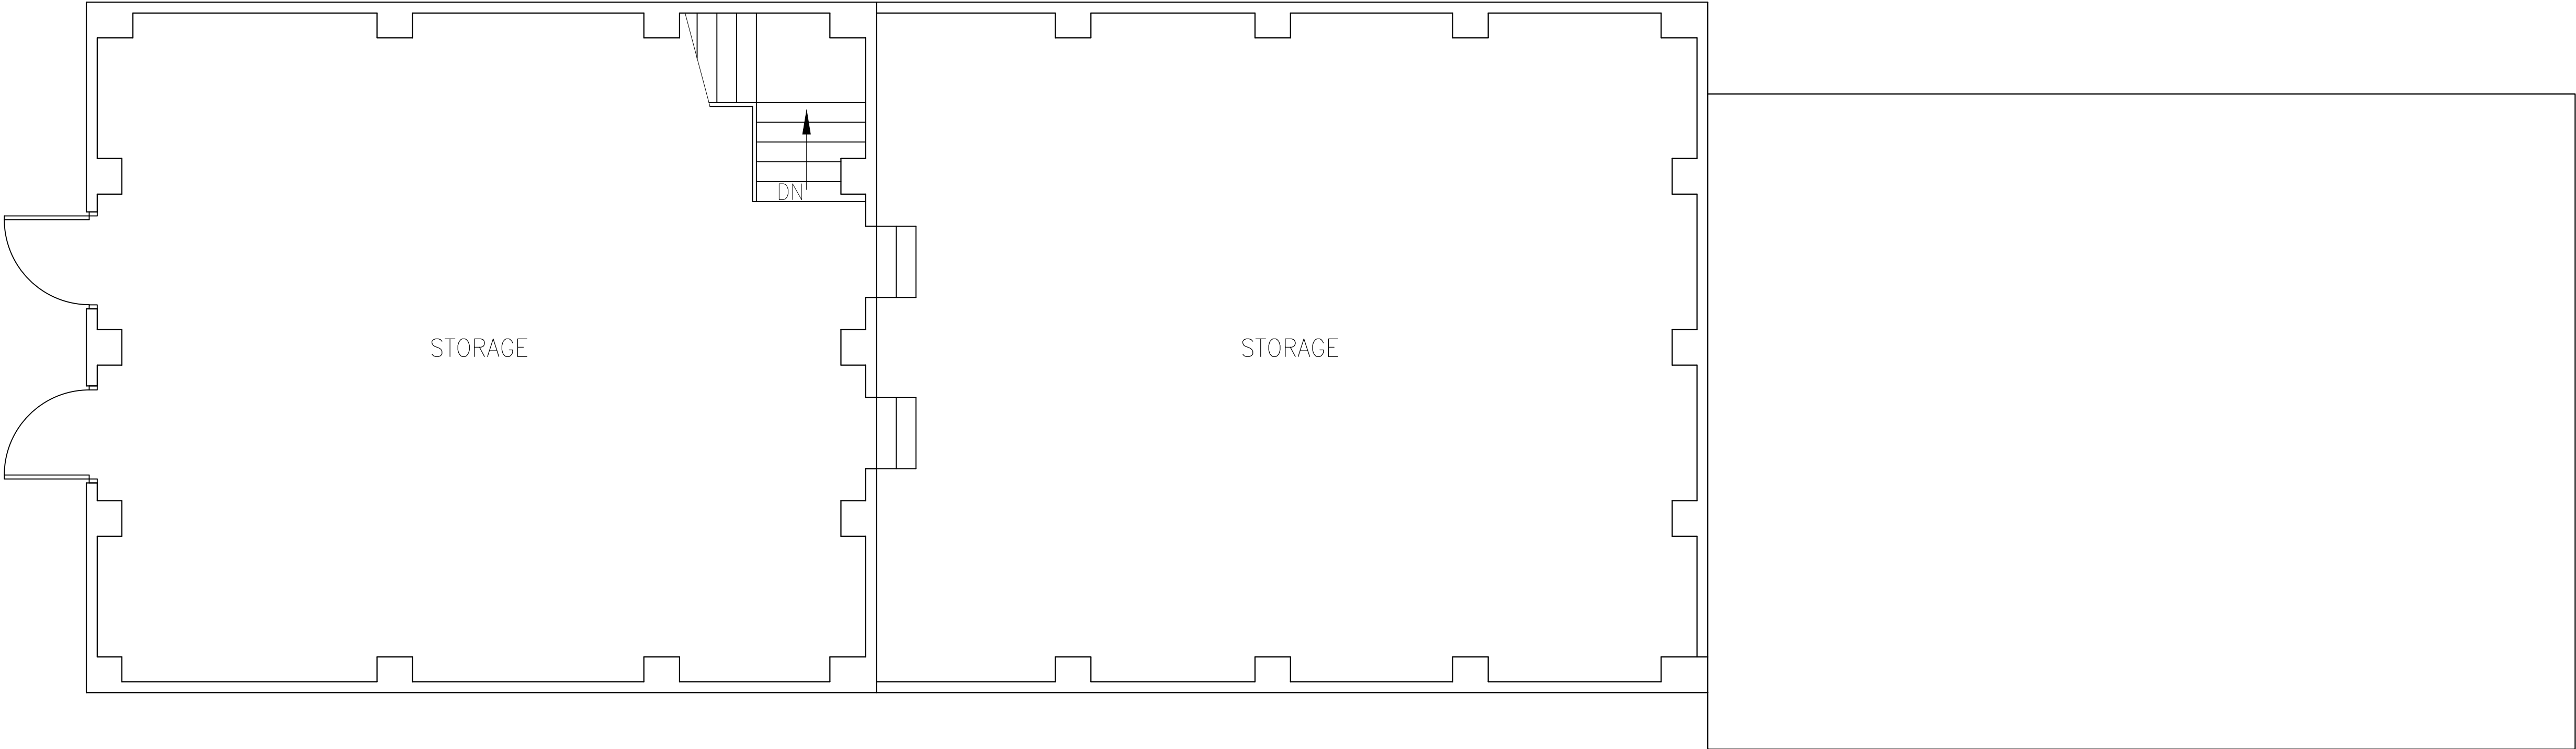

EXISTING FIRST FLOOR PLAN - 1:50 scale

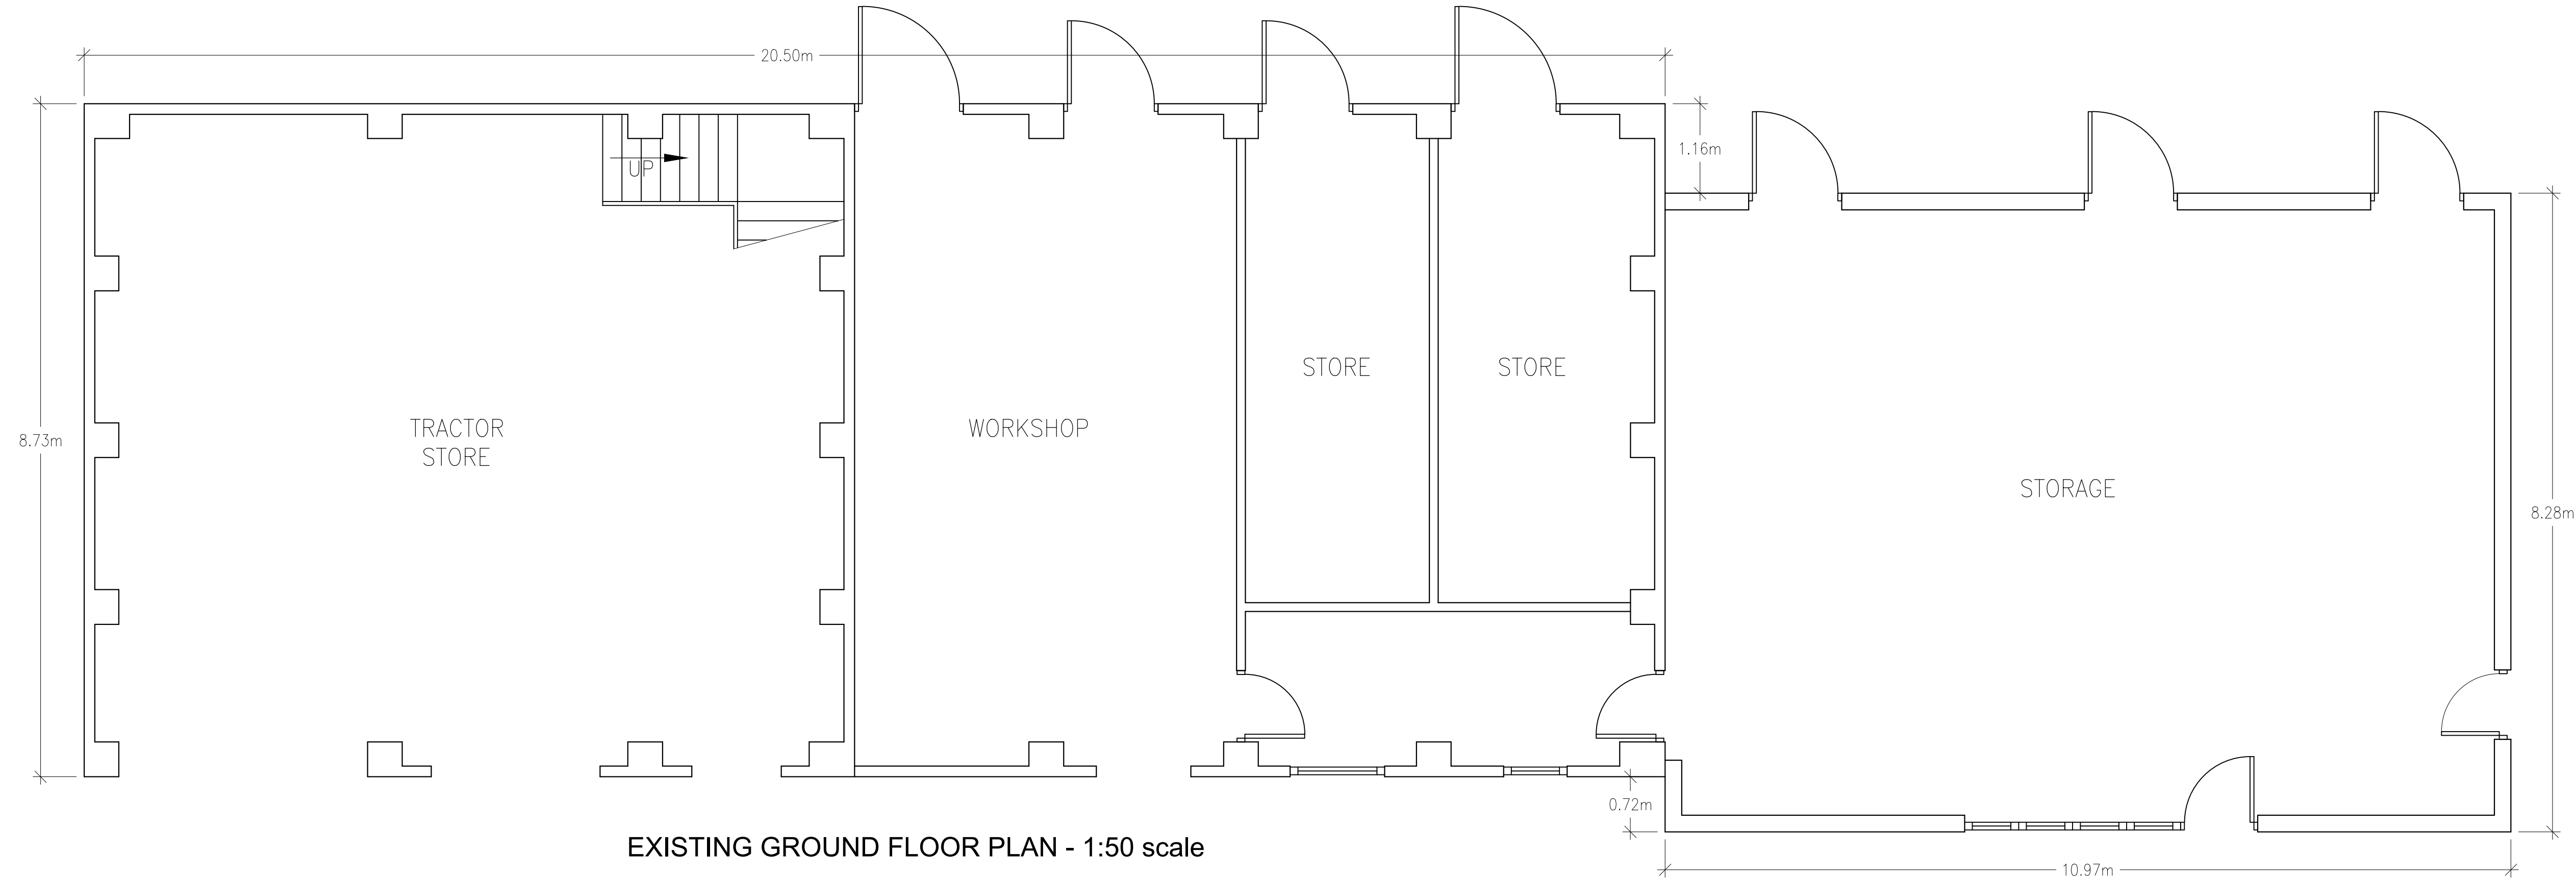

EXISTING GROUND FLOOR PLAN - 1:50 scale

Notes	Notes	Notes	Notes	Amendments			Project			
							Title REBUILDING OF EXISTING BARN AND ATTACHED STORAGE BUILDING, WITH INCREASE OF 460mm TO EAVES HEIGHT OF BARN, AND CHANGE OF USE TO PROVIDE TWO DWELLINGS AT YEW TREE FARM, RINGLEY ROAD WEST, RADCLIFFE, MANCHESTER, M26 1EB~			
							Client MR M. LAVIN			
							Dwg. No. 25/1336/102 – EXISTING FLOOR PLANS			
							Date 20.11.2025	Plot Scale A1@1:50	Drawn by JPE	Status ISSUE