




REBUILDING OF BARN AND ATTACHED STORAGE BUILDING, WITH INCREASE OF 460mm TO EAVES HEIGHT OF BARN, AND
CHANGE OF USE TO PROVIDE TWO DWELLINGS AT YEW TREE FARM, RINGLEY ROAD WEST, RADCLIFFE, MANCHESTER, M26 1EB~

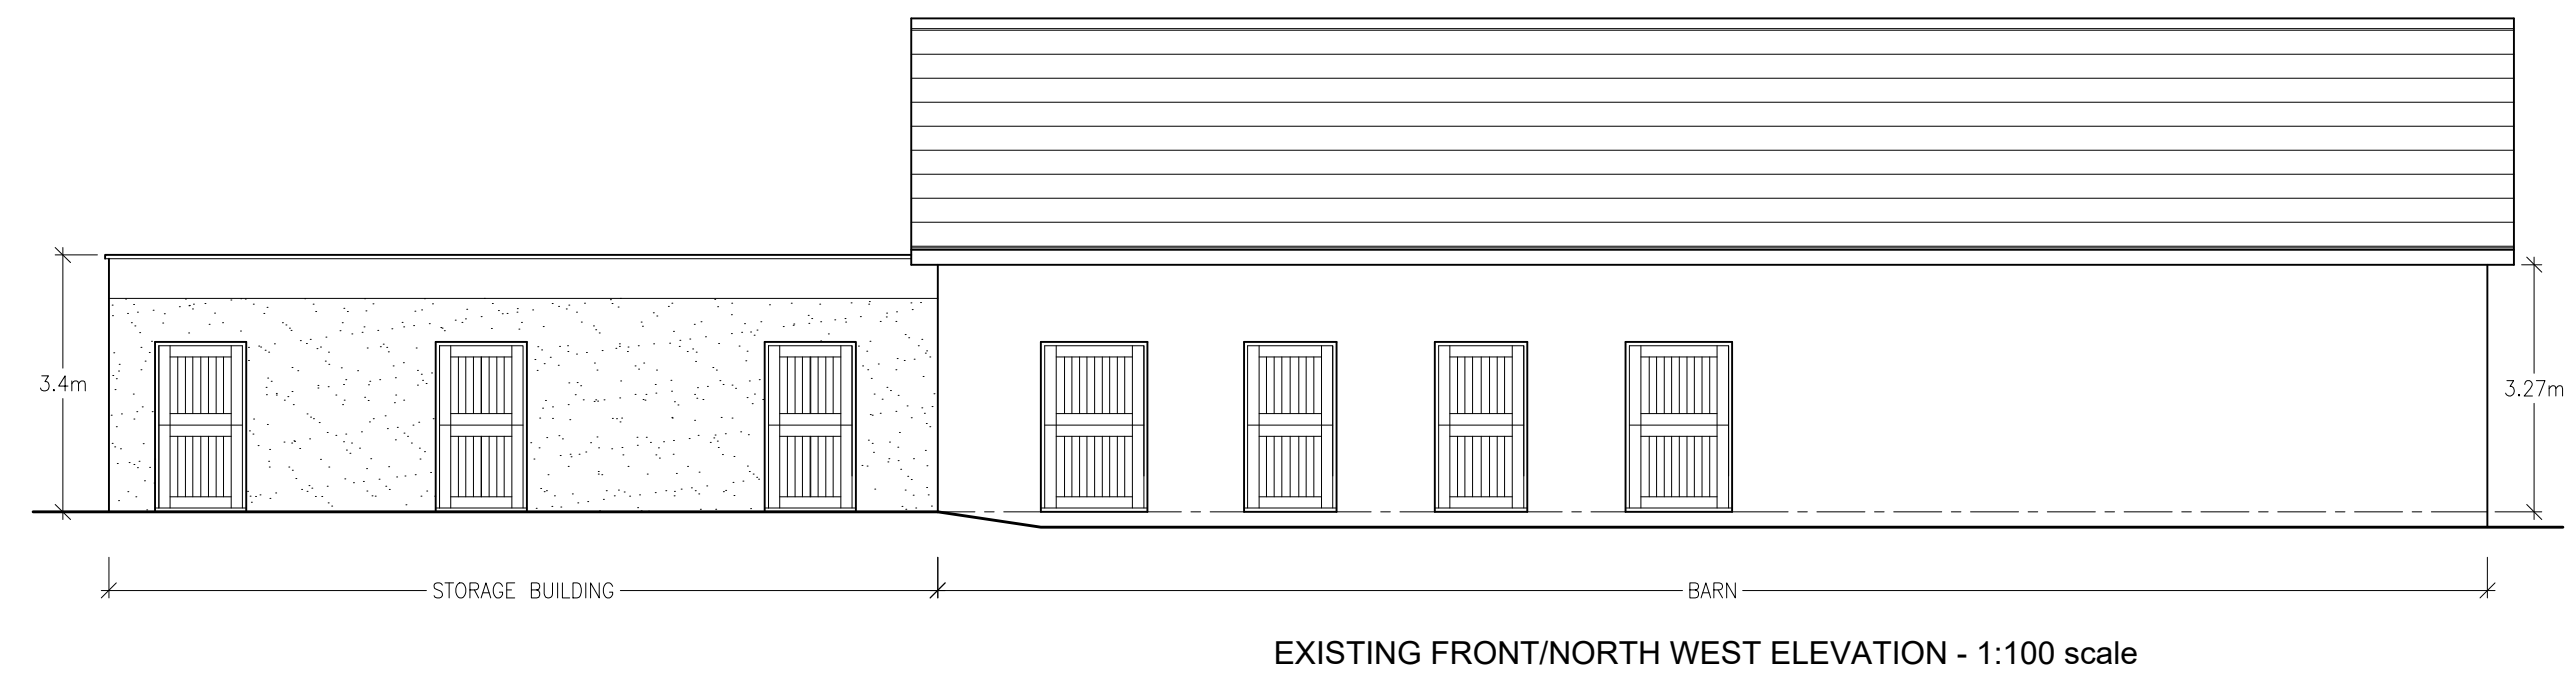


- Natural slate roof coverings to barn
- Corrugated cladding sheets to roof of attached storage building
- Block facings to barn, & render to attached storage building
- PVC rainwater goods (black)
- uPVC windows (white)
- Timber doors windows (black)

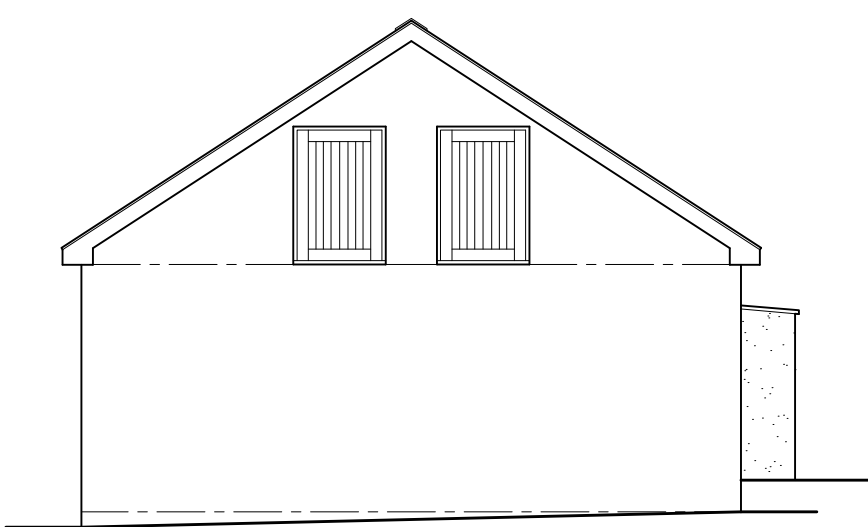

EXISTING SIDE/SOUTH WEST ELEVATION - 1:100 scale

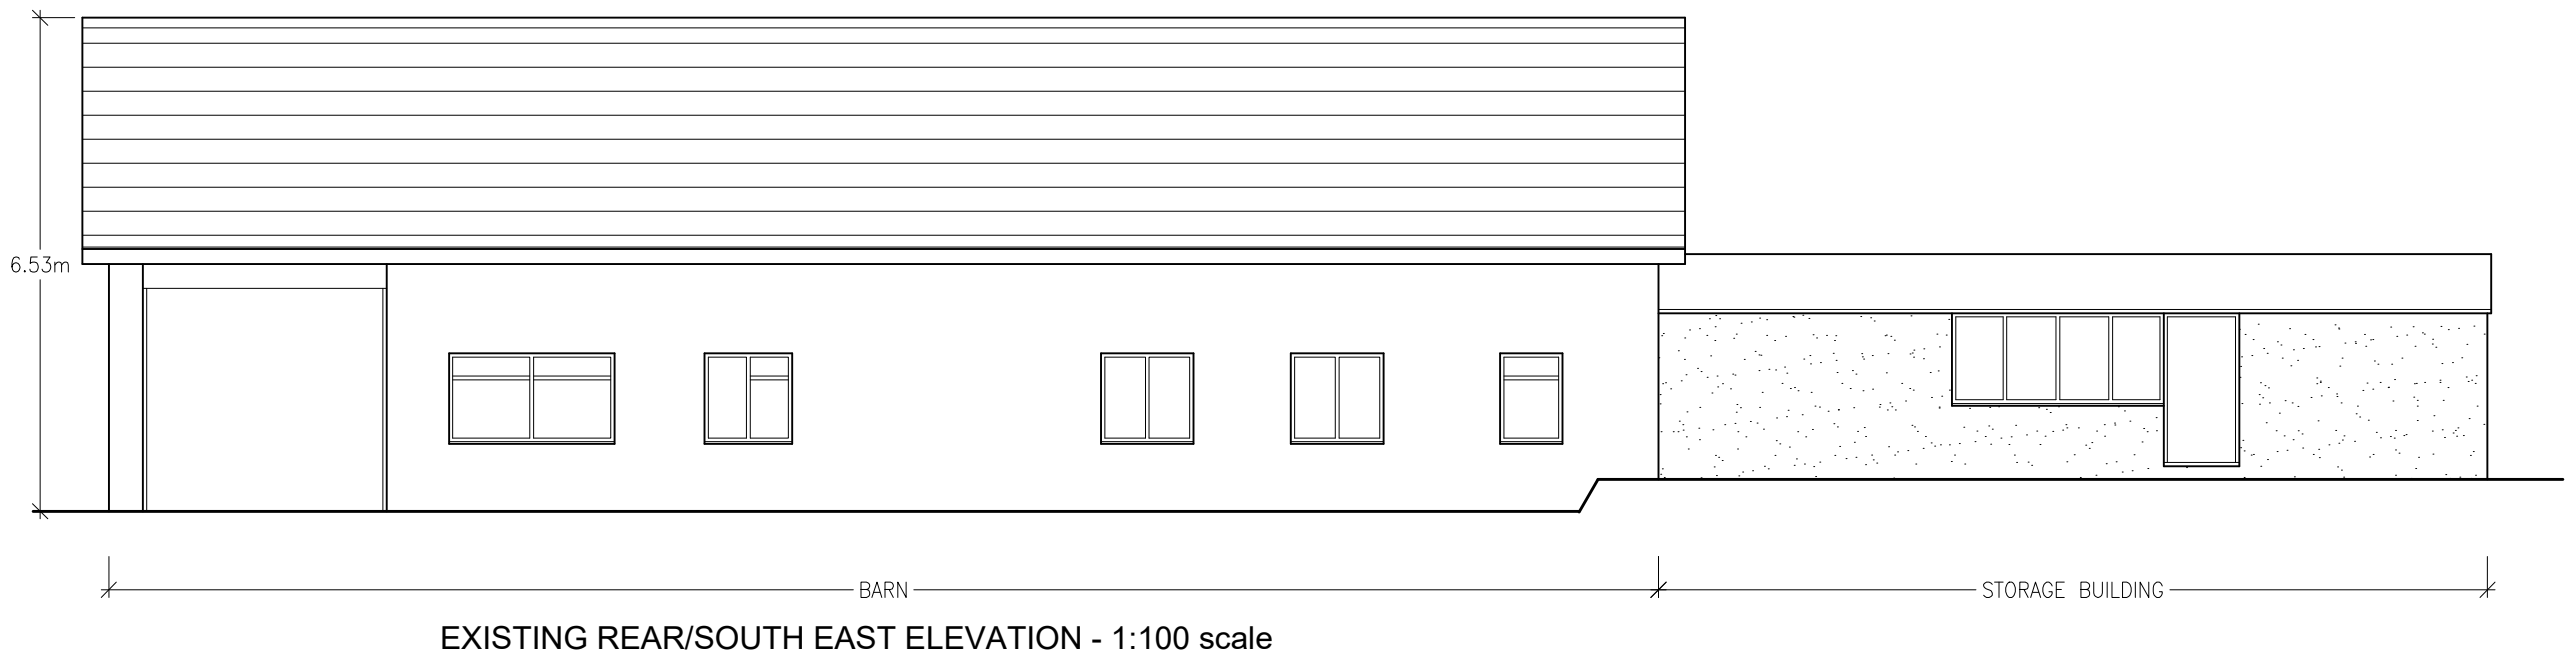

- Natural slate roof coverings to barn
- Corrugated cladding sheets to roof of attached storage building
- Block facings to barn, & render to attached storage building
- PVC rainwater goods (black)
- uPVC windows (white)
- Timber doors windows (black)

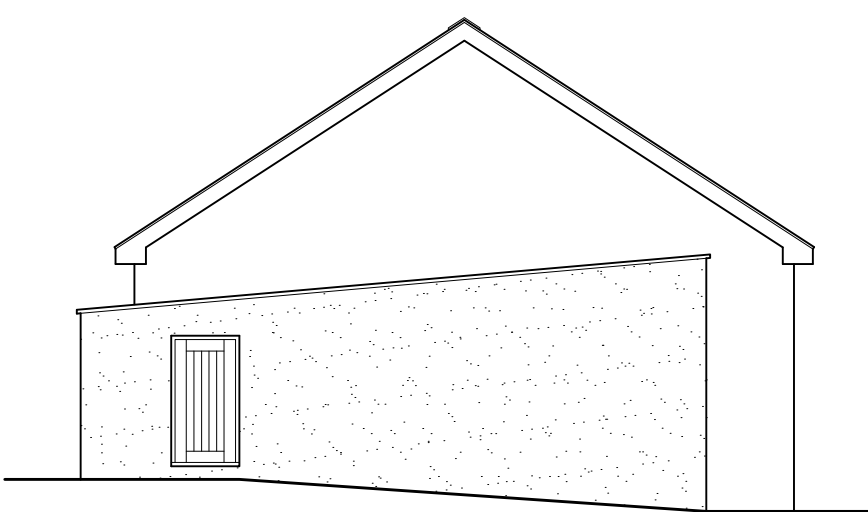

EXISTING SIDE/NORTH EAST ELEVATION - 1:100 scale

© THIS DRAWING REMAINS THE PROPERTY OF JPE CONSULTANCY LIMITED AND MAY NOT BE COPIED WITHOUT PRIOR CONSENT.

Notes	Notes	Notes	Amendments			Project			
						<i>Title</i> REBUILDING OF EXISTING BARN AND ATTACHED STORAGE BUILDING, WITH INCREASE OF 460mm TO EAVES HEIGHT OF BARN, AND CHANGE OF USE TO PROVIDE TWO DWELLINGS AT YEW TREE FARM, RINGLEY ROAD WEST, RADCLIFFE, MANCHESTER, M26 1EB~			
						<i>Client</i> MR M. LAVIN			
						<i>Dwg. No.</i> 25/1336/103 – EXISTING ELEVATIONS			
						<i>Date</i> 20.11.2025	<i>Plot Scale</i> A2@1:100	<i>Drawn by</i> JPE	<i>Status</i> ISSUE
						JPE CONSULTANCY LIMITED ARCHITECTURAL DESIGN & PLANNING 9 Woodend Drive, Stalybridge, Cheshire. SK15 2SF Telephone 07875 627 988 jim@jpeconsultancy.co.uk			