




Notes:
This drawing is copyright. Figured dimensions are to be followed in preference to scaled dimensions and particulars are to be taken from the actual work where possible. Any discrepancy must be reported to the architect immediately and before proceeding. If in doubt, ask.

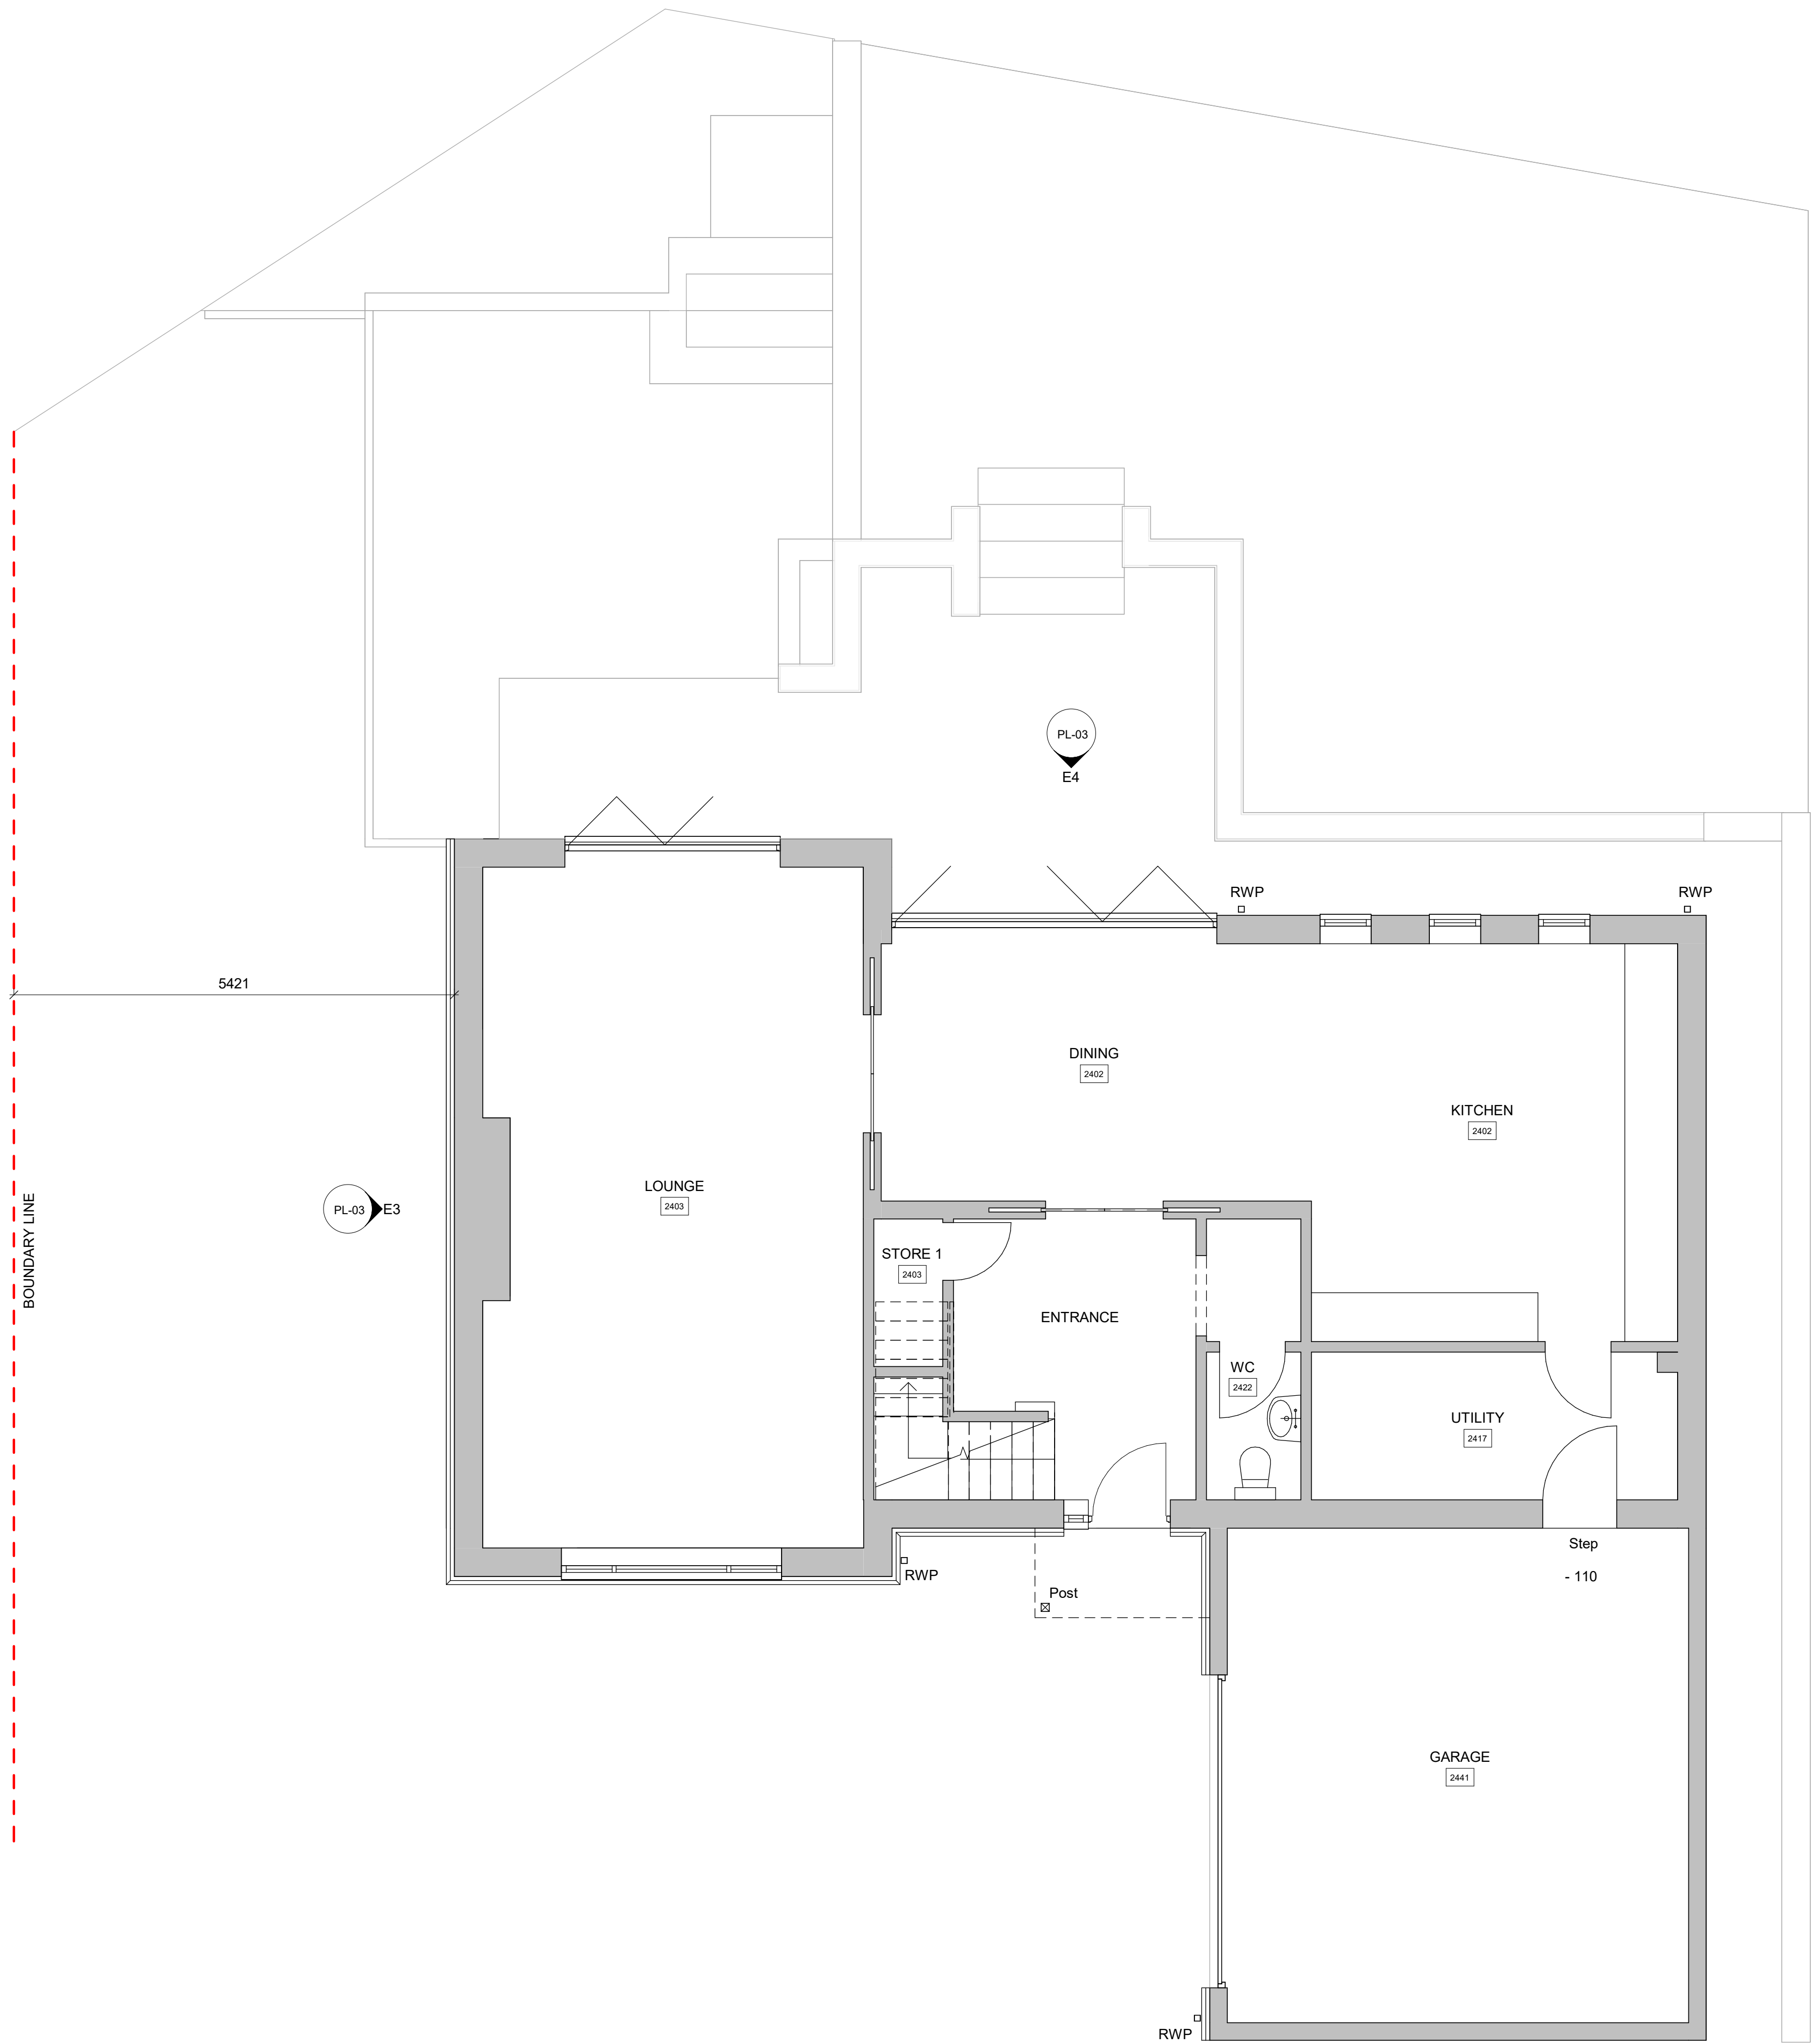


1 Existing Ground Floor Level
1 : 50

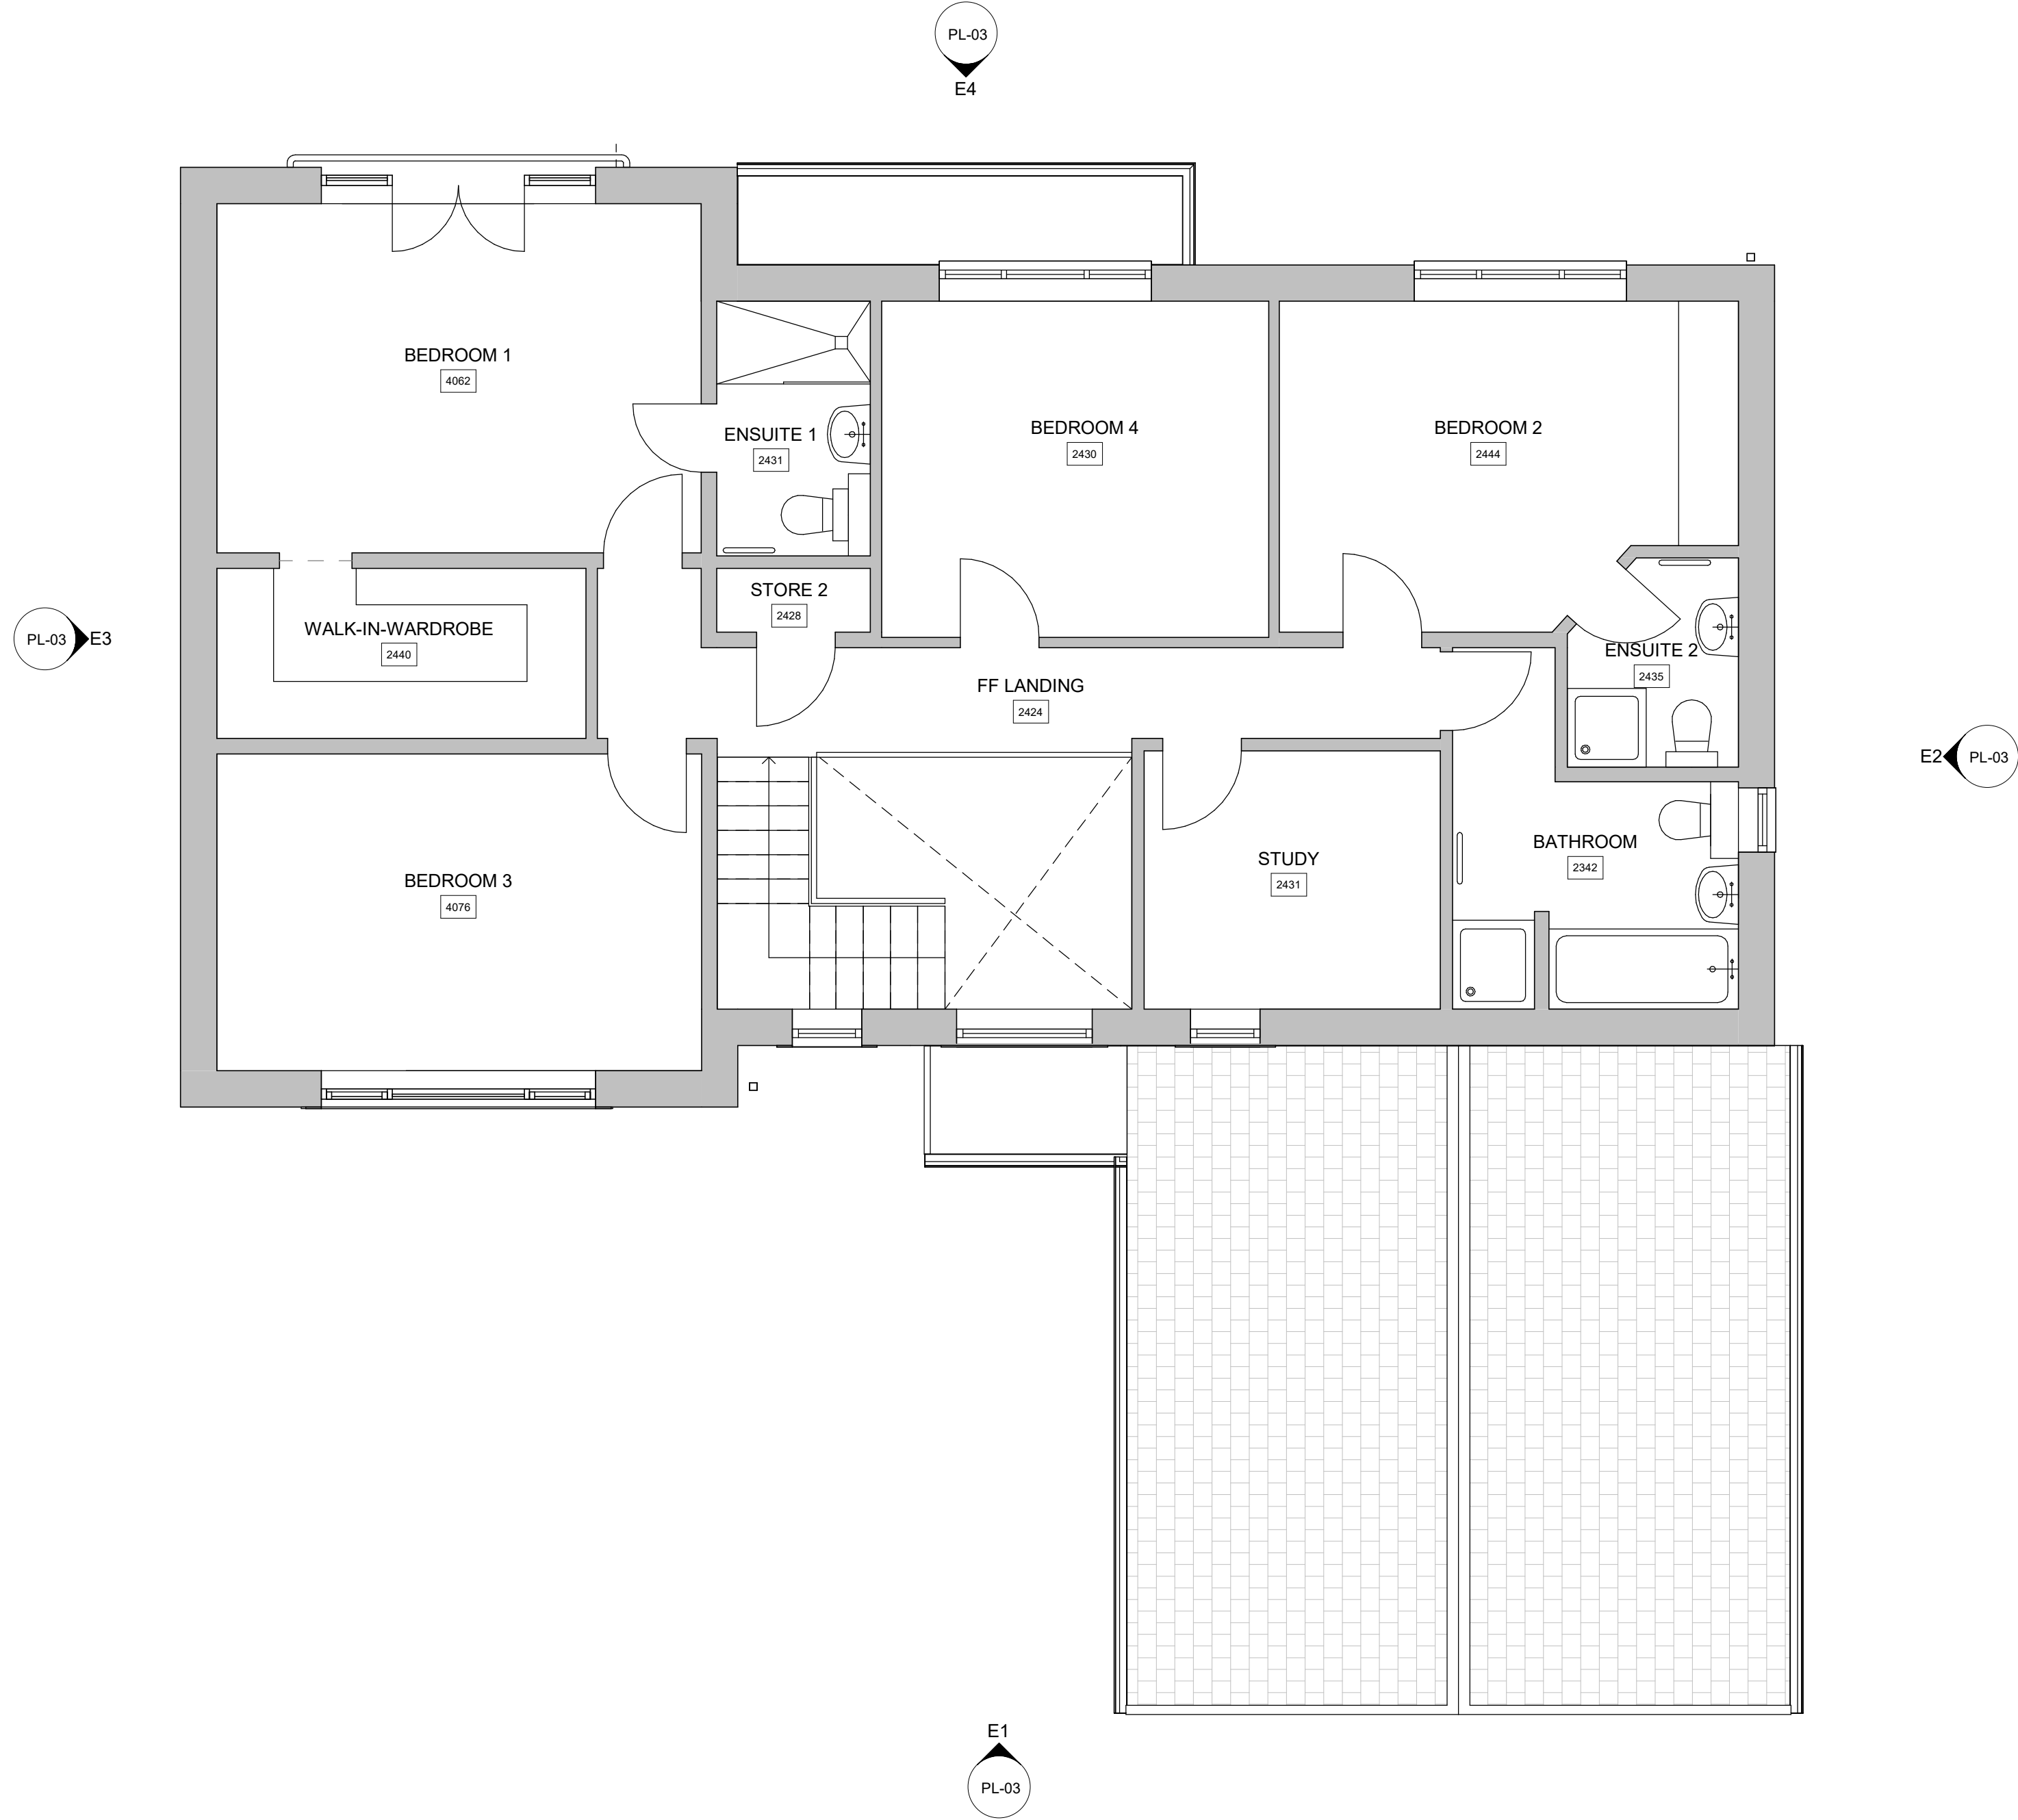

2 Existing First Floor Level
1 : 50

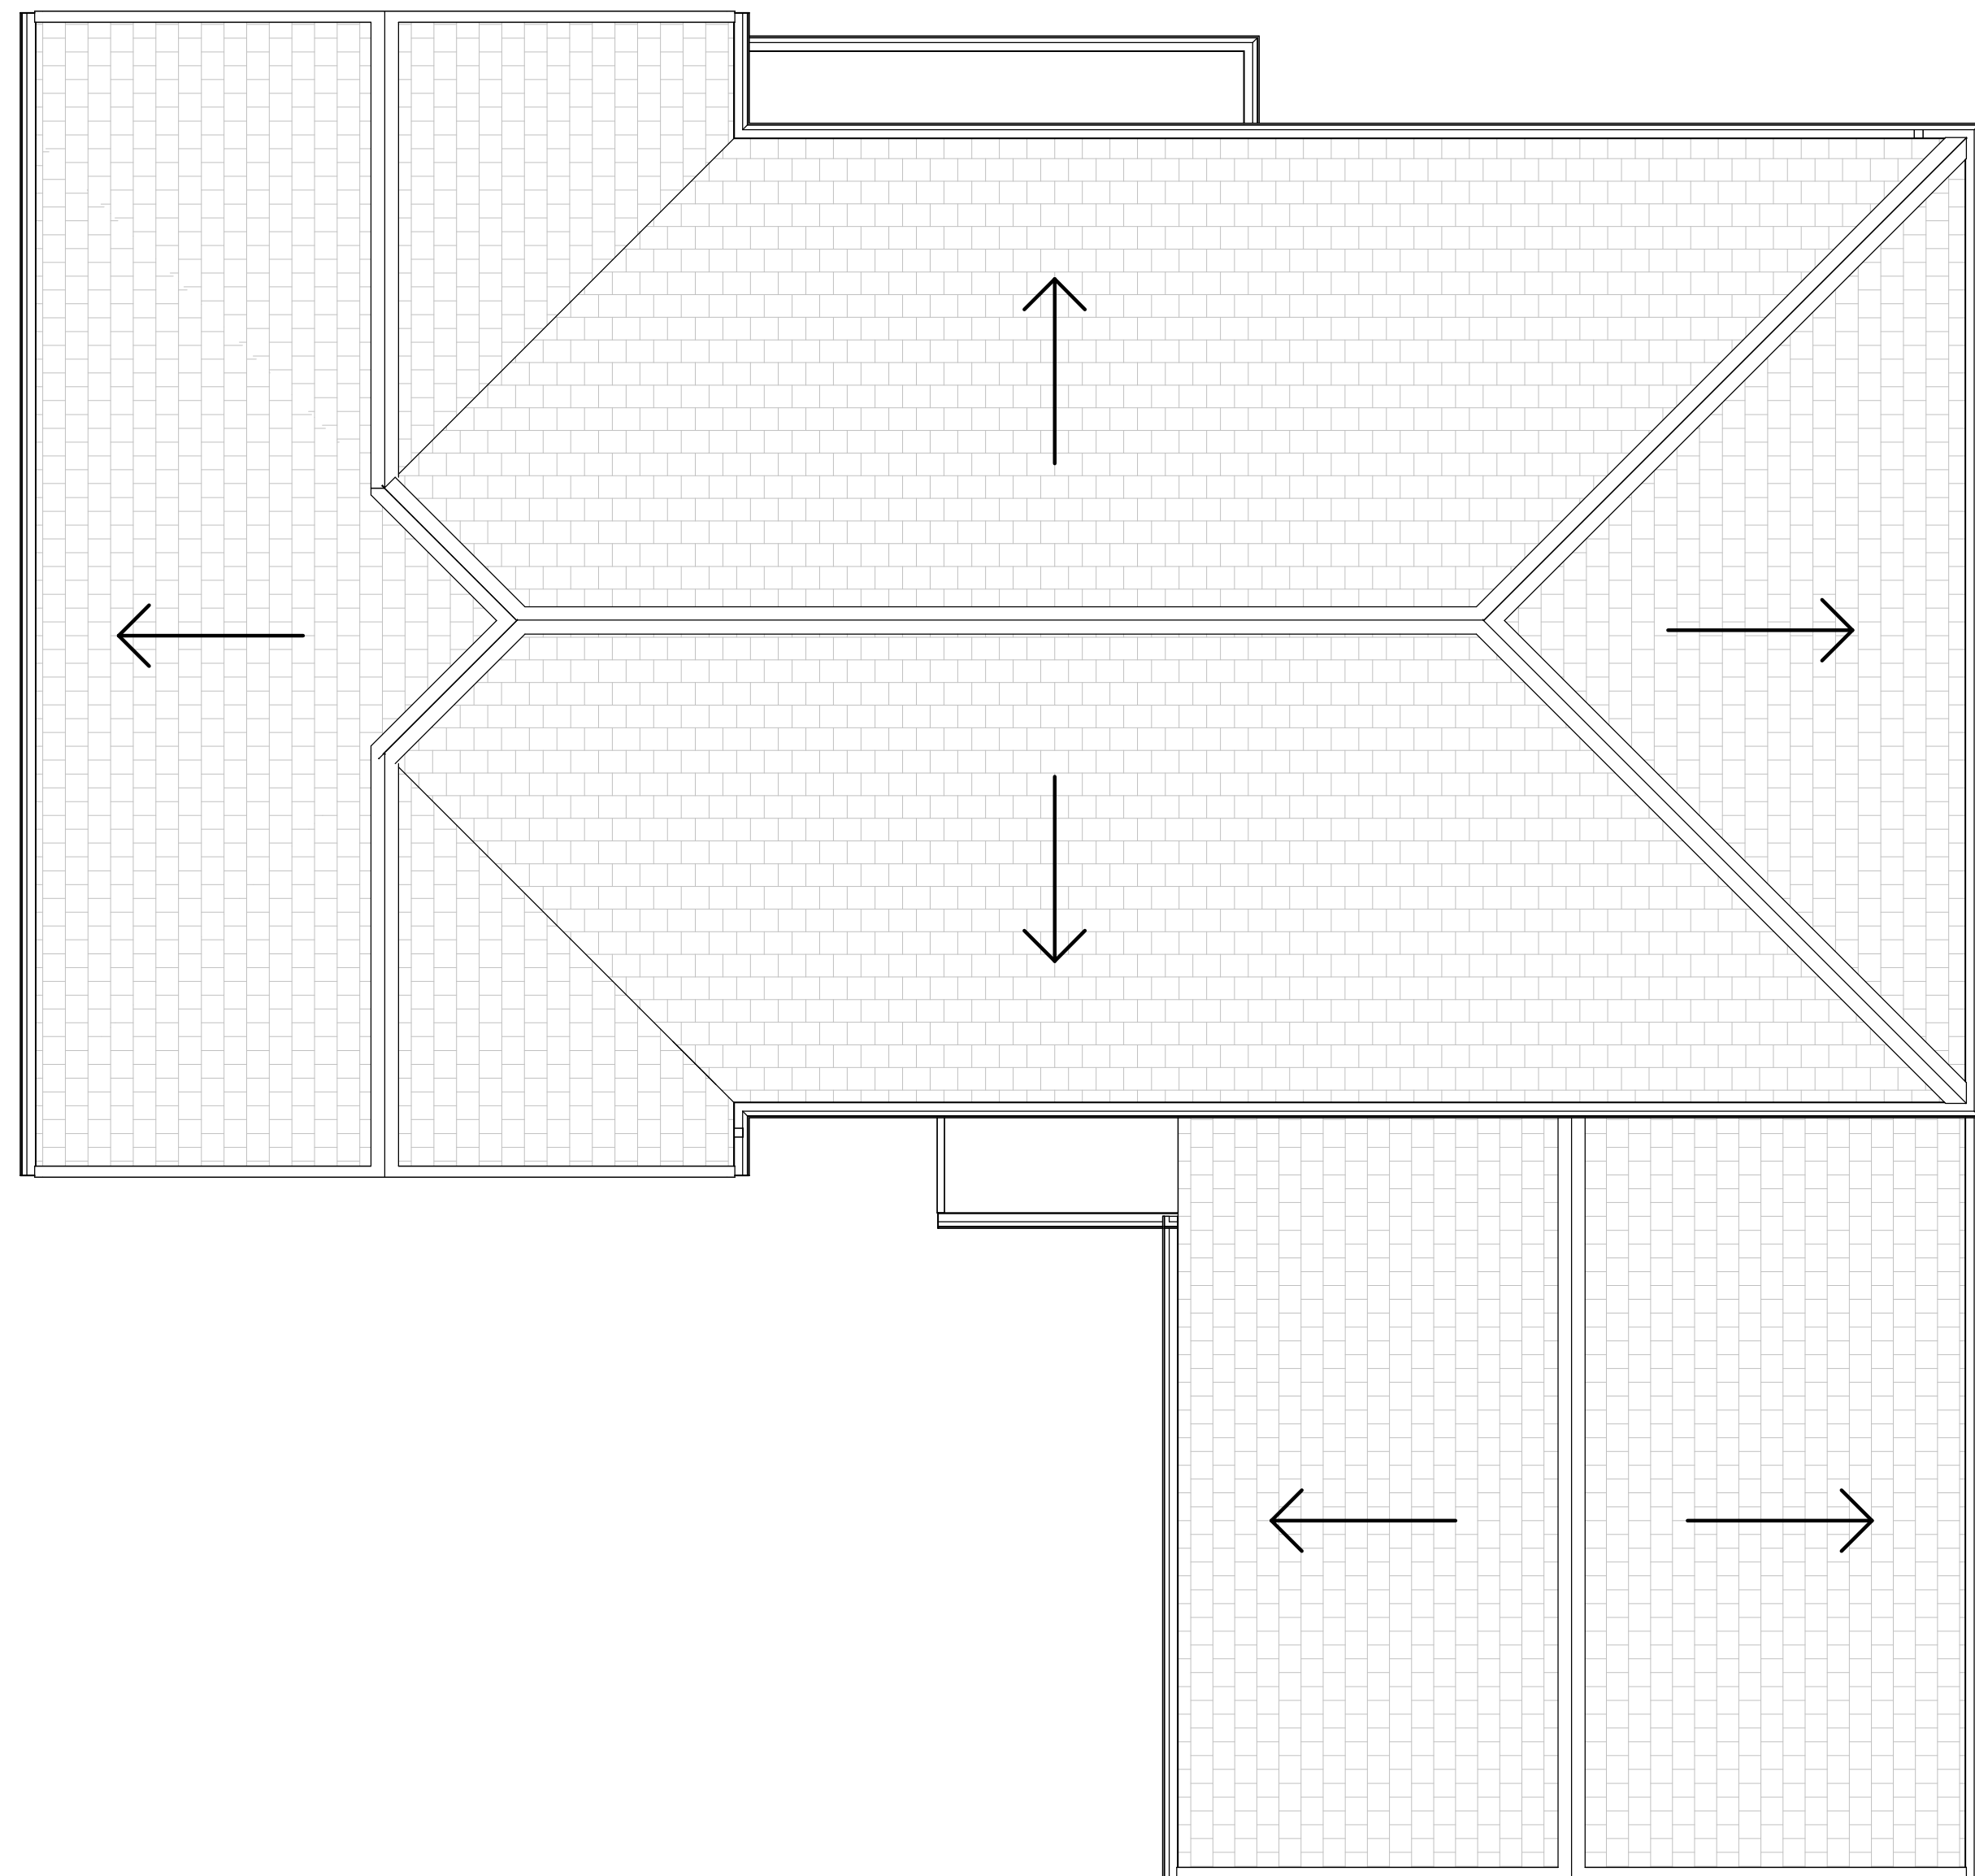

3 Existing Roof Plan
1 : 50

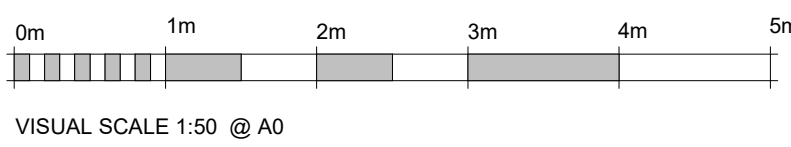

Rev	Description	Date
Revision Schedule		
Rev No:		
Drawn by: DW		
Project No:		
DP2301		
Project:		
3 Turton Chase, Tottington, Bury, BL8 4FZ		
Drawing Title:		
Existing Plans		
Drawing No:		
DP-2301-PL-02		
Date:	Scale:	
03/02/23	1 : 50	@A0
Client:		
Gemma Atkinson		
Architect:		
 DRAW PLAN®		
Draw Plan Ltd - Suite 112, Newton House, Faraday Street, Brickwood Park, Warrington, WAG 8PW		
Telephone: 07384 977700 Email: hello@drawplan.co.uk Website: www.drawplan.co.uk		