



Notes:
This drawing is copyright. Figured dimensions are to be followed in preference to scaled dimensions and particulars are to be taken from the actual work where possible. Any discrepancy must be reported to the architect immediately and before proceeding. If in doubt, ask.

Elevation Materials Legend


- 1 Buff Stone
 - 2 Off White Render
 - 3 Slate Effect Roof Tiles
 - 4 Dark Grey Framed Windows and Doors
- Dark Grey UPVC gutters, fascias and rainwater pipes

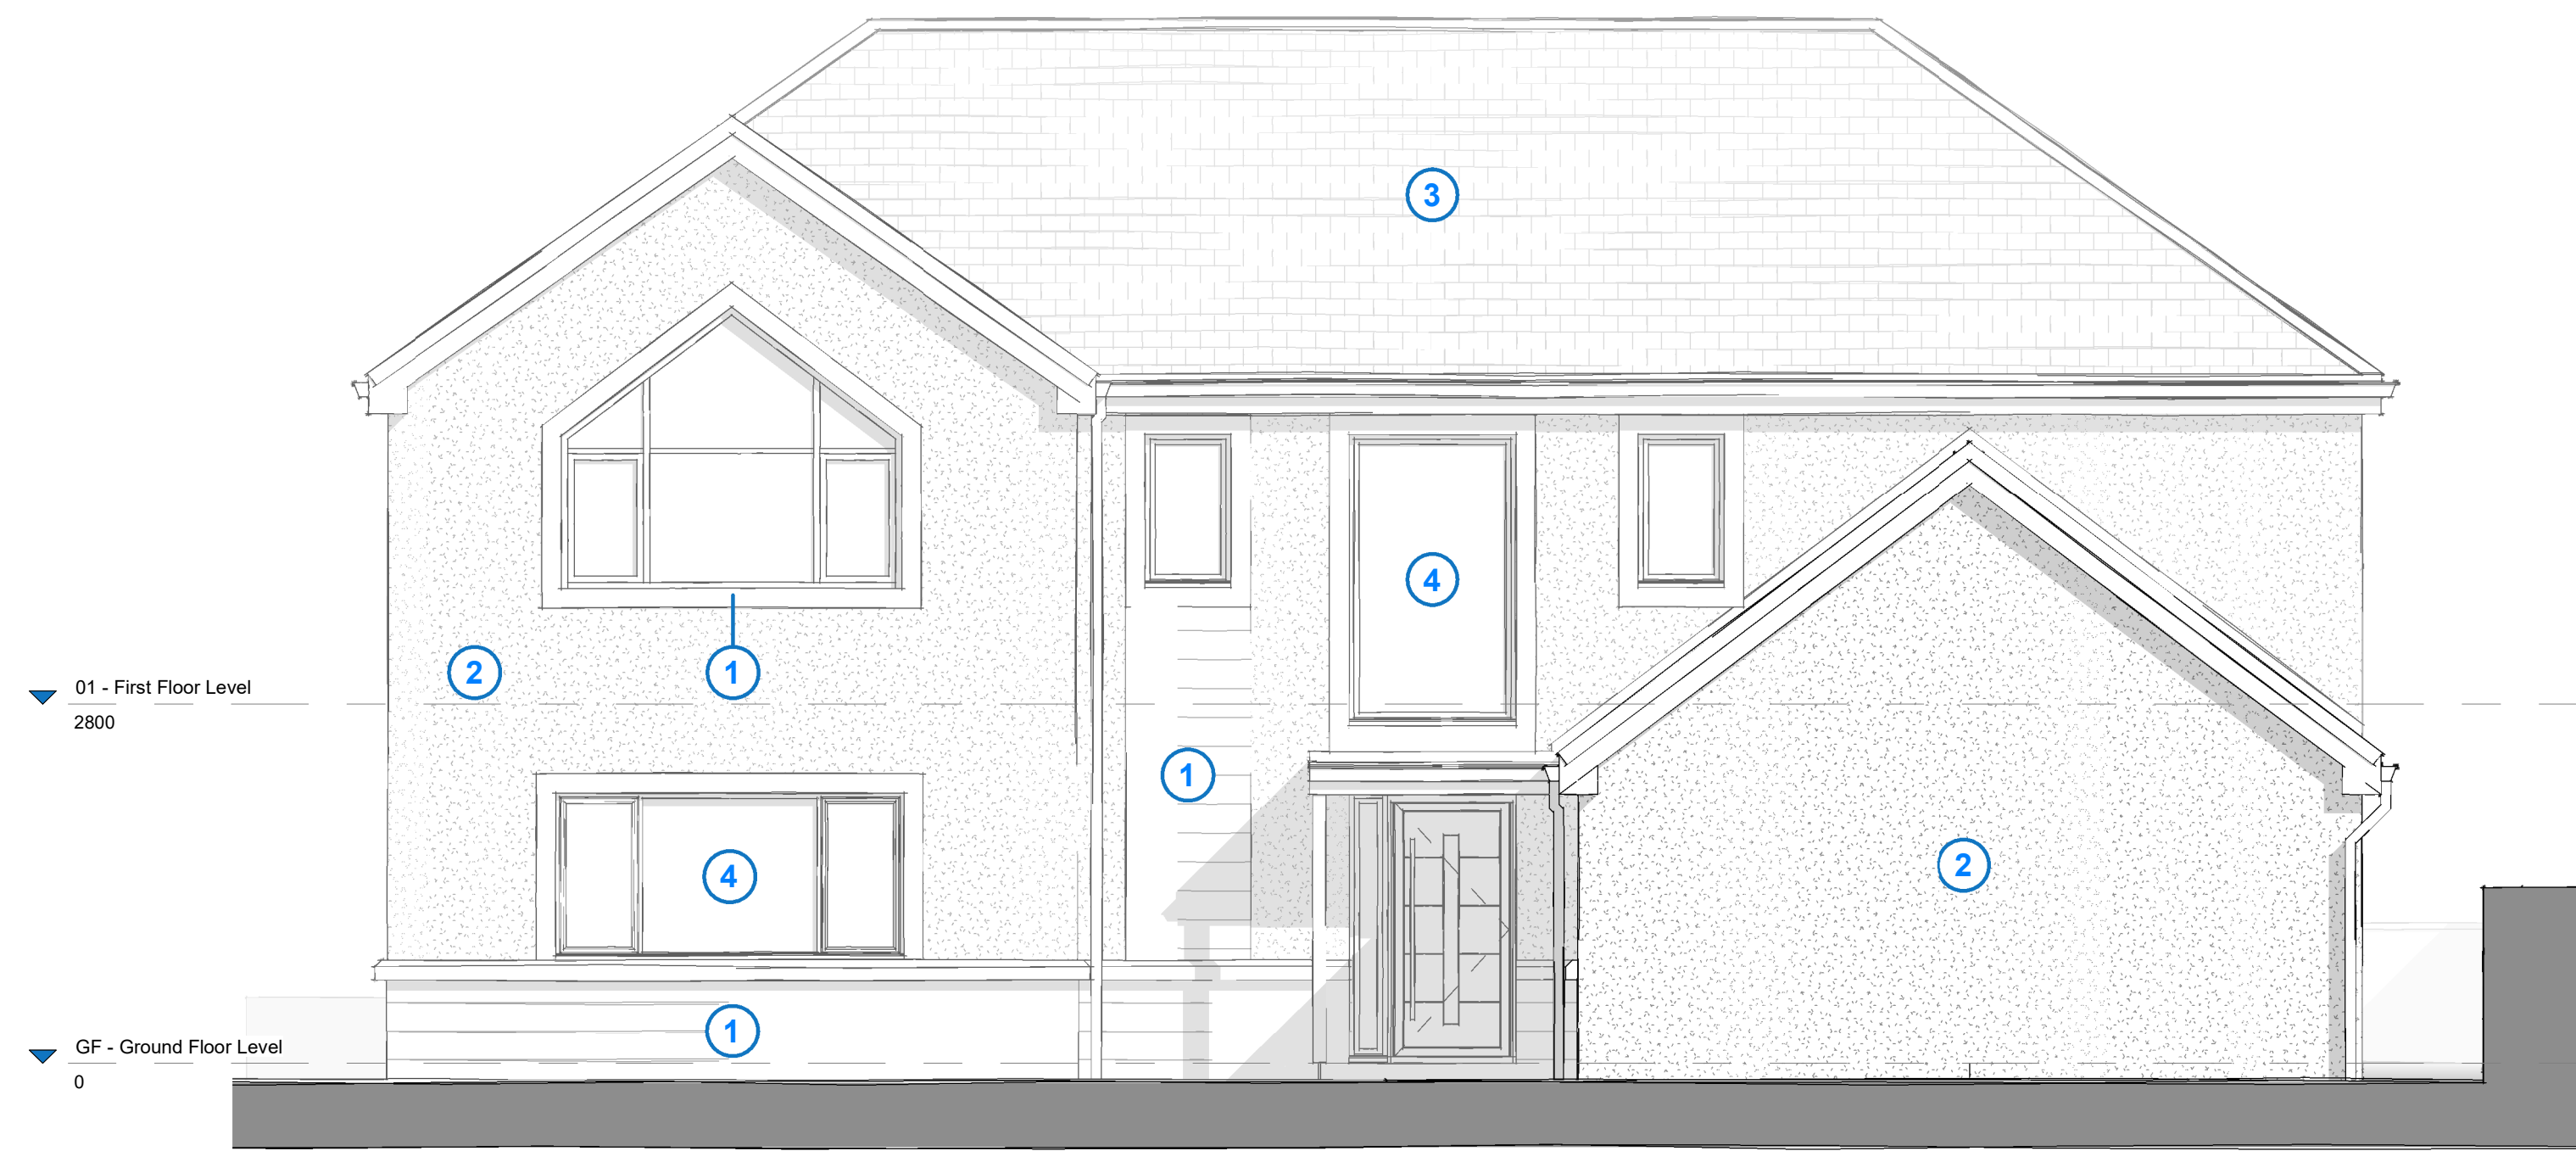


E1 Existing Front Elevation
1 : 50

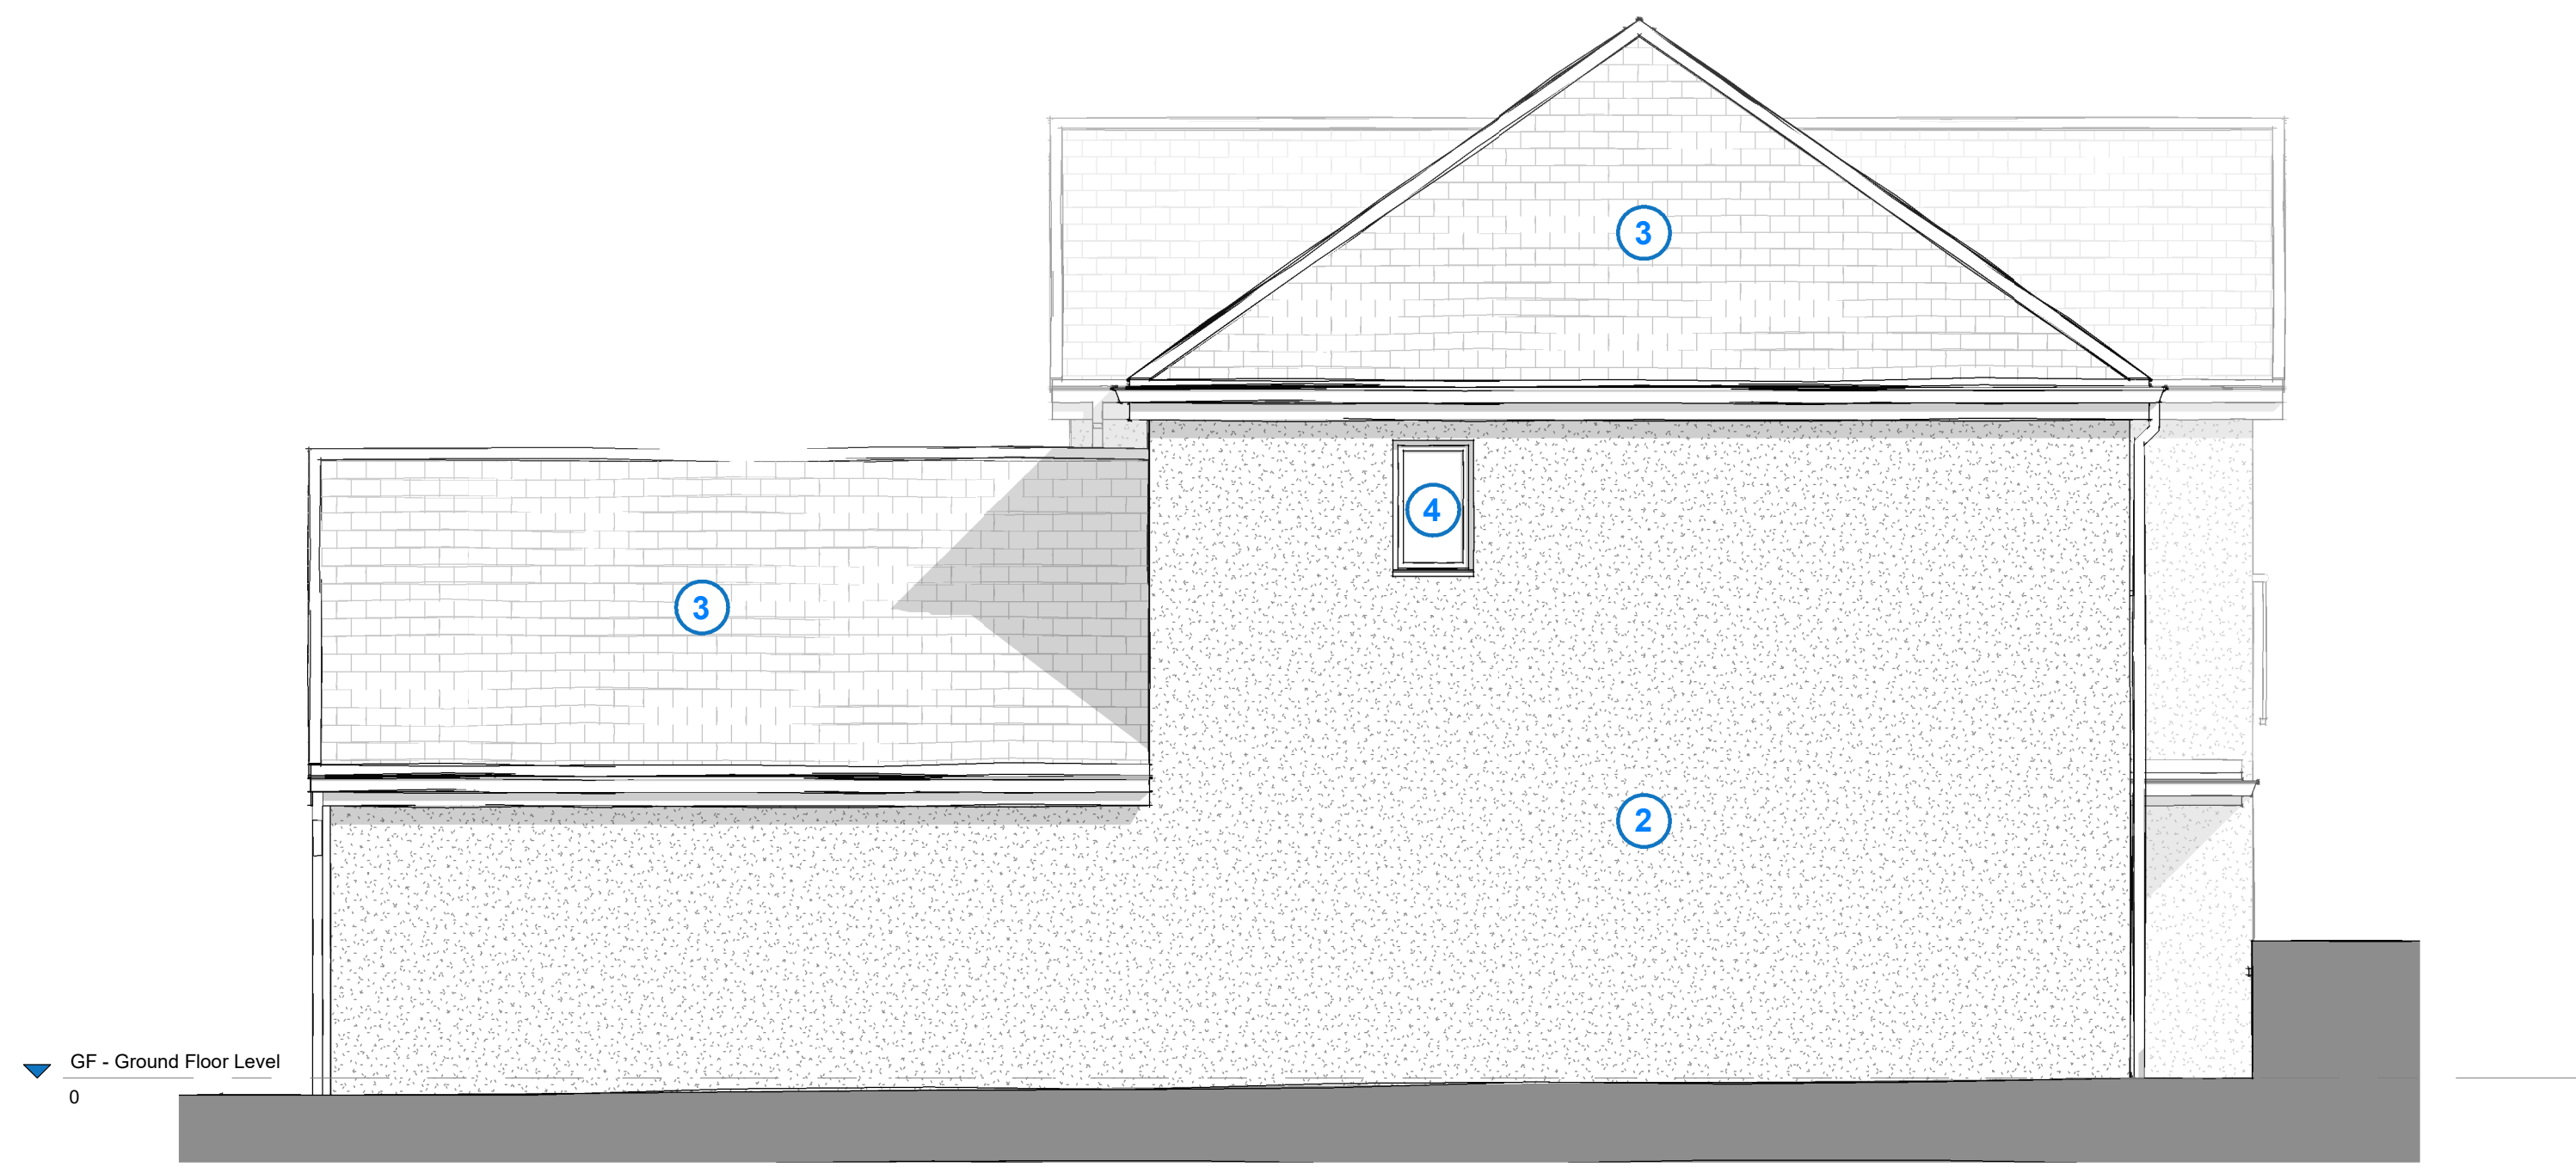

E2 Existing Side Elevation 1
1 : 50

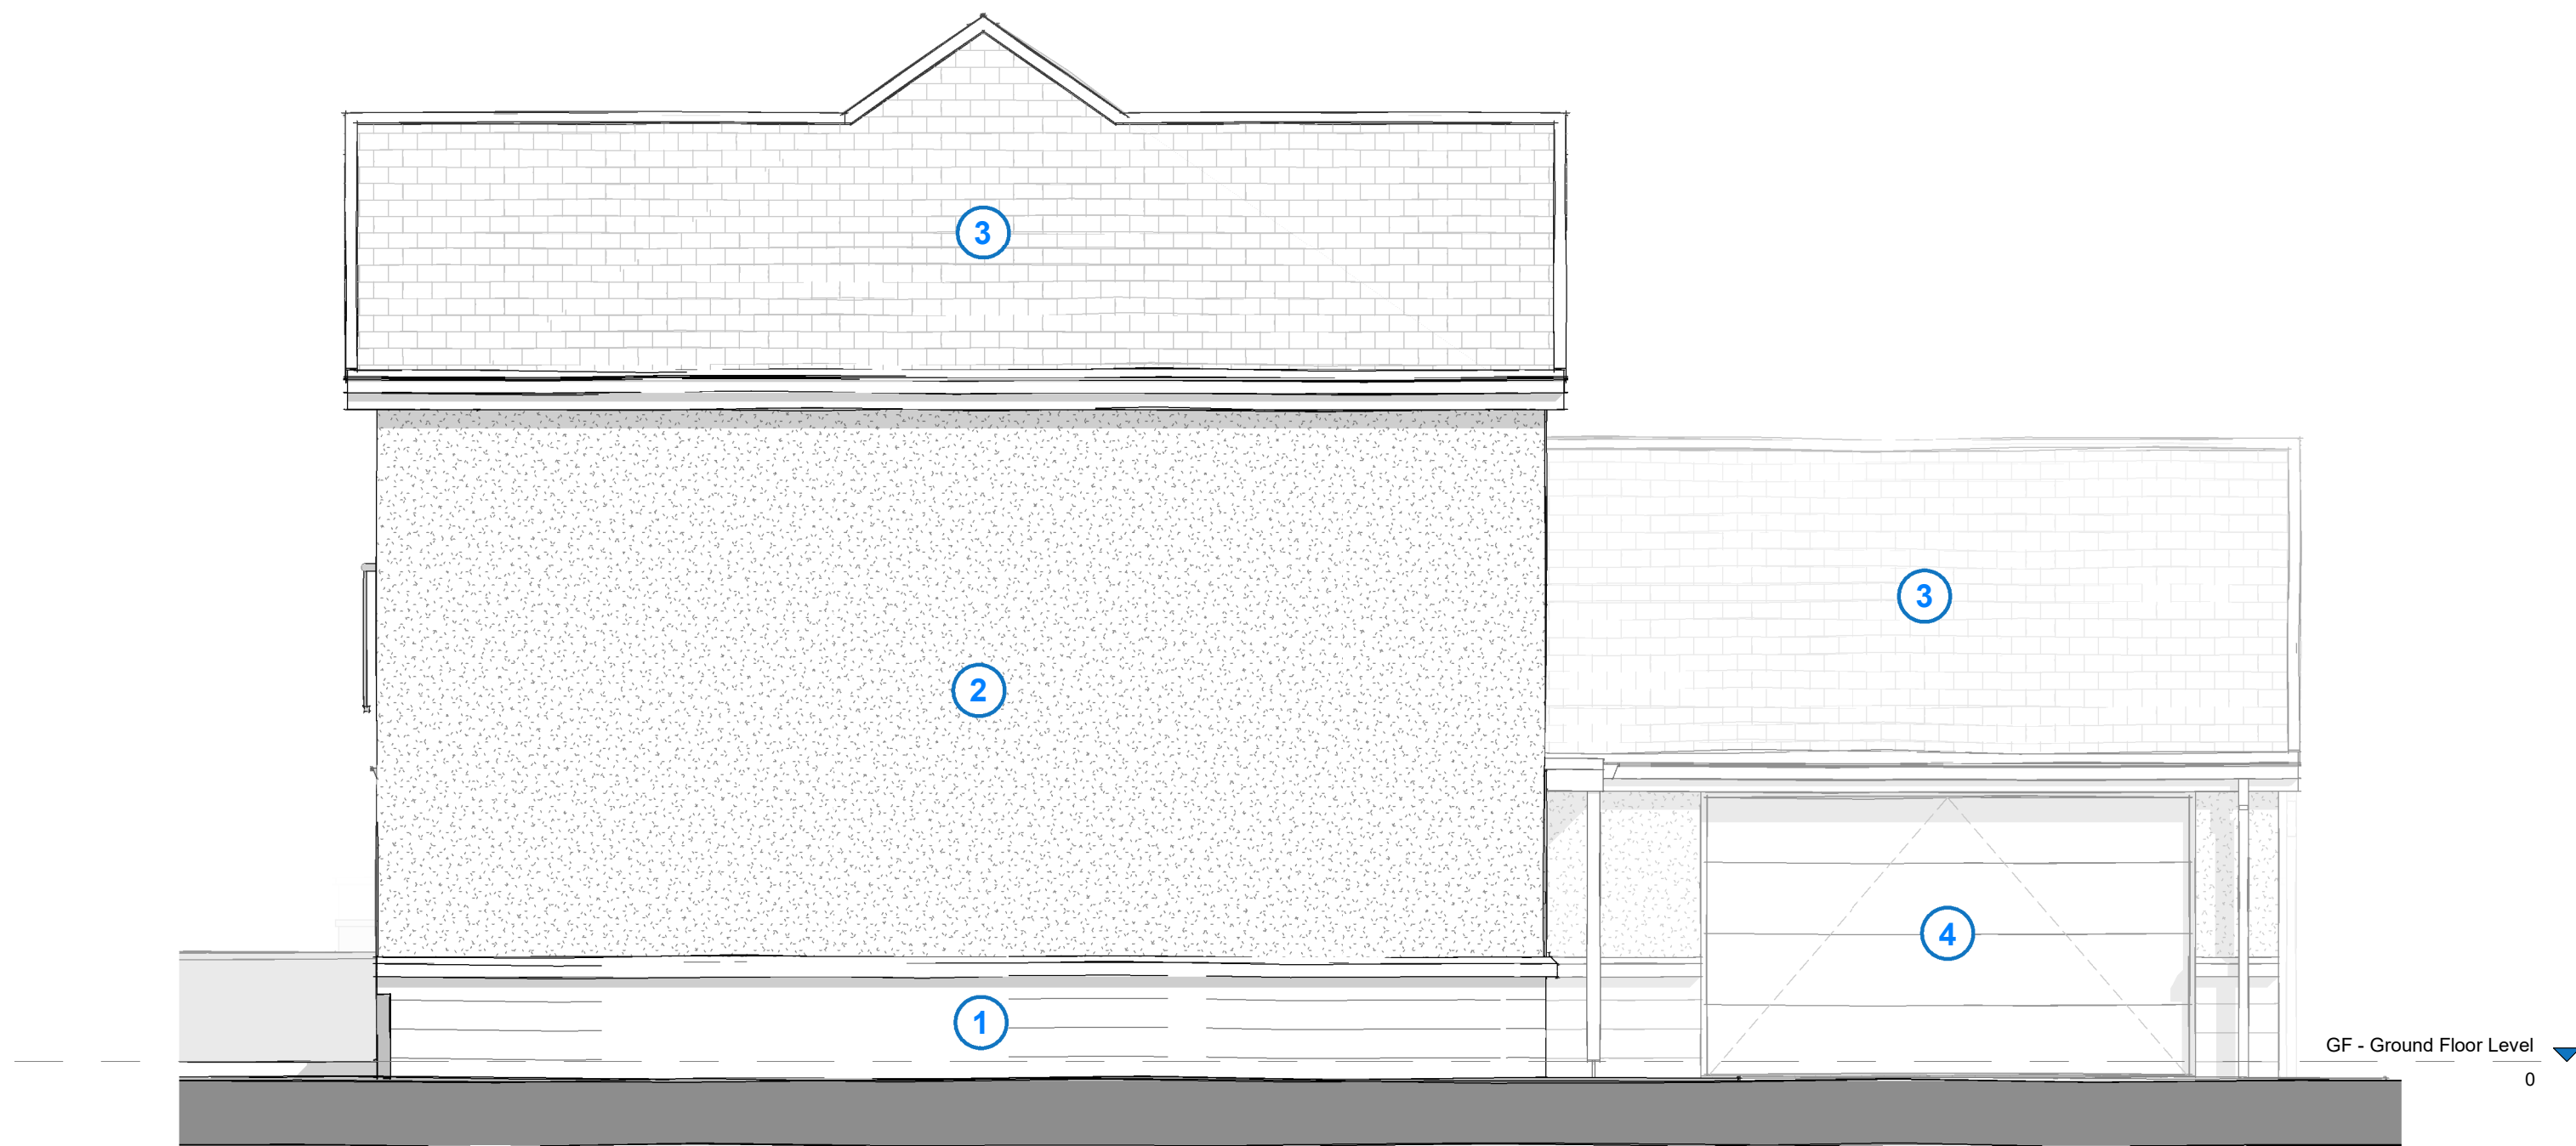

E3 Existing Side Elevation 2
1 : 50

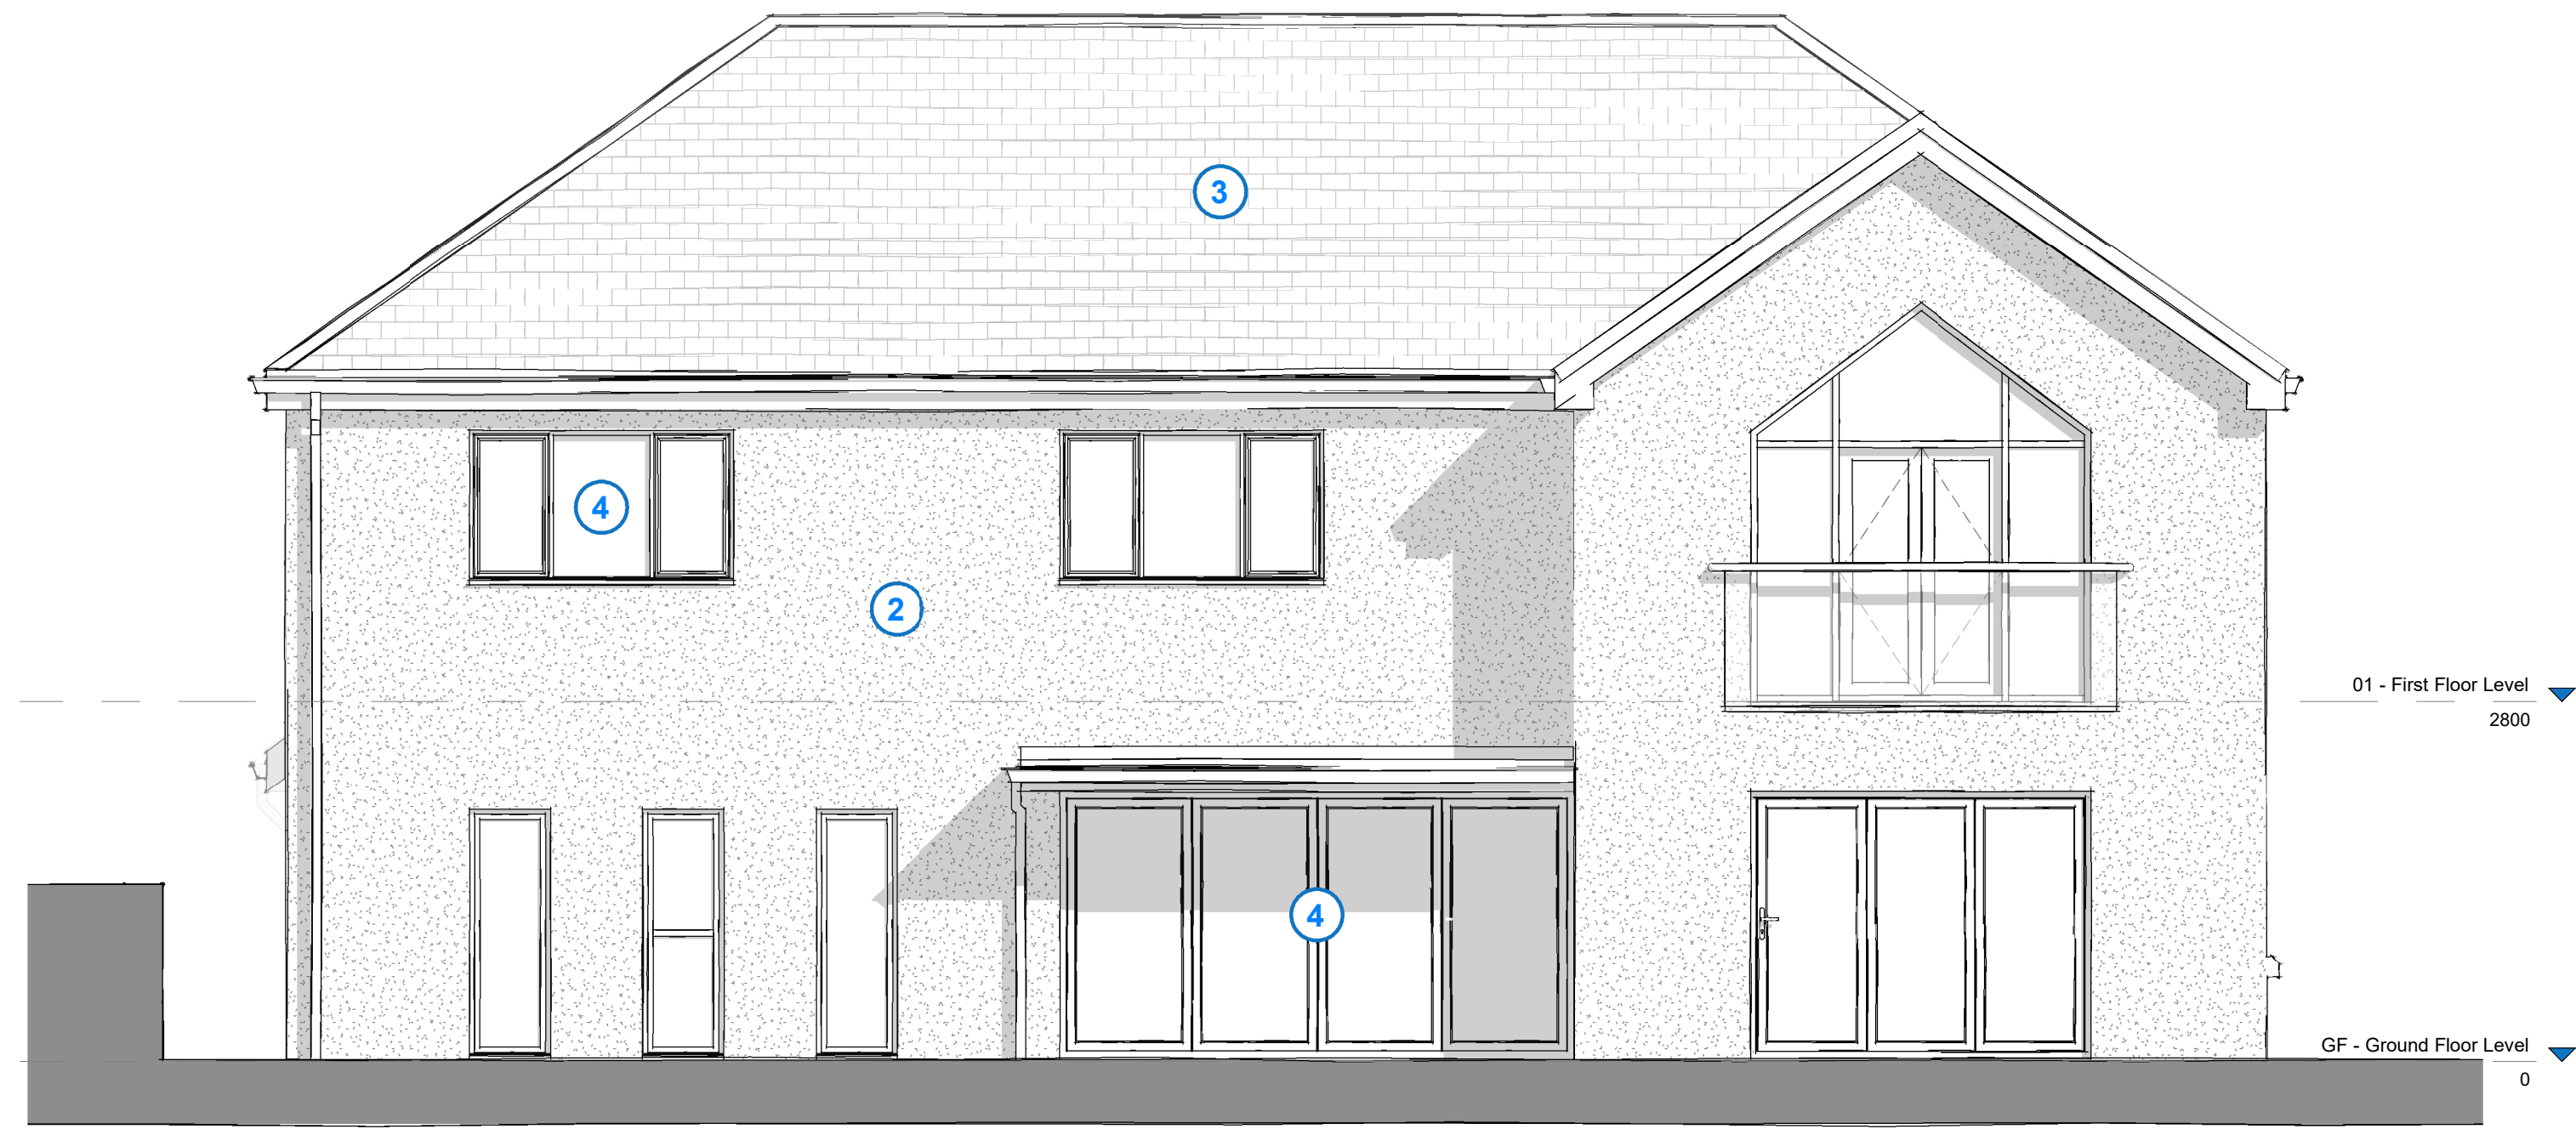

E4 Existing Rear Elevation
1 : 50

rev	description	date
Revision Schedule		
Rev No:		
Drawn by: DW		
Project No: DP2301		
Project: 3 Turton Chase, Tottington, Bury, BL8 4FZ		
Drawing Title: Existing Elevations		
Drawing No: DP-2301-PL-03		
Date: 03/02/23	Scale: 1 : 50 @A0	
Client: Gemma Atkinson		
Architect:  DRAW PLAN®		
Draw Plan Ltd - Suite 112, Newton House, Faraday Street, Birchwood Park, Warrington, WAG 8PW Telephone: 07384 977700 Email: hello@drawplan.co.uk Website: www.drawplan.co.uk		