



Contractors are to check all levels & dimensions on site prior to site works commencement, & report discrepancies to the Designers.

DO NOT SCALE THIS DRAWING

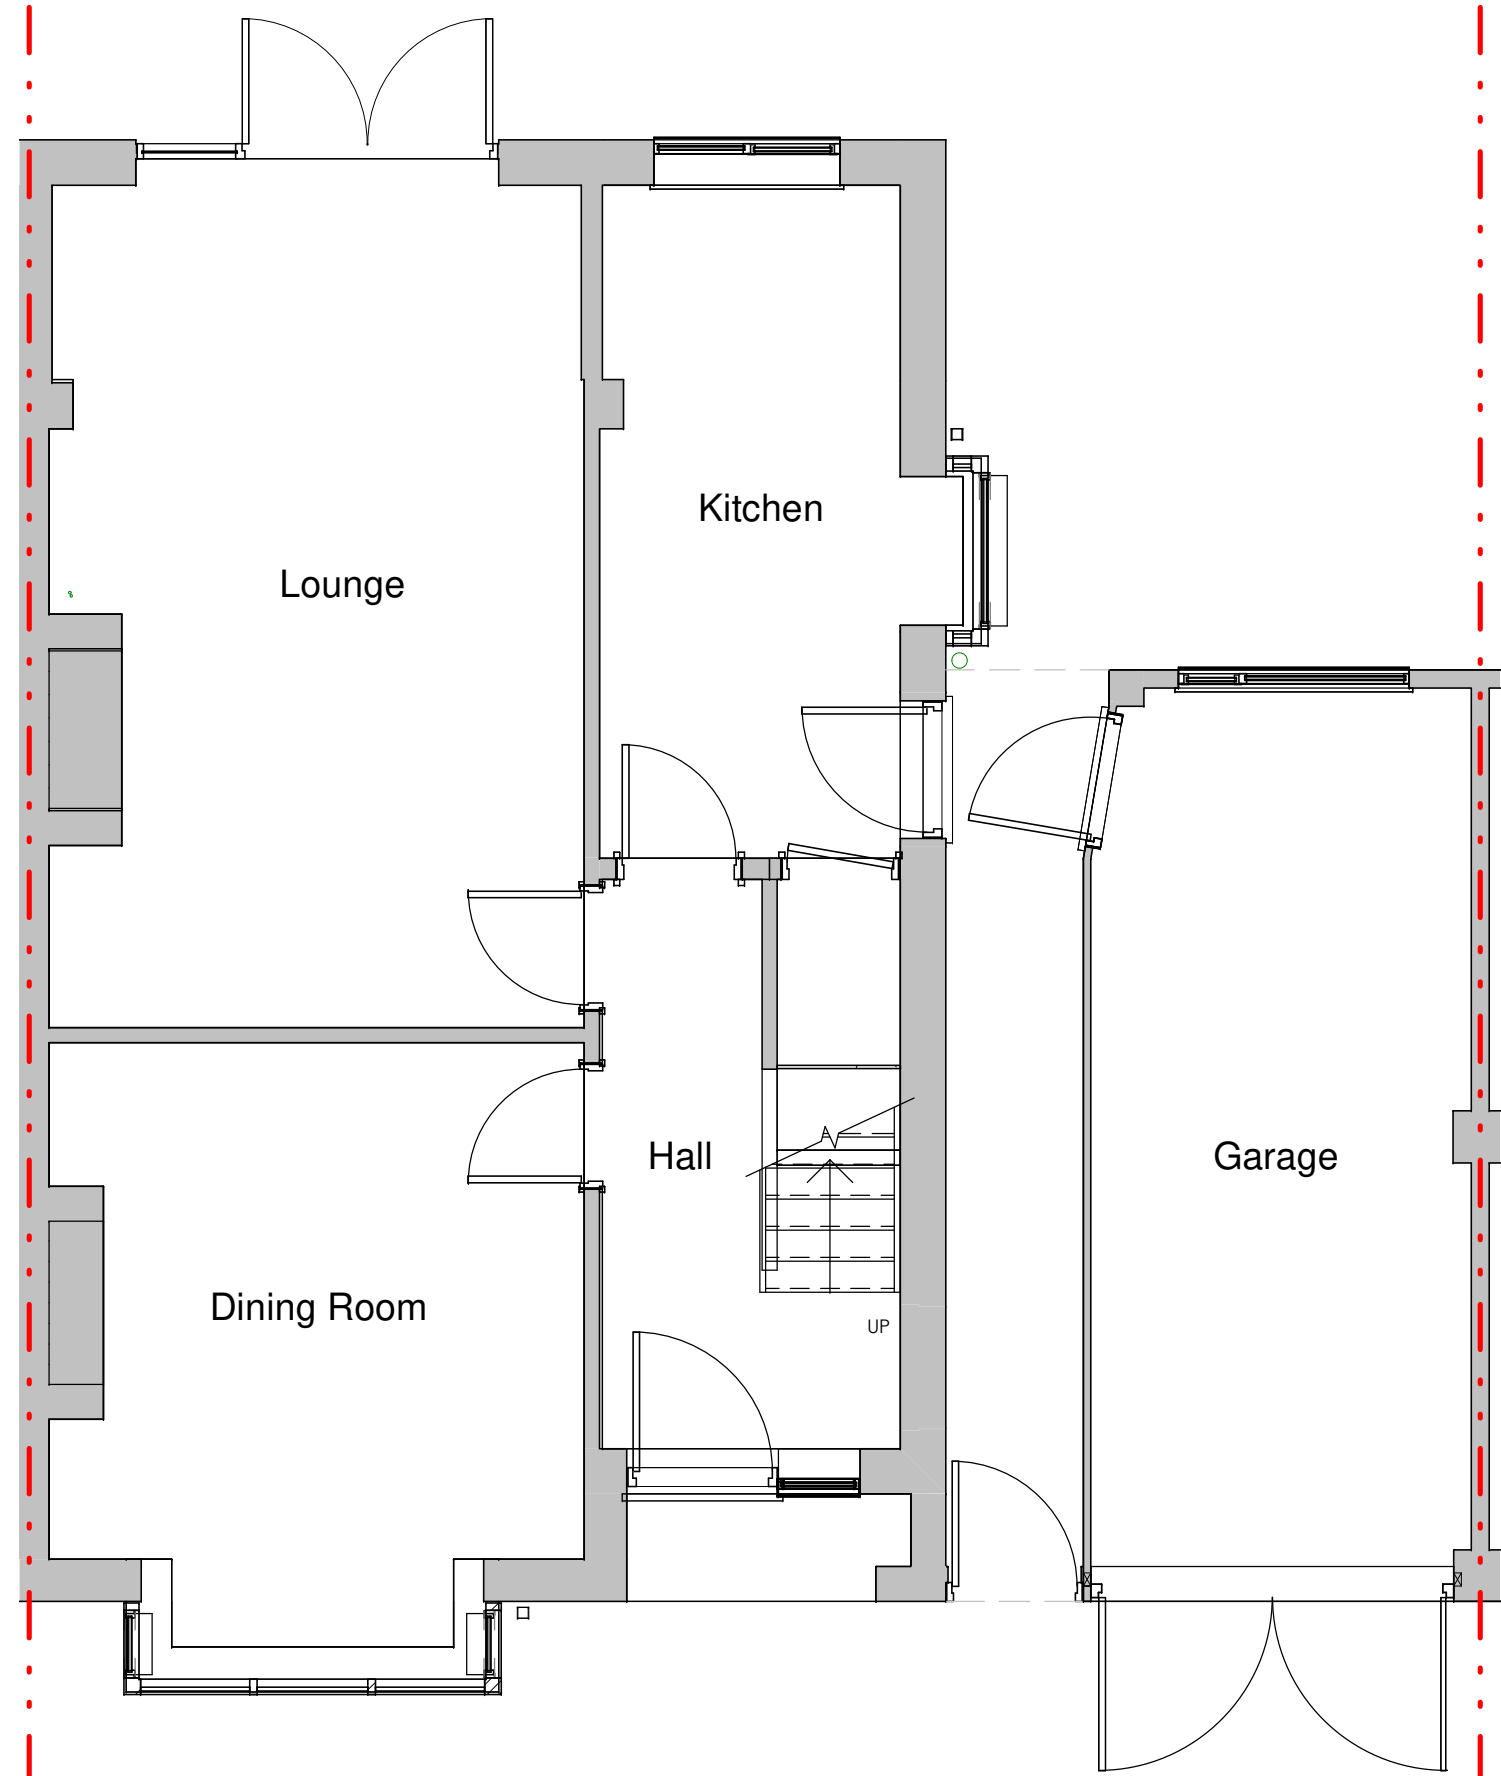


Ground Floor Plan (As Existing)
Scale @ 1 : 50

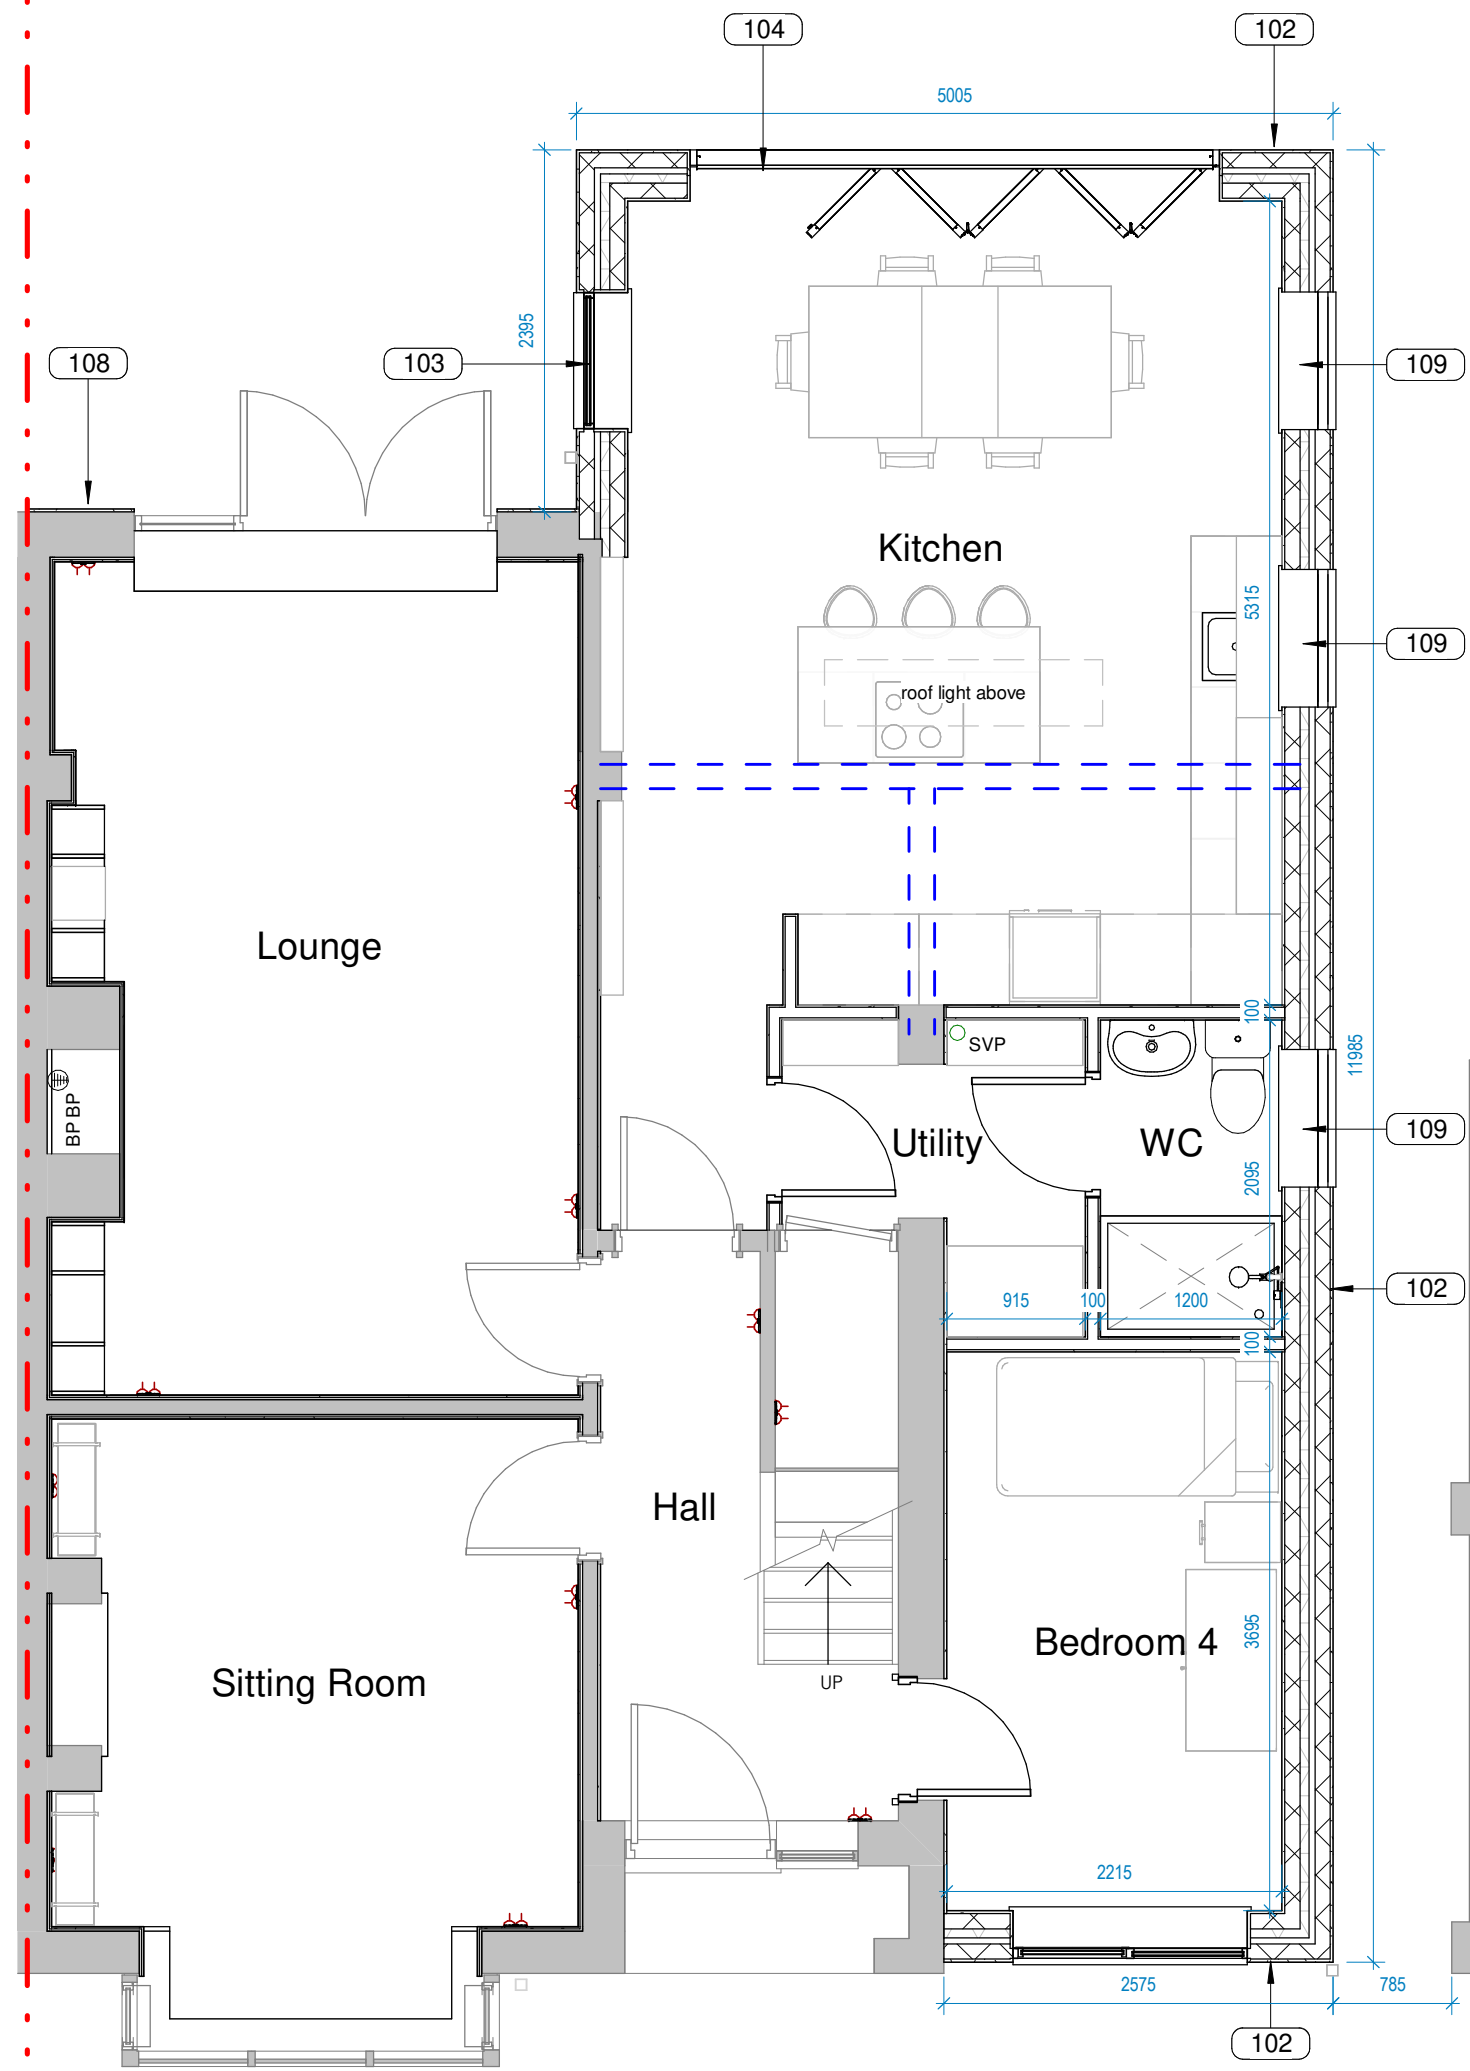


Ground Floor Plan (As Proposed)
Scale @ 1 : 50




Rear Perspective View (As Proposed)

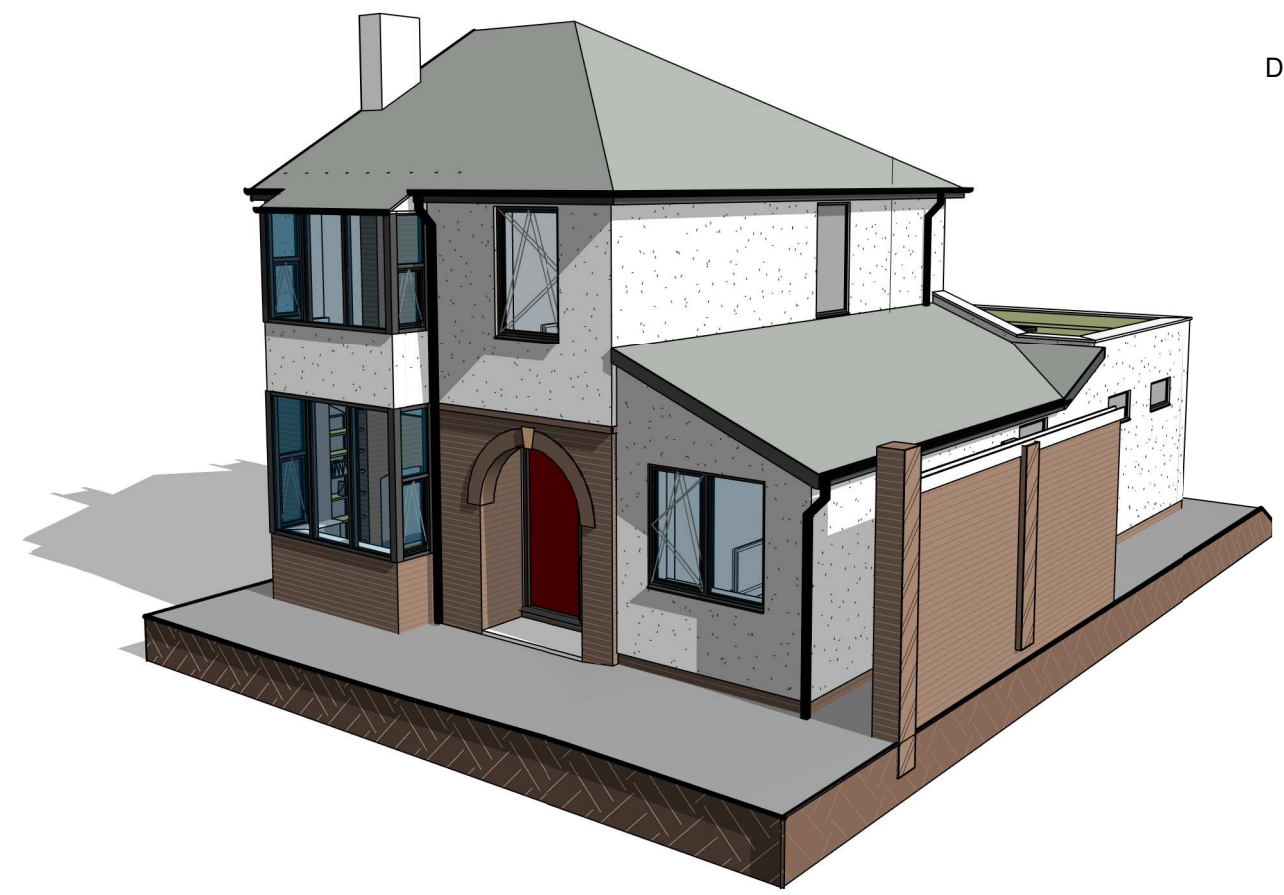


Front Perspective View (As Proposed)

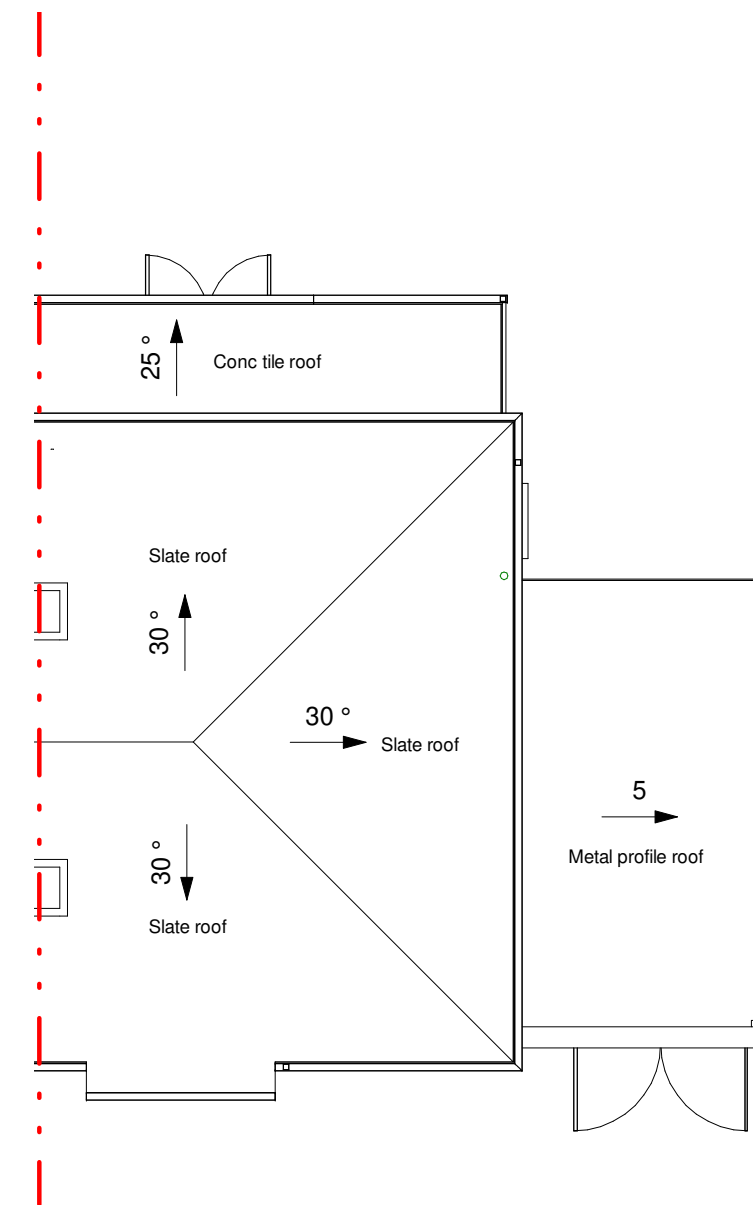


Roof Plan (As Existing)
Scale @ 1 : 100

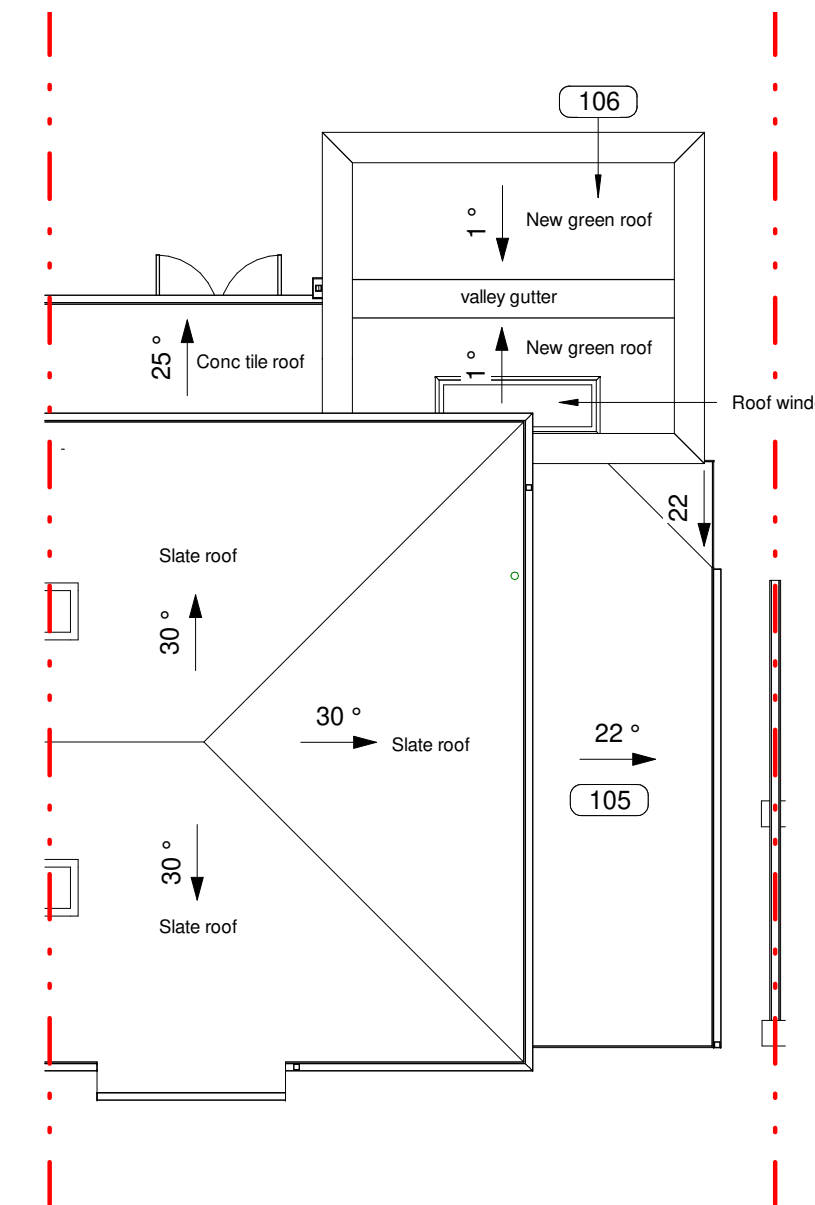


Roof Plan (As Proposed)
Scale @ 1 : 100

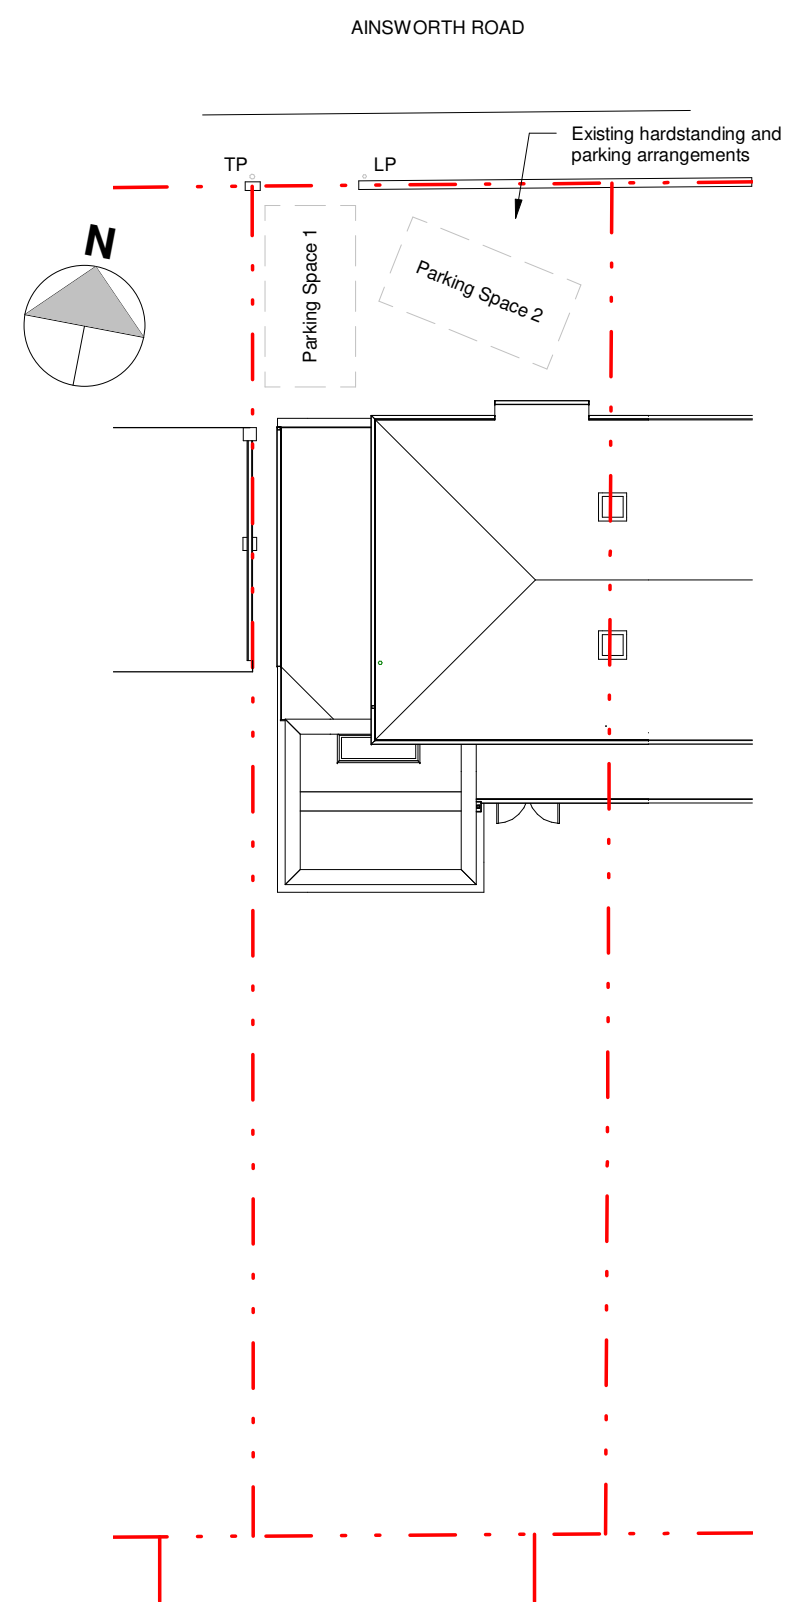


Proposed Site Plan
Scale @ 1 : 200

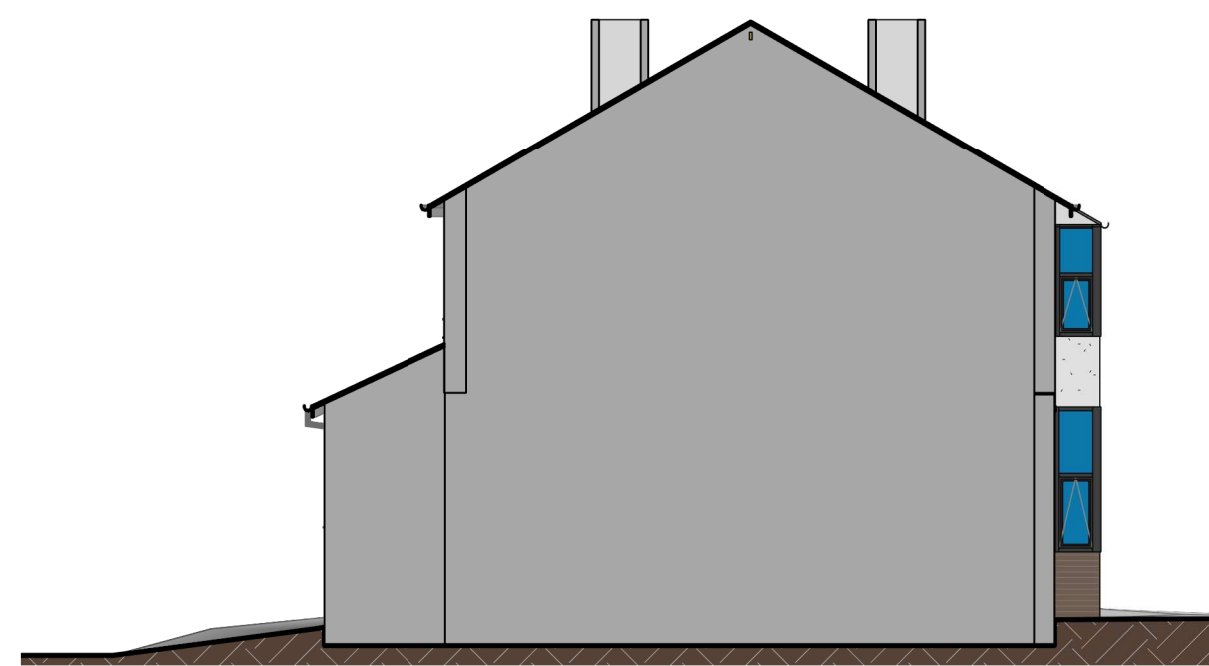


Existing East Elevation
Scale @ 1 : 100

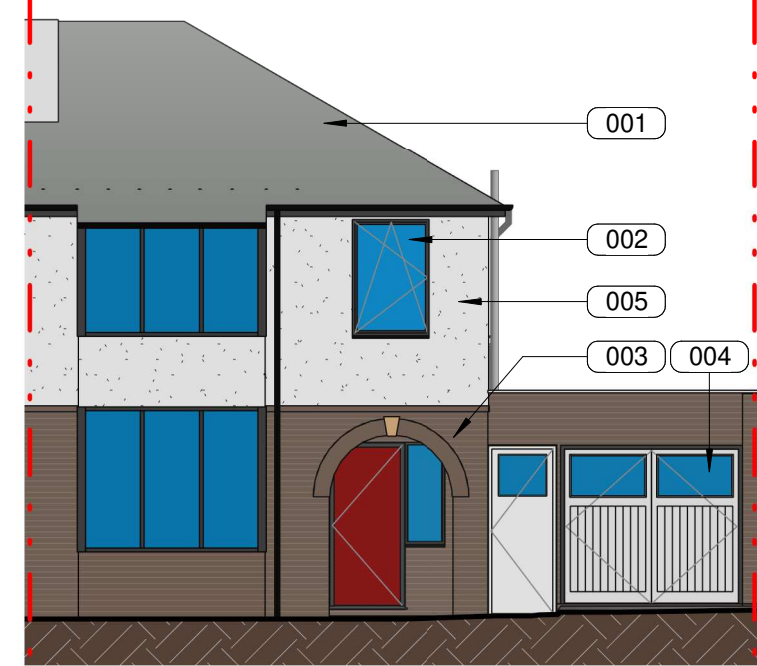


Existing North Elevation
Scale @ 1 : 100

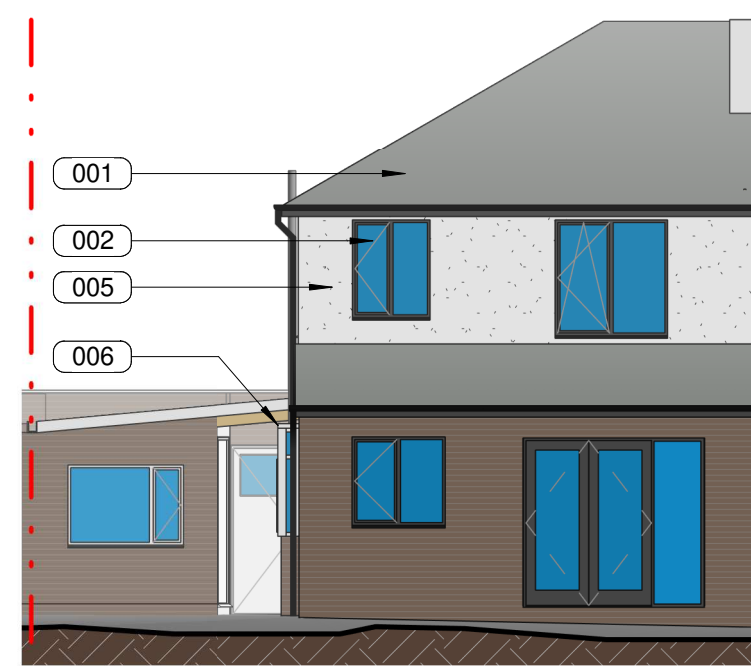

Existing South Elevation
Scale @ 1 : 100

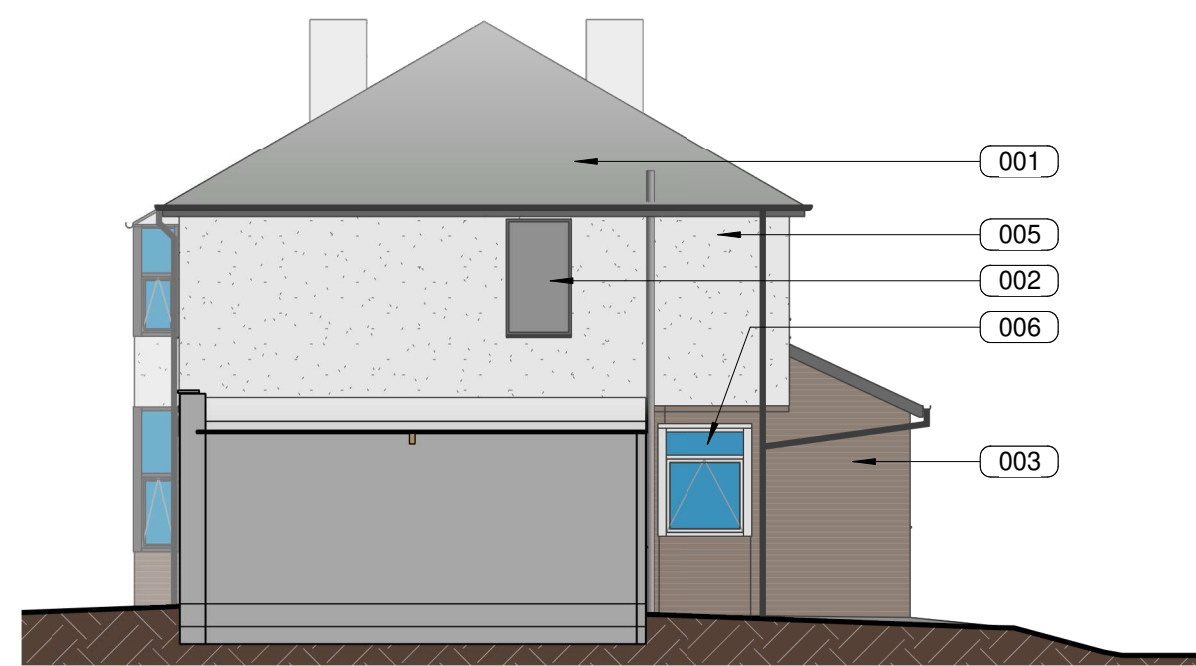

Existing West Elevation
Scale @ 1 : 100

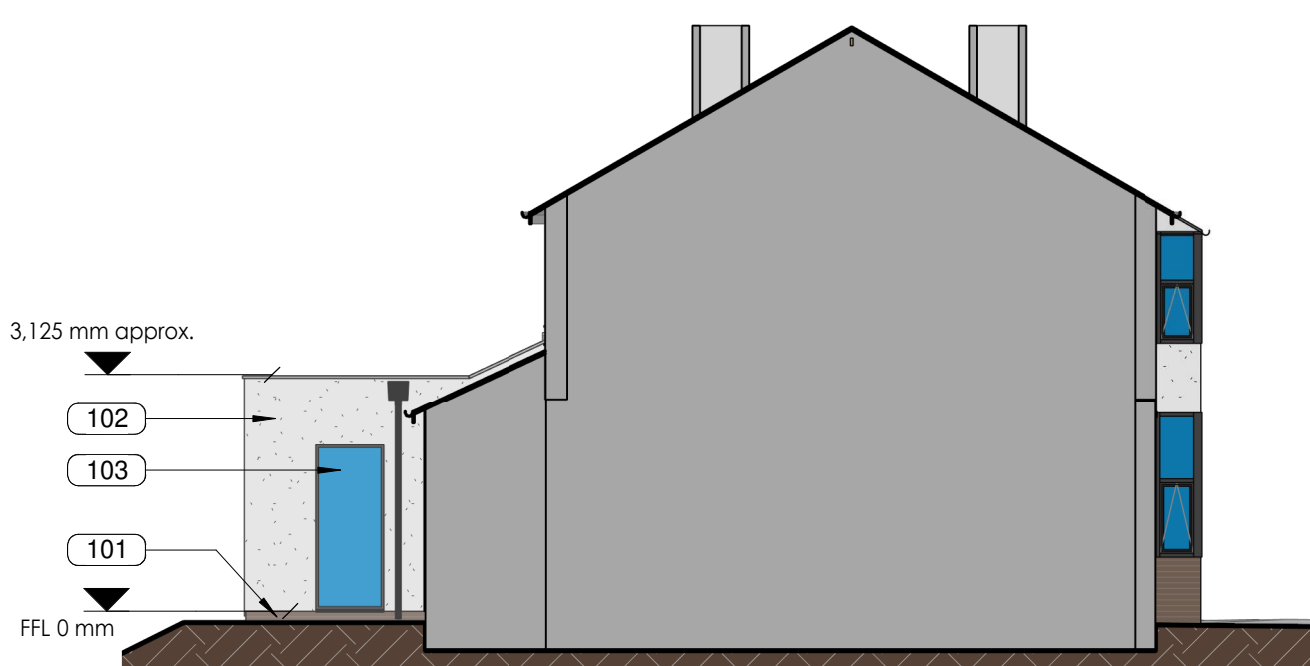


Proposed East Elevation
Scale @ 1 : 100




Proposed North Elevation
Scale @ 1 : 100



Proposed South Elevation
Scale @ 1 : 100

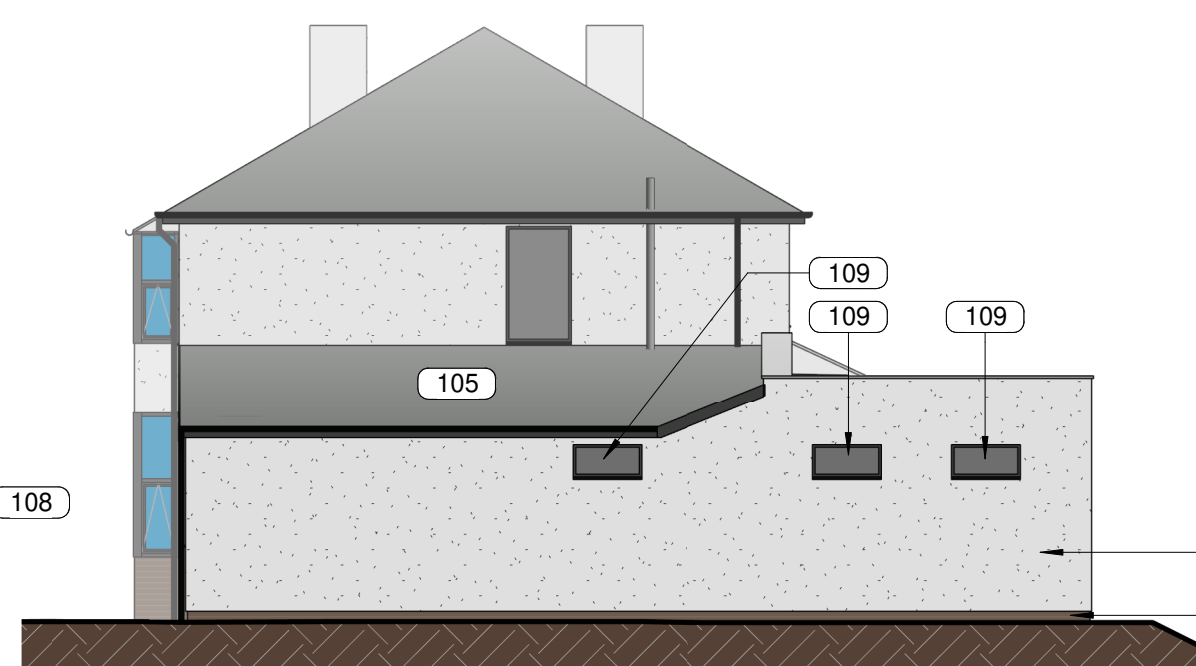

Proposed West Elevation
Scale @ 1 : 100

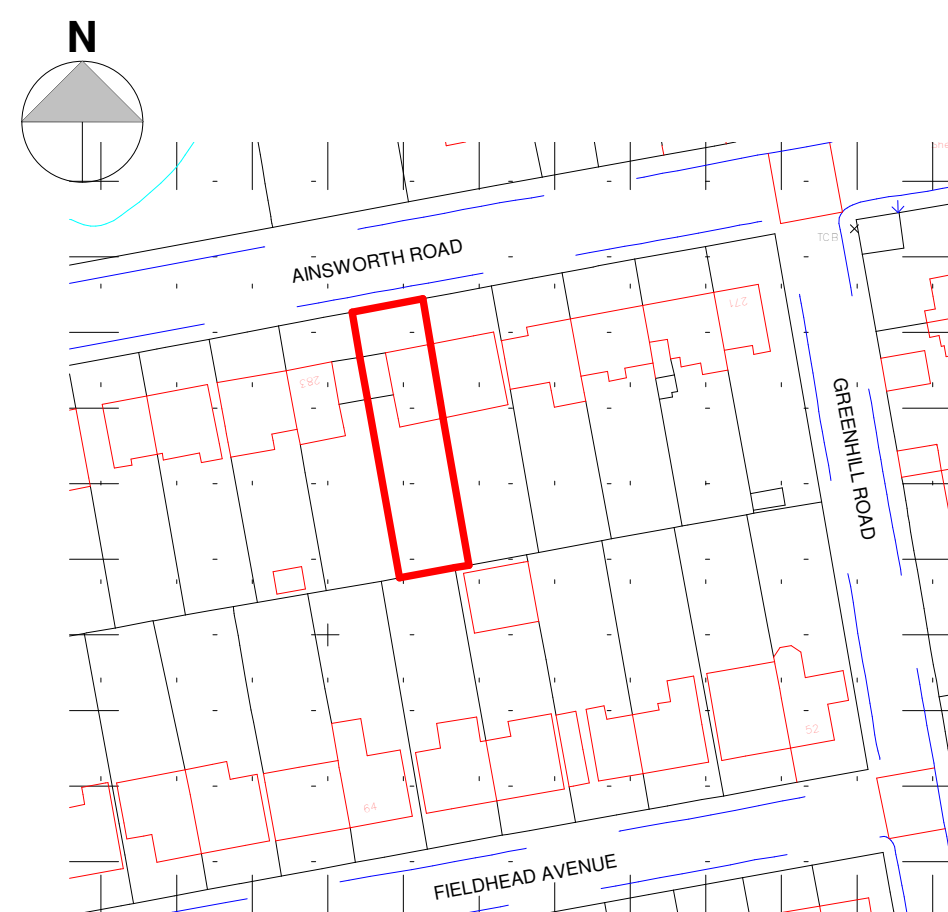

Location Plan
Scale @ 1 : 1000

- Finishes Key**
- 001 Existing slate roof coverings
 - 002 Existing anthracite PVC windows
 - 003 Existing facing brickwork
 - 004 Existing dilapidated timber doors
 - 005 Existing white painted render
 - 006 Existing dilapidated windows
 - 101 New red brickwork below dpc level to match existing
 - 102 New external wall construction, finished with white render
 - 103 New anthracite PVC windows
 - 104 New anthracite PVC doors
 - 105 New imitation slate roof coverings
 - 106 Green roof
 - 107 Anthracite fascia's, soffits and gutters
 - 108 White render to be applied to existing external wall above DPC level
 - 109 New anthracite PVC windows with opaque glazing

P3 Parking arrangements noted on site 13.09.2020
plan
P2 Planning Issue 08.09.2020
P1 Preliminary Issue 27.06.2020

Project:
Single Story extension to 281 Ainsworth Road,
Bury, BL8 2LS

Sheet Name:
Existing and Proposed Plans and Elevations

Date
June 2020

Scale	As indicated	Size	A1
T001-1001			