


Notes:


- This drawing is copyright.
- This drawing is to be read in conjunction with all other relevant drawings.
- All discrepancies on this drawing are to be reported to the architect.
- Do not modify any element of this drawing.
- Use drawing only for purpose(s) issued.

North Sign / Key Plan

The following external model files are included within this drawing:

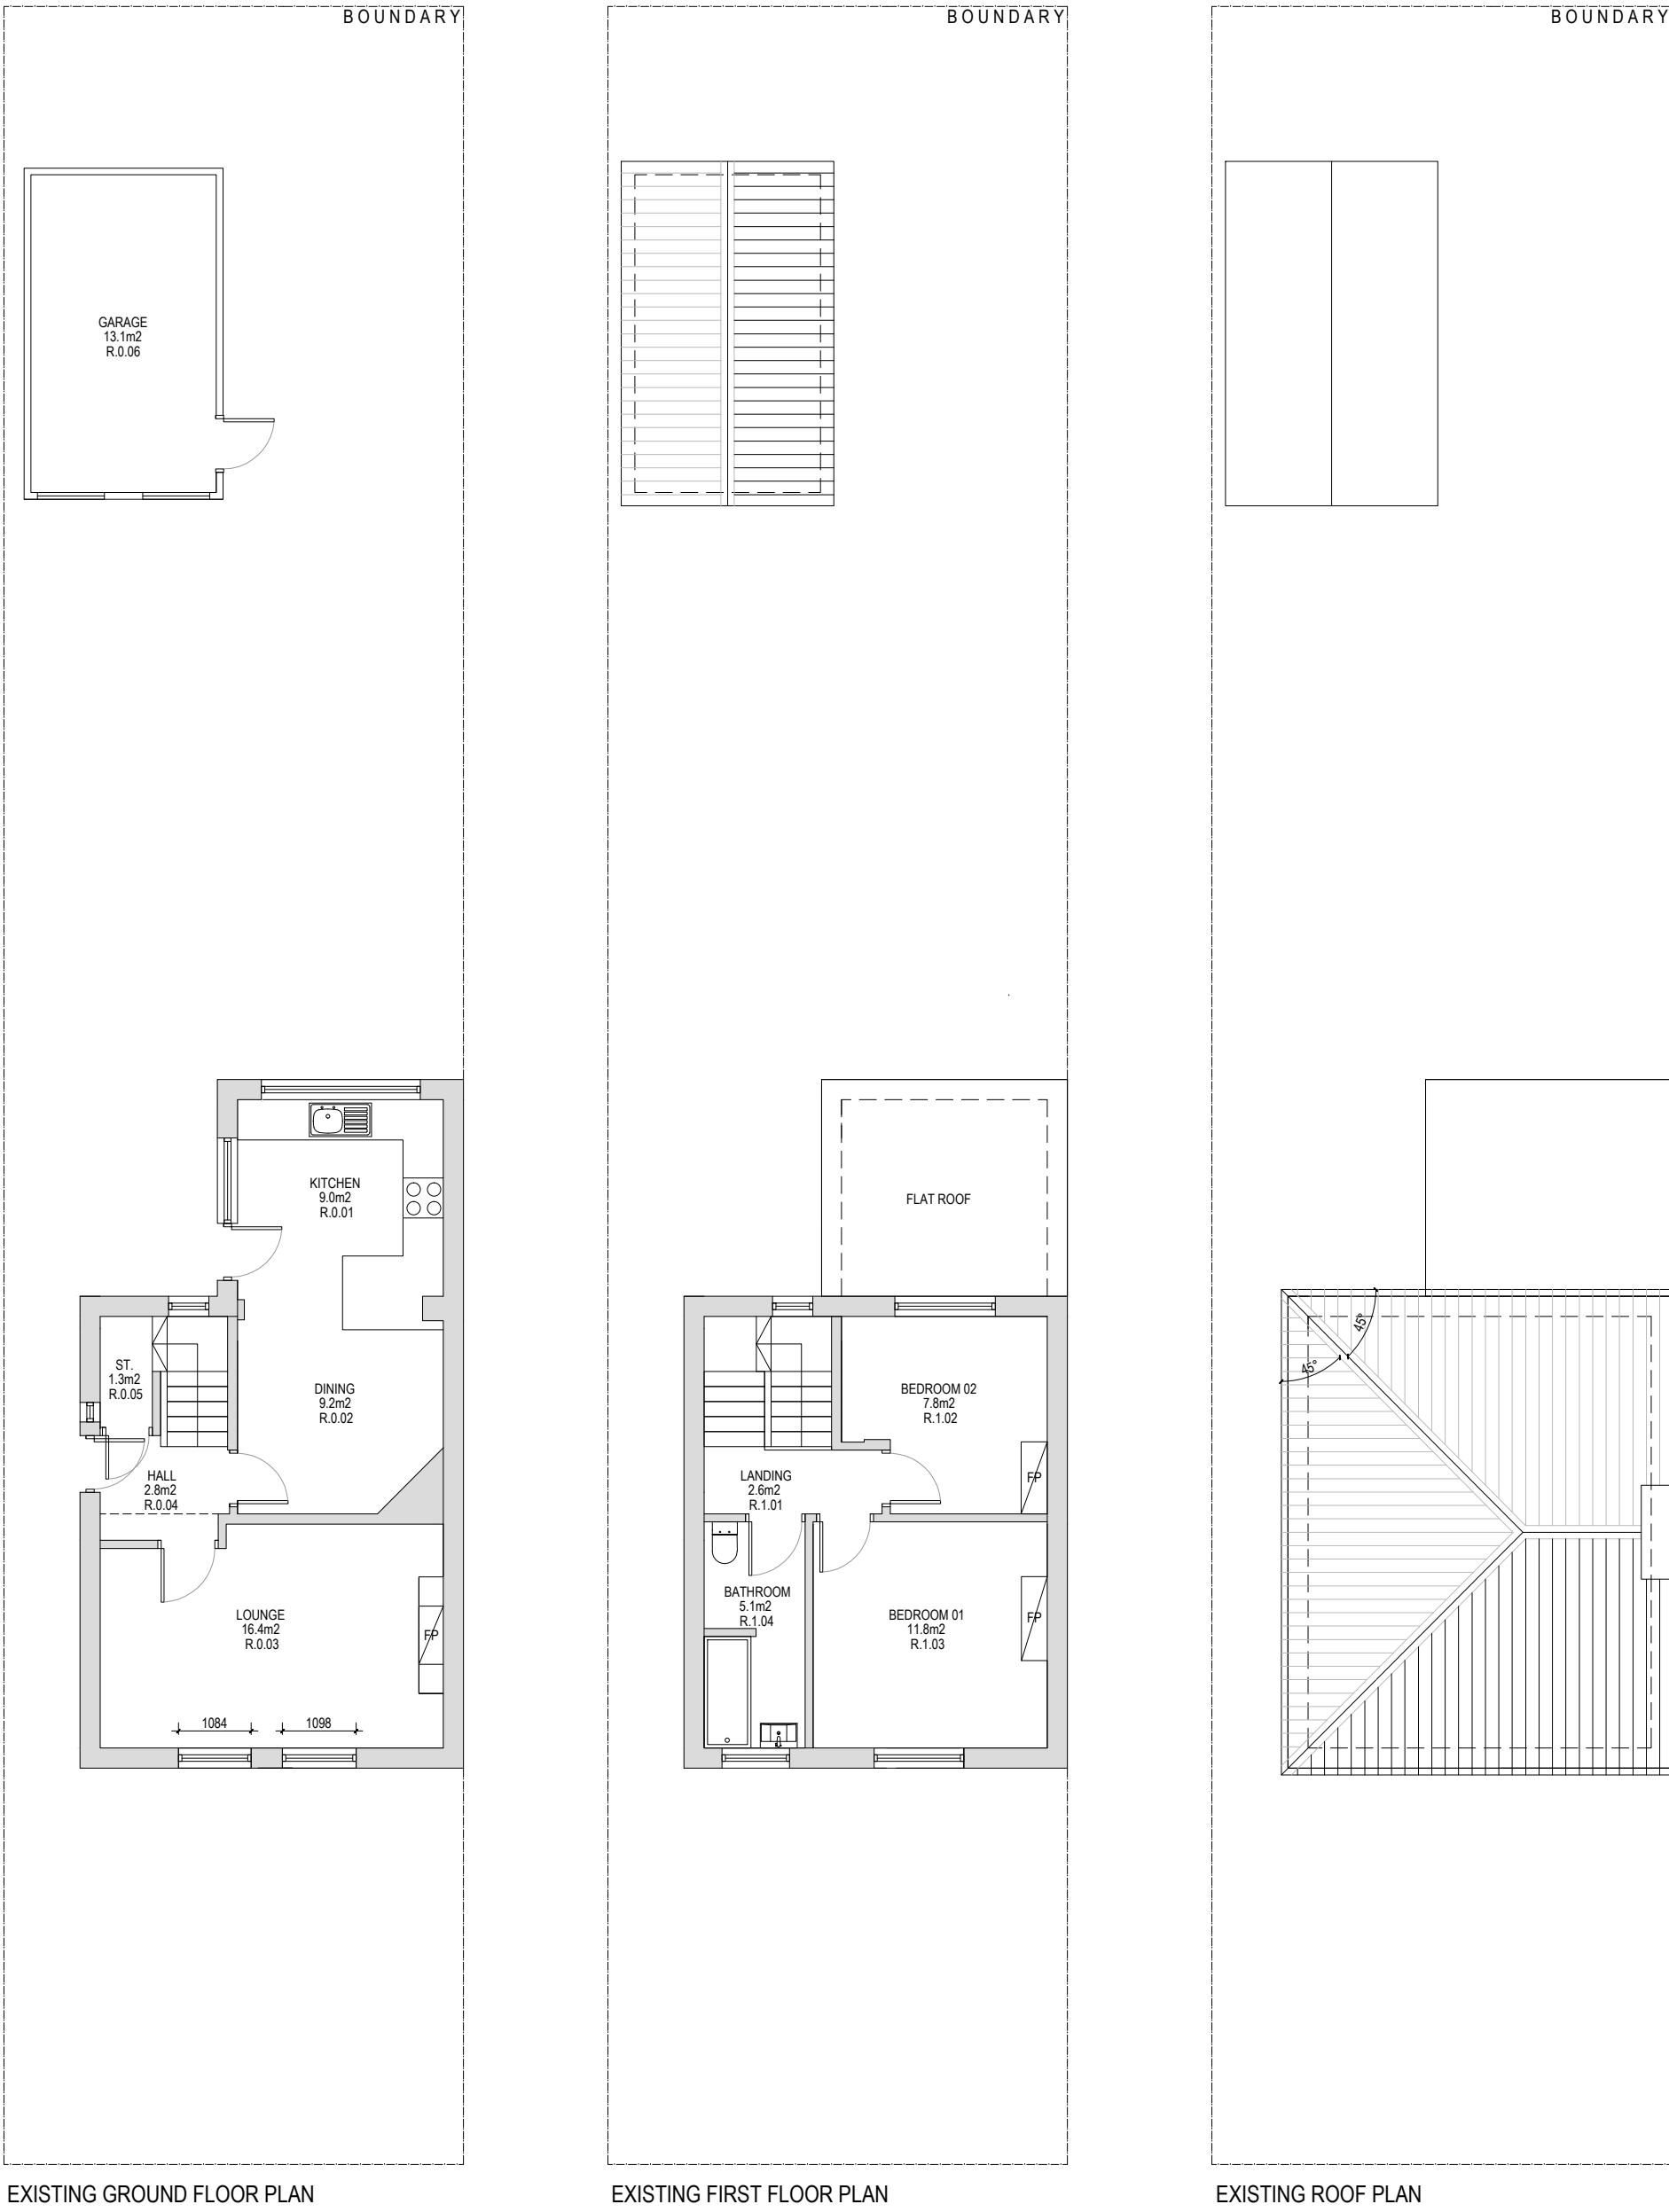

- DEMOLITION
- INDICATIVE PROPOSED STEEL
- NEW WALLS
- EXISTING WALLS
- F-C FLOOR TO CEILING HEIGHT

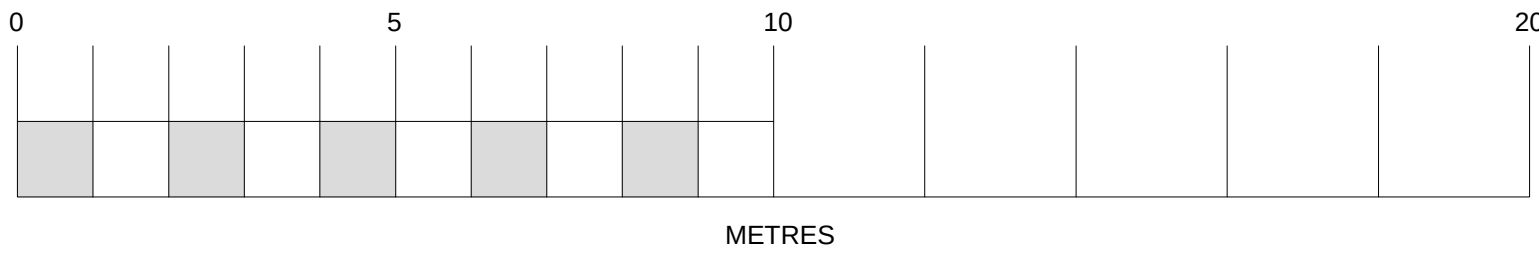

BELVEDERE DESIGN

Client
Mr. C. Horrocks

Project
23 Southfield Road

Drawing Title
EXISTING FLOOR PLANS

Job Number 2029	Drawing Originated Date 03/10/25	
Scale@A1 1:100	Purpose PLANNING	
Drawing Number PL(20)001		Revision /