


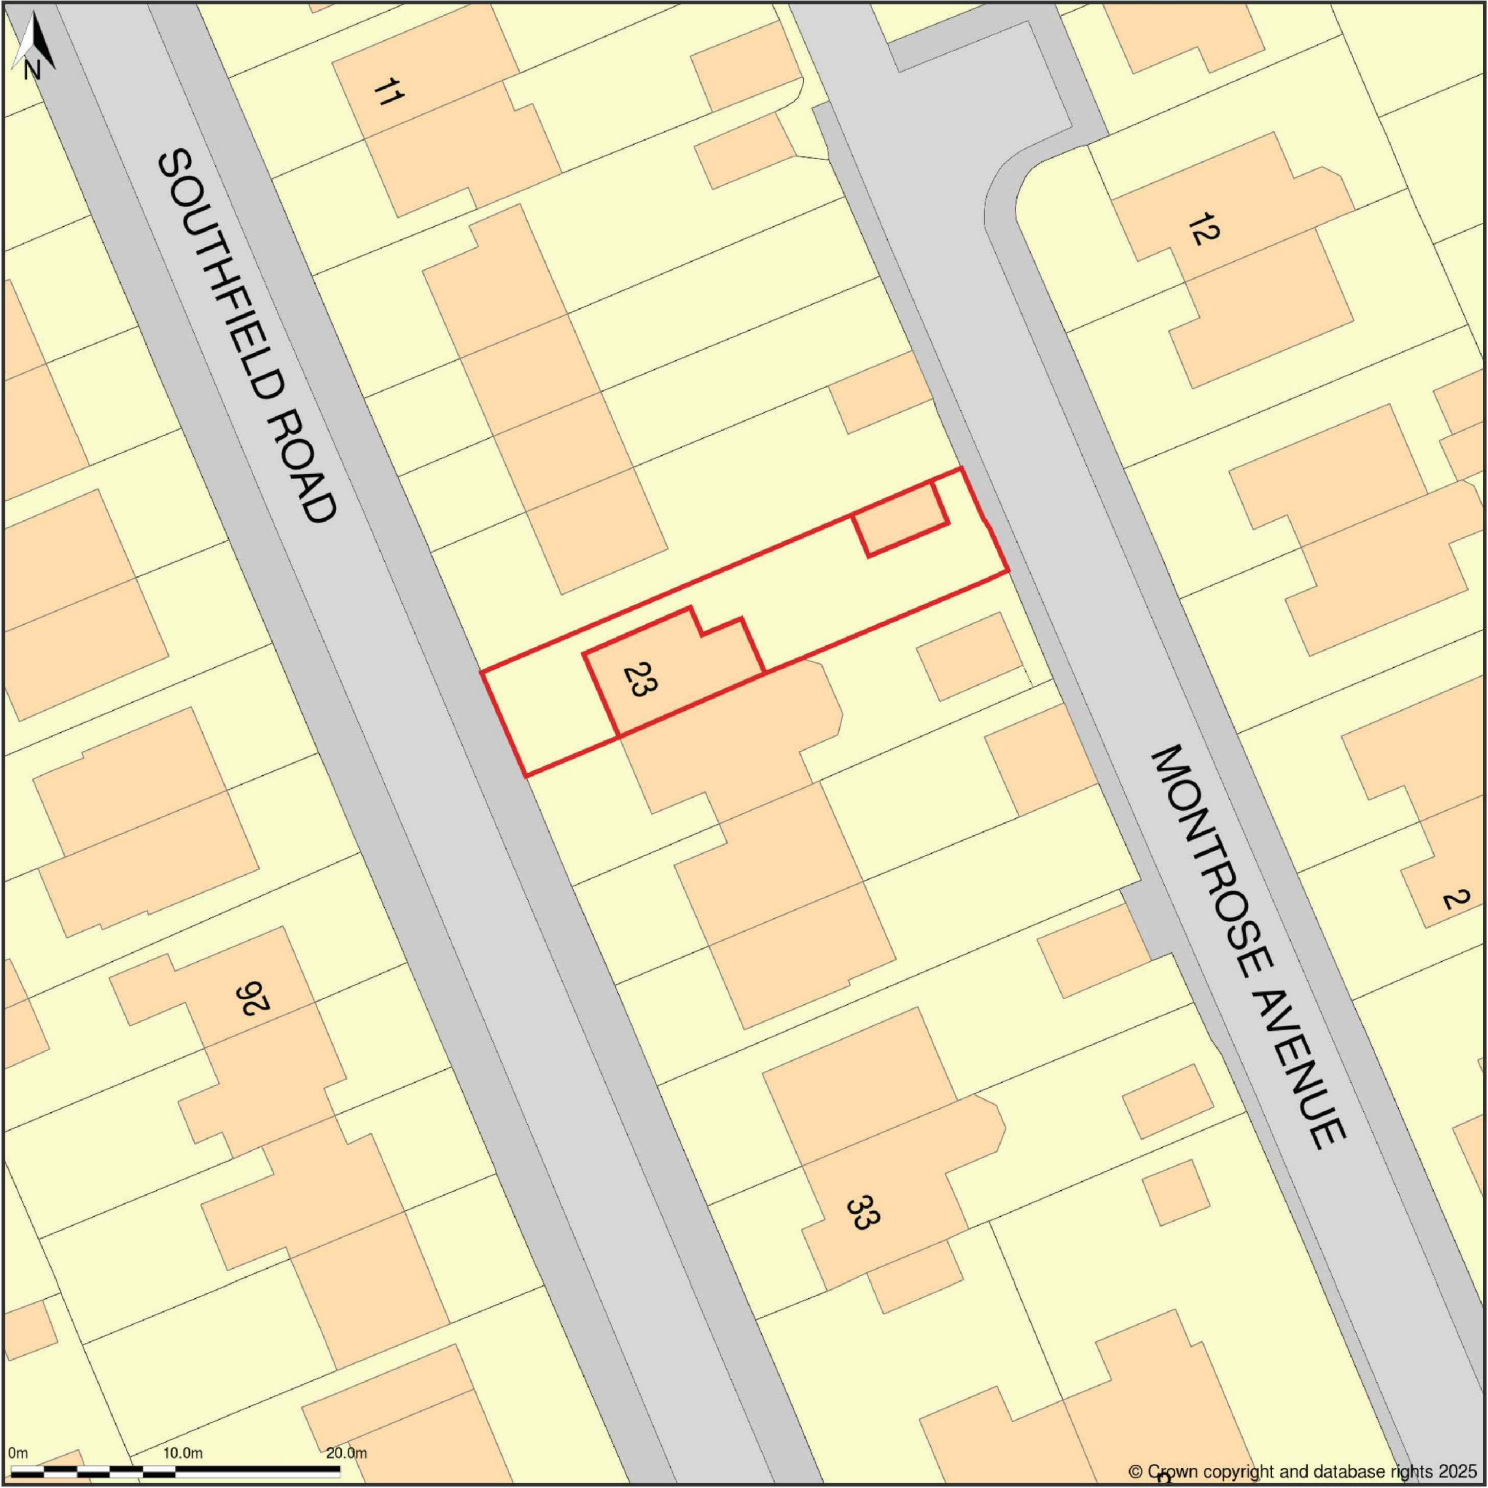

Notes: This drawing is copyright. This drawing is to be read in conjunction with all other relevant drawings. All discrepancies on this drawing are to be reported to the architect. Do not modify any element of this drawing. Use drawing only for purpose(s) issued.				
North Sign / Key Plan				
The following external model files are included within this drawing:				
0mm	09/11/25	Rev /	--	100mm
Belvedere Design				
Client Mr. C. Horrocks				
Project 23 Southfield Road				
Drawing Title Existing Site Plan				
Job Number 2029		Drawing Originated Date 09/11/25		
Scale@A3 1 : 500		Purpose PLANNING		
Drawing Number SP(00)001				Revision /

