


File name I:\UK\WSP\GROUP COM\CENTRAL DATA\PROJECTS\70092923\RADCLIFFE CIVIC HUB\03 WIP\LL LIGHTING\04 DRAWINGS\RADHUB-WSP-XX-XX-DR-Y-0003 (HEL)\DWG, printed on 30 May 2024 09:48:16, by Branson, Steven


TYPICAL COLUMN NUMBERING DETAIL

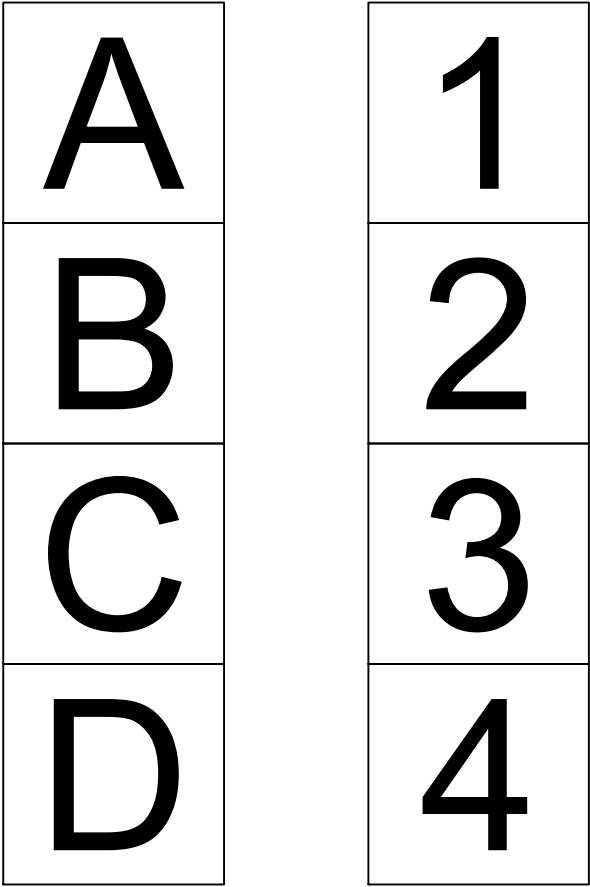

NOTES:

1. PRIOR TO CONSTRUCTION THE CONTRACTOR FOR THE WORKS SHALL OBTAIN A NUMBERING SCHEDULE AND NUMBER SPECIFICATION FROM BMBC.
2. EACH COLUMN SHALL BE IDENTIFIED BY A UNIQUE SYSTEM OF LETTERS AND NUMBERS FOR MAINTENANCE AND INSPECTION PURPOSES, WHICH SHALL BE IN ACCORDANCE WITH THE SCHEDULE PROVIDED BY BMBC.
3. LETTERS AND NUMBERS SHALL BE PROVIDED ON ALL LIGHTING COLUMNS AND SHALL BE MOUNTED IN ACCORDANCE WITH BMBC REQUIREMENTS AND FACING ONCOMING TRAFFIC.

TYPICAL NON-PASSIVE COLUMN PLANTING FOUNDATION DETAIL

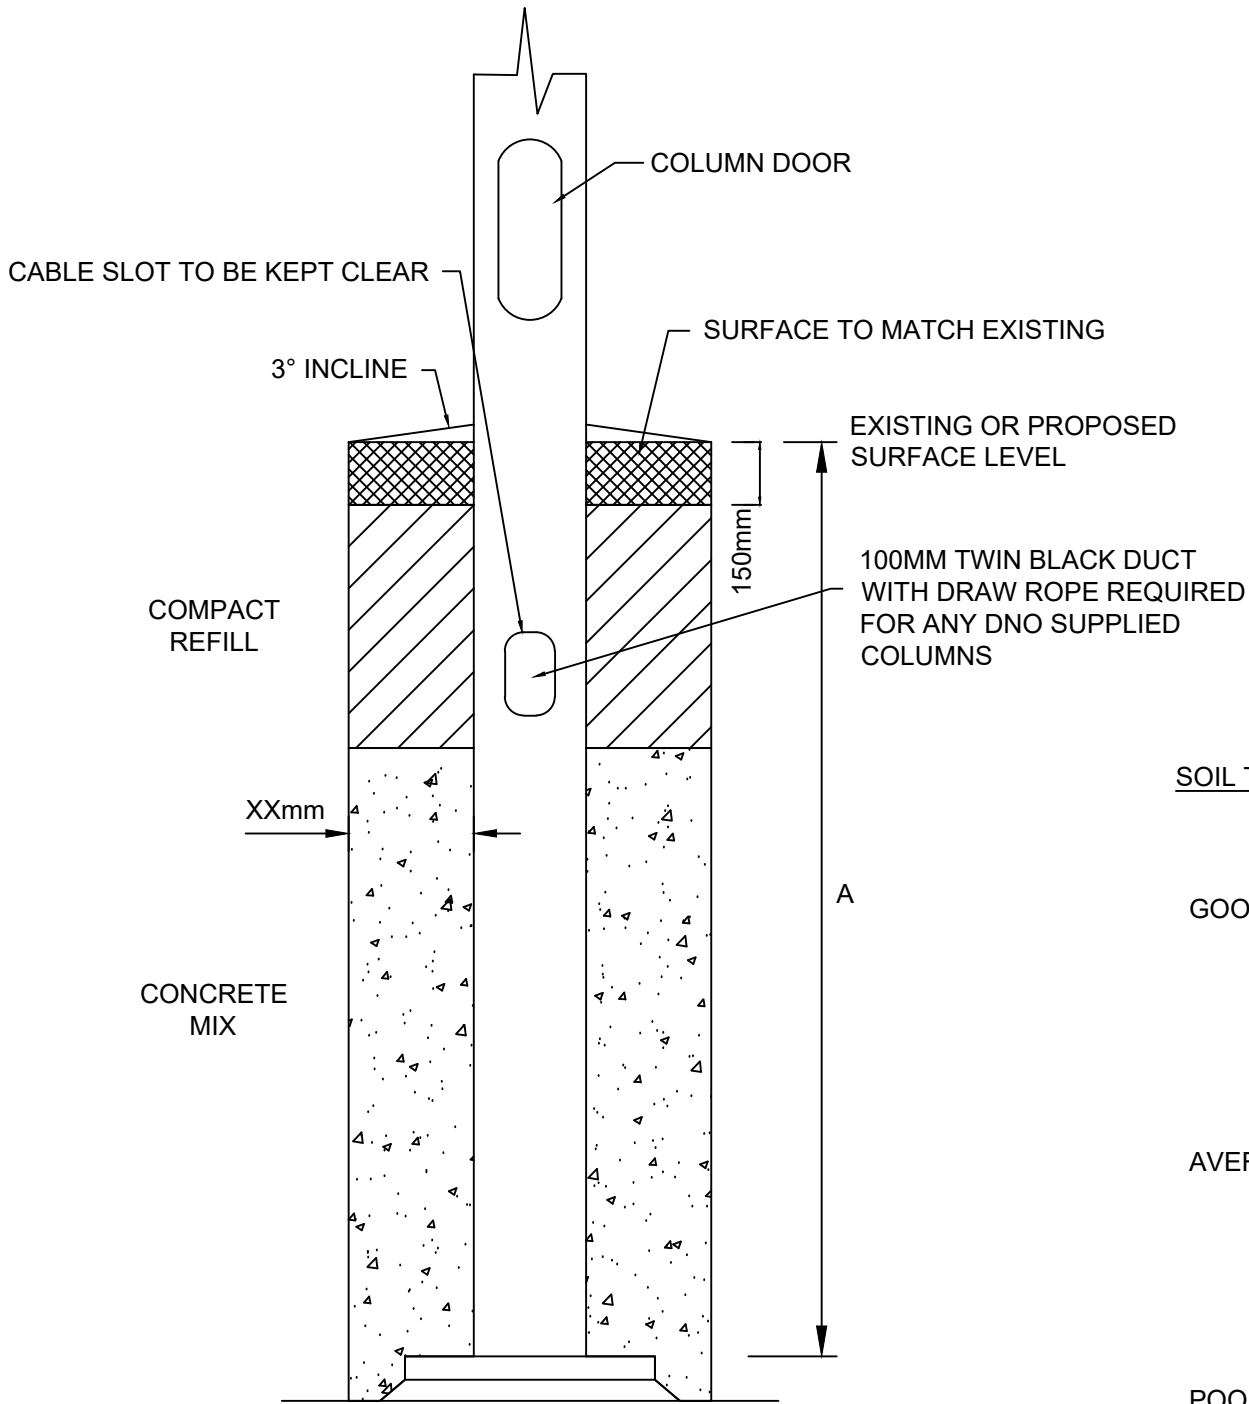

PLANTING DEPTH - SEE TABLE BELOW	
NOMINAL HEIGHT (m)	NOMINAL PLANTING DEPTH (A)
5	800
6	1000
8	1200
10	1500
12	1700
15	2000

SOIL TYPE (SEE NOTE 5)

GOOD	COMPACT WELL GRADED SAND AND GRAVEL, HARD CLAY, WELL GRADED FINE AND COURSE SAND. DECOMPOSED GRANITE ROCK AND SOIL. GOOD MATERIAL SHOULD BE WELL DRAINED AND IN LOCATIONS WHERE WATER WILL NOT STAND.
AVERAGE	COMPACT FINE SAND, MEDIUM CLAY, COMPACT WELL DRAINED SANDY LOAM, LOOSE COARSE SAND AND GRAVEL. AVERAGE SOILS SHOULD DRAIN SUFFICIENTLY WELL THAT WATER DOES NOT STAND ON THE SURFACE.
POOR	SOFT CLAY, CLAY LOAM, POORLY COMPACTED SAND, CLAYS CONTAINING A LARGE AMOUNT OF SILT AND VEGETABLE MATTER, AND MADE GROUND. POOR SOILS WILL NORMALLY BE WET AND HAVE POOR DRAINAGE

NOTES:

1. ALL DIMENSIONS IN MILLIMETERS UNLESS OTHERWISE STATED.
2. COLUMN FOUNDATION DETAILS TO BE DESIGNED AND PROVIDED BY OTHERS.
3. TYPICAL DETAILS SHOWN IS FOR REFERENCE ONLY, CONTRACTOR TO SUBMIT PROPOSAL FOR APPROVAL.
4. COLUMN BATCH MUST BE SUPPLIED WITH A COLUMN DATA SHEET FOR EACH COLUMN SIZE SUPPLIED.
5. COLUMN FOUNDATIONS MUST BE VERIFIED BY STRUCTURES ENGINEER.
6. DRAWING TO BE READ IN CONJUNCTION WITH ASSOCIATED STREET LIGHTING STANDARD DETAIL DRAWINGS.

- NOTES:
- DO NOT SCALE
1. ALL DIMENSIONS IN MILLIMETERS UNLESS OTHERWISE STATED.
 2. COLUMN FOUNDATION DETAILS TO BE DESIGNED AND PROVIDED BY OTHERS.
 3. TYPICAL DETAILS SHOWN IS FOR REFERENCE ONLY, CONTRACTOR TO SUBMIT PROPOSAL FOR APPROVAL.
 4. COLUMN BATCH MUST BE SUPPLIED WITH A COLUMN DATA SHEET FOR EACH COLUMN SIZE SUPPLIED.
 5. COLUMN FOUNDATIONS MUST BE VERIFIED BY STRUCTURES ENGINEER.
 6. DRAWING TO BE READ IN CONJUNCTION WITH ASSOCIATED STREET LIGHTING STANDARD DETAIL DRAWINGS.
 7. DRAWING TO BE READ IN CONJUNCTION WITH THE ROAD LIGHTING SPECIFICATION AND FOLLOWING DOCUMENTS:
 - RADHUB-WSP-XX-XX-DR-Y-0001
 - RADHUB-WSP-XX-XX-DR-Y-0002
 - RADHUB-WSP-XX-XX-DR-Y-0003
 - 70092923-WSP-HLG-RCHUB-SP-LI-0001

P02	30.05.24		PROJECT NAMING CONVENTION CHANGED		
P01	24.02.23	SB	FIRST ISSUE	OW	MC
REV	DATE	BY	DESCRIPTION	CHK	APP

DRAWING STATUS:	S3 - FOR REVIEW
-----------------	-----------------

8 First Street, Manchester, M15 4GU, UK
T+ 44 (0) 161 200 5000
wsp.com

CLIENT:	VINCI CONSTRUCTION
---------	--------------------

ARCHITECT:	-
------------	---

PROJECT:	RADCLIFFE CIVIC HUB
----------	---------------------

TITLE:	ROAD LIGHTING GENERAL ELECTRICAL DETAILS SHEET 2 OF 2
--------	---

SCALE @ A2: N.T.S.	CHECKED: OC	APPROVED: MC
PROJECT No: 70092923	DESIGNED: SB	DRAWN: SB
	DATE: May 24	
DRAWING No: RADHUB-WSP-XX-XX-DR-Y-0004	REV: P02	

© WSP UK Ltd