


ALL DIMENSIONS TO BE CHECKED ON SITE PRIOR TO ANY MANUFACTURING OR FABRICATION AND ANY ANOMALIES TO BE BROUGHT TO THE ATTENTION OF THE ARCHITECT.

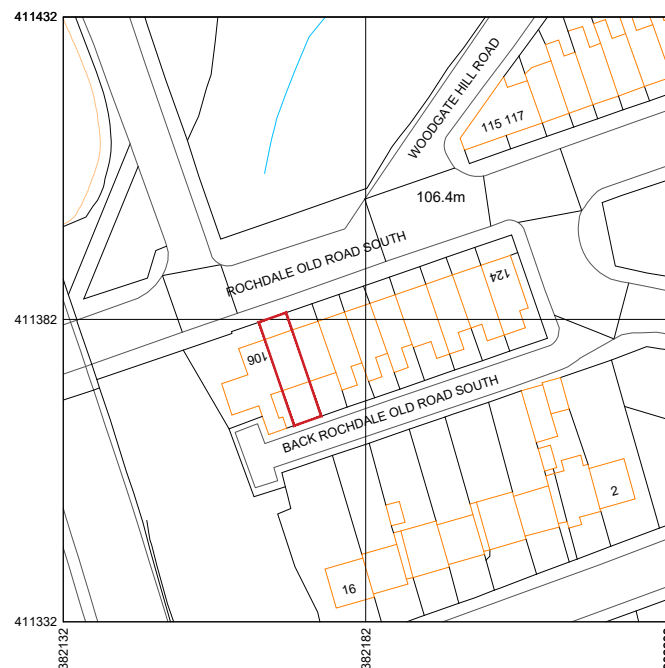

SCALE 1:1250


LOCATION PLAN - SCALE 1:1250

Front Elevation


Side Elevation

Rear Elevation


Side Elevation

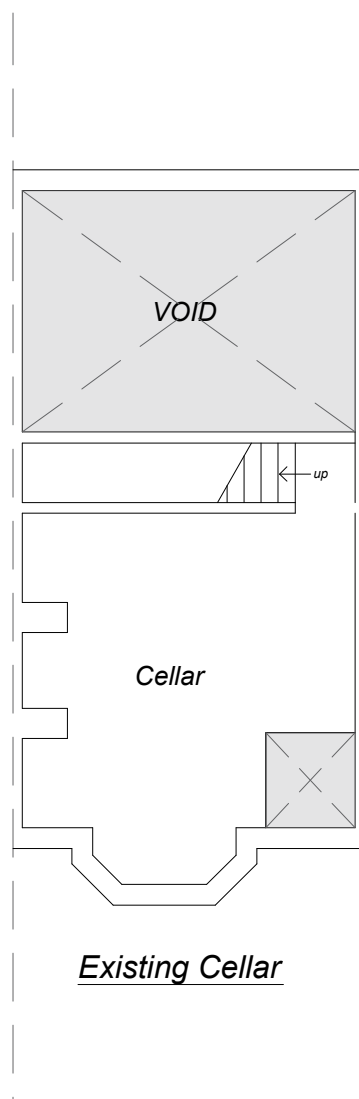


Existing Cellar

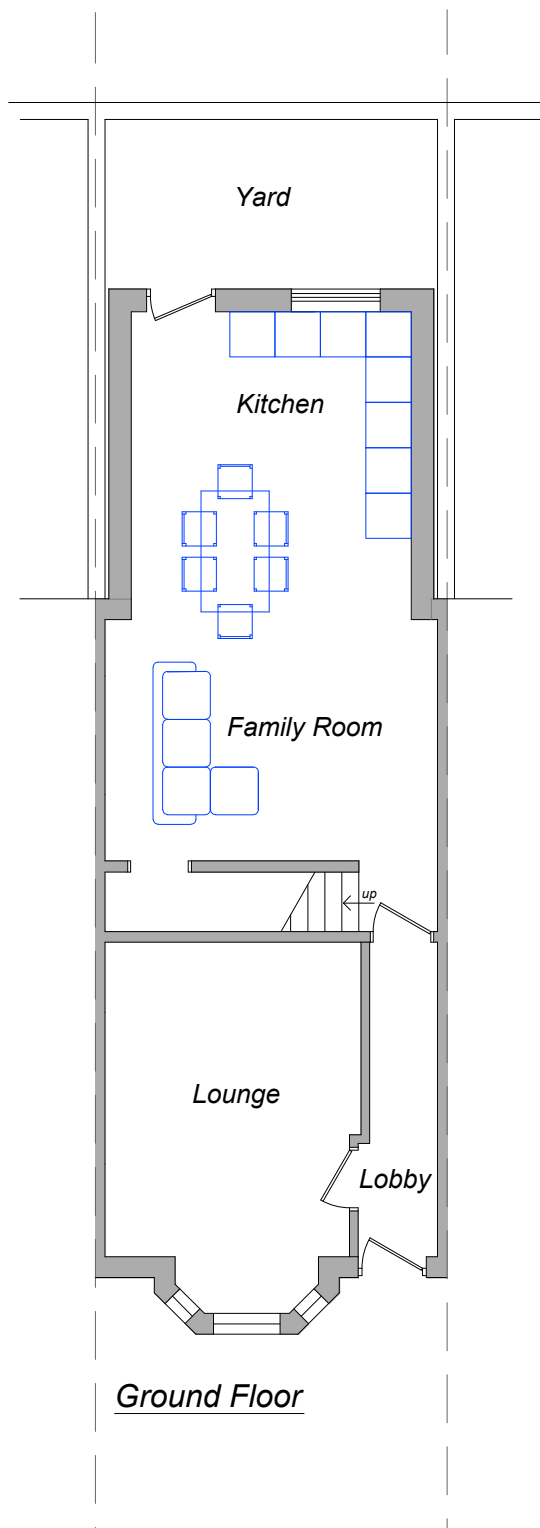


Ground Floor

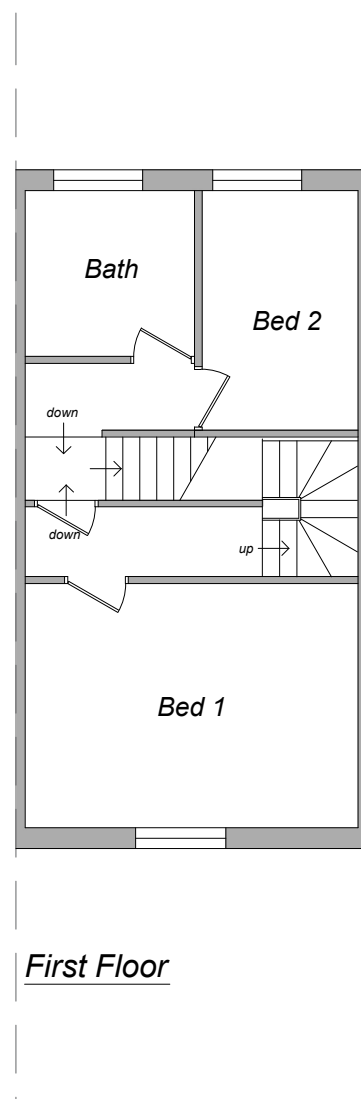

First Floor

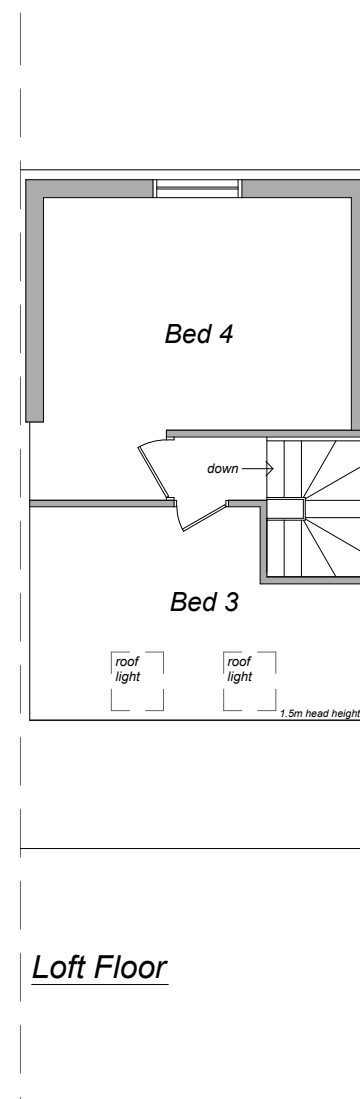

Loft Floor

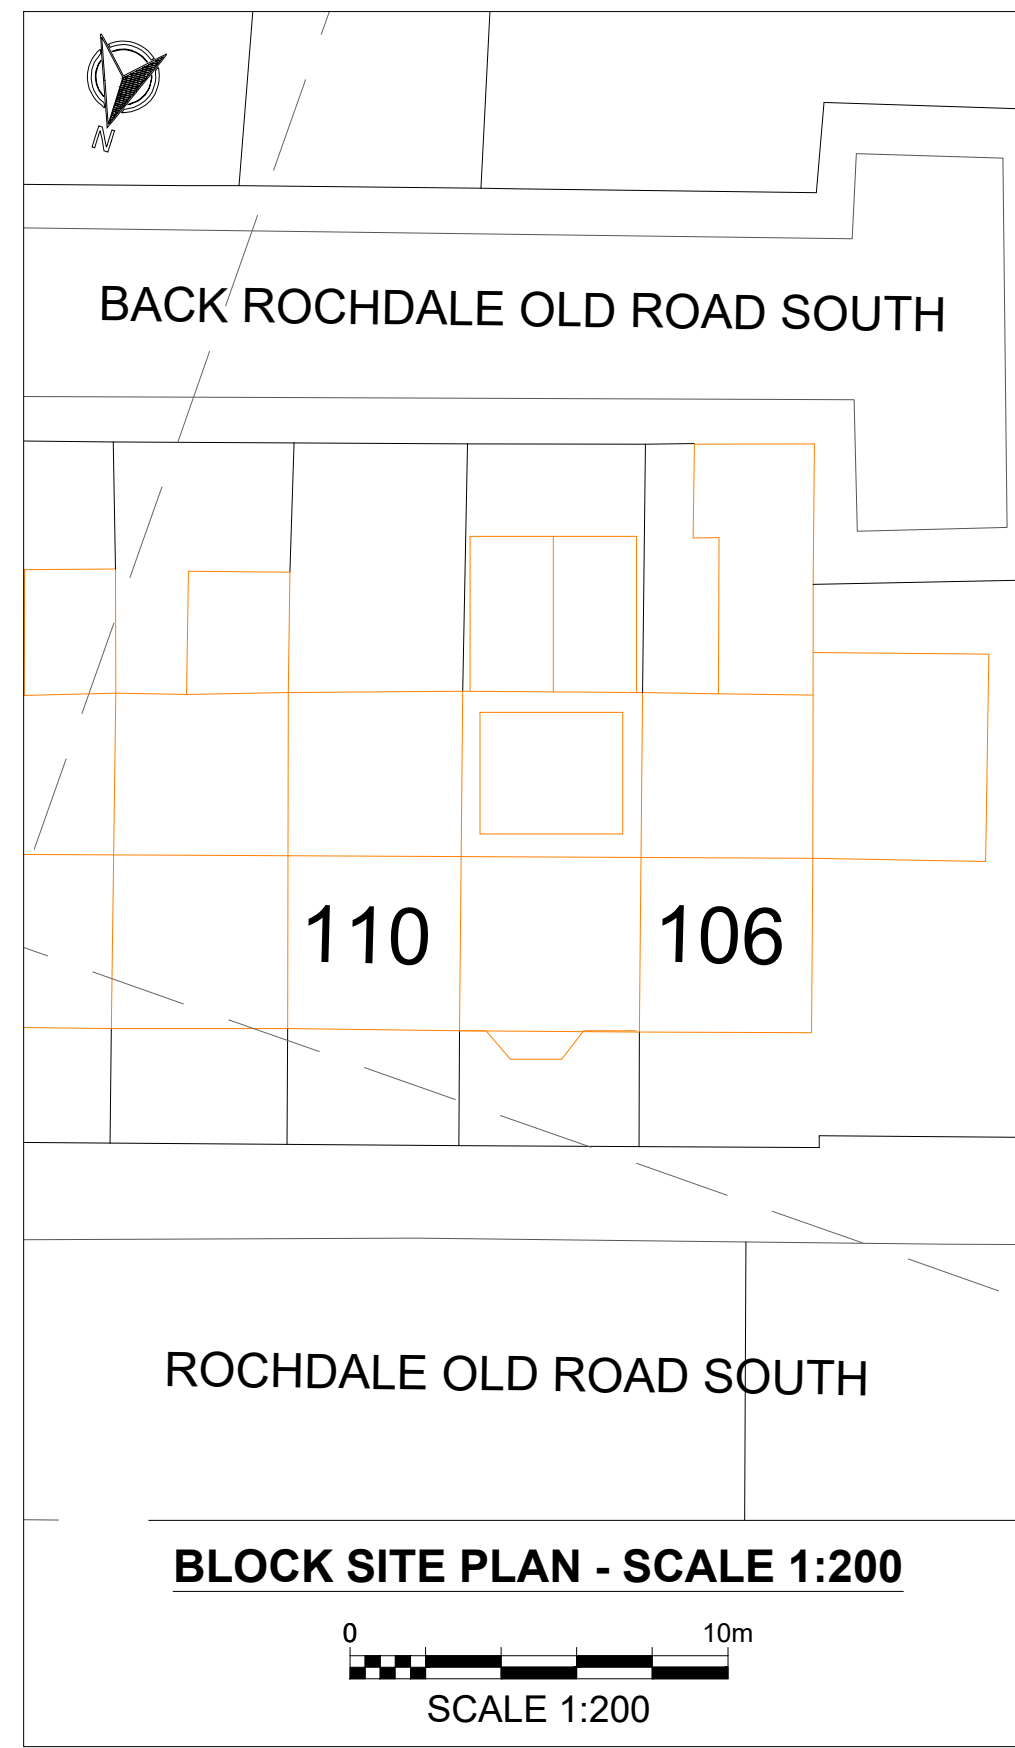

BLOCK SITE PLAN - SCALE 1:200



SCALE 1:200

REV	AMENDMENTS	DATE
.	.	.
JOB PROPOSED HMO CONVERSION 108 ROCHDALE OLD ROAD BURY BL9 7LR		
TITLE EXISTING FLOOR PLANS, ELEVATIONS, BLOCK PLAN & LOCATION PLAN		
SCALE	1:100 @ (A2)	DATE JAN 2025
DWG No.	400	REVISION -