


ALL DIMENSIONS TO BE CHECKED ON SITE PRIOR TO ANY MANUFACTURING OR FABRICATION AND ANY ANOMALIES TO BE BROUGHT TO THE ATTENTION OF THE ARCHITECT.




SCALE 1:1250
LOCATION PLAN - SCALE 1:1250




Front Elevation

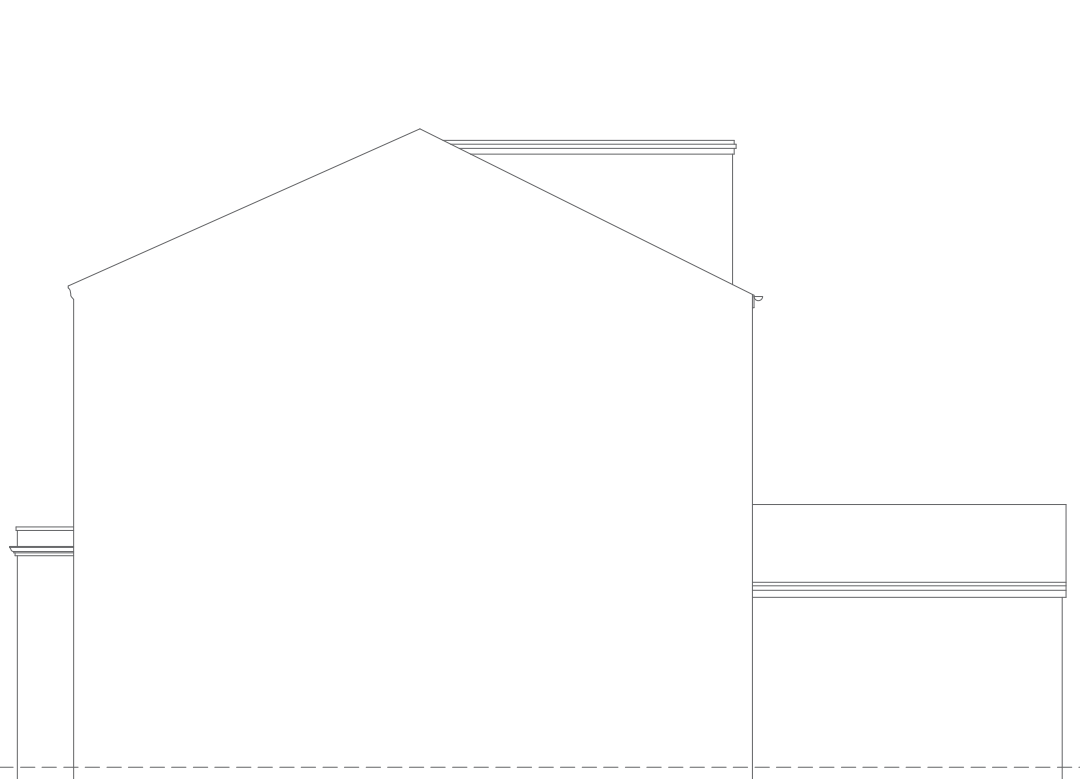


Side Elevation

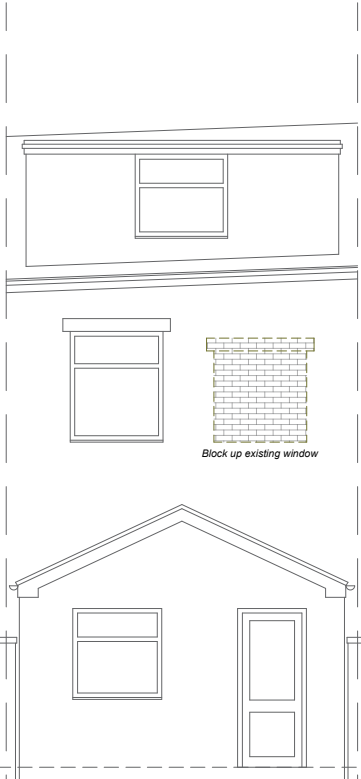


Rear Elevation

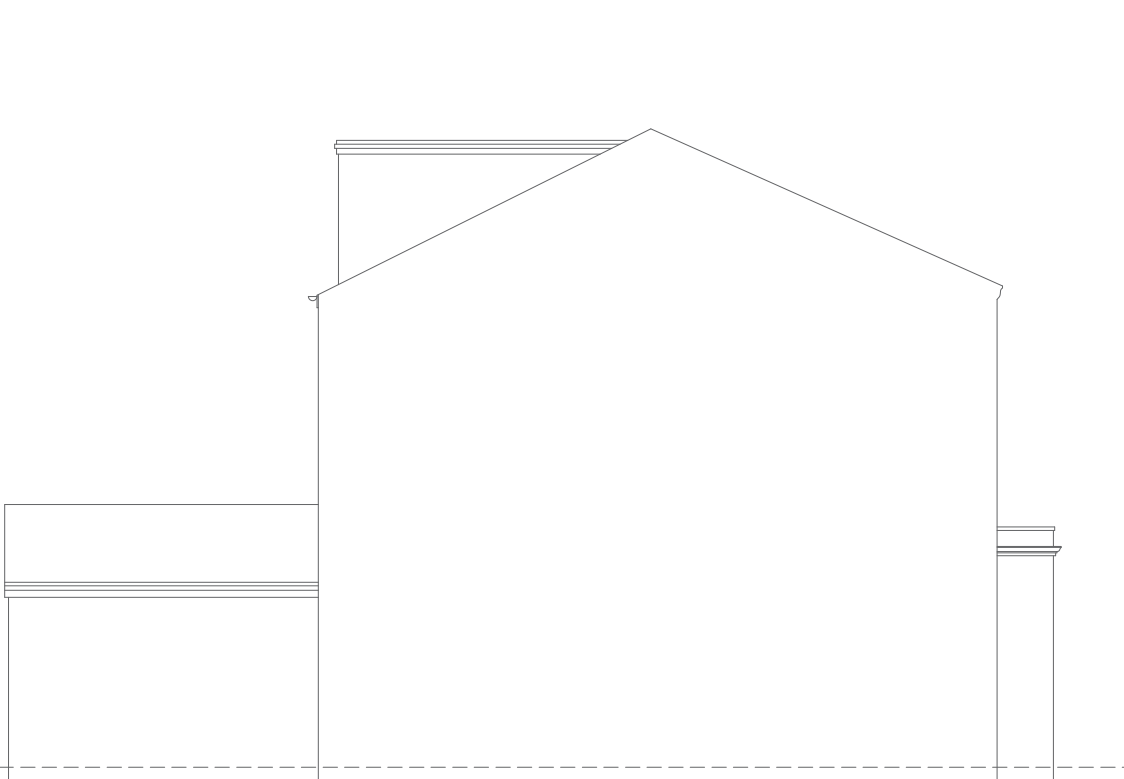


Side Elevation

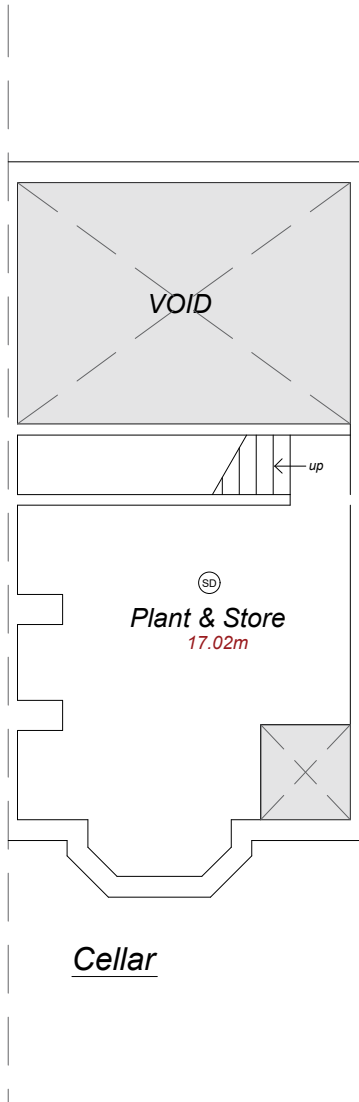


Cellar

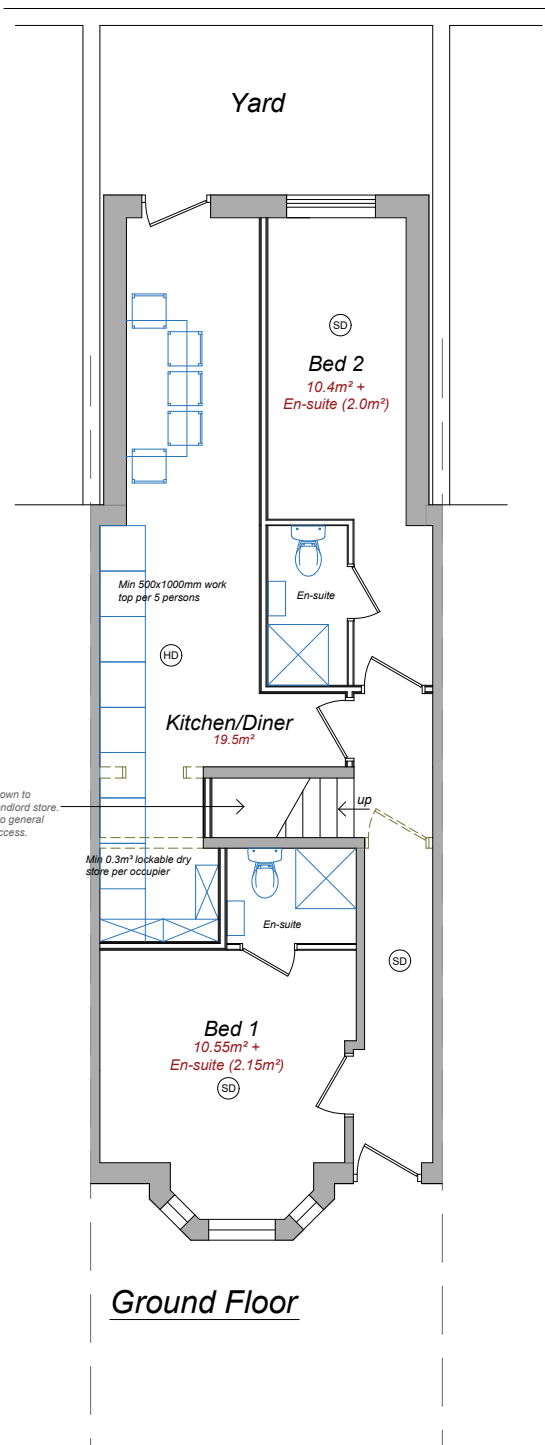



Ground Floor

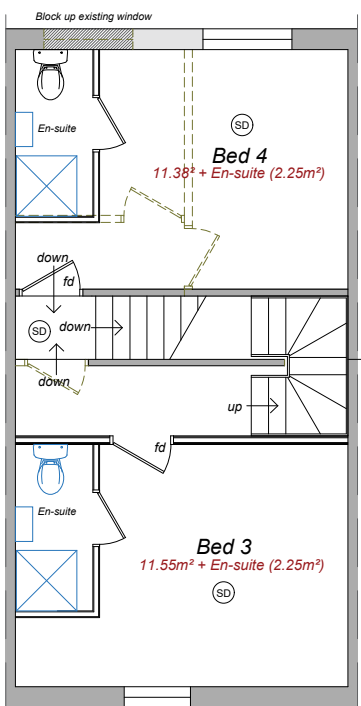

Proposed First Floor

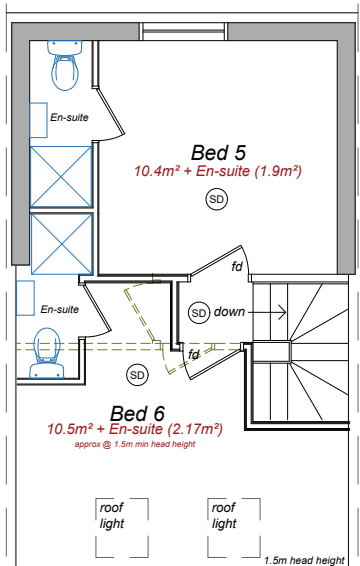

Loft Floor

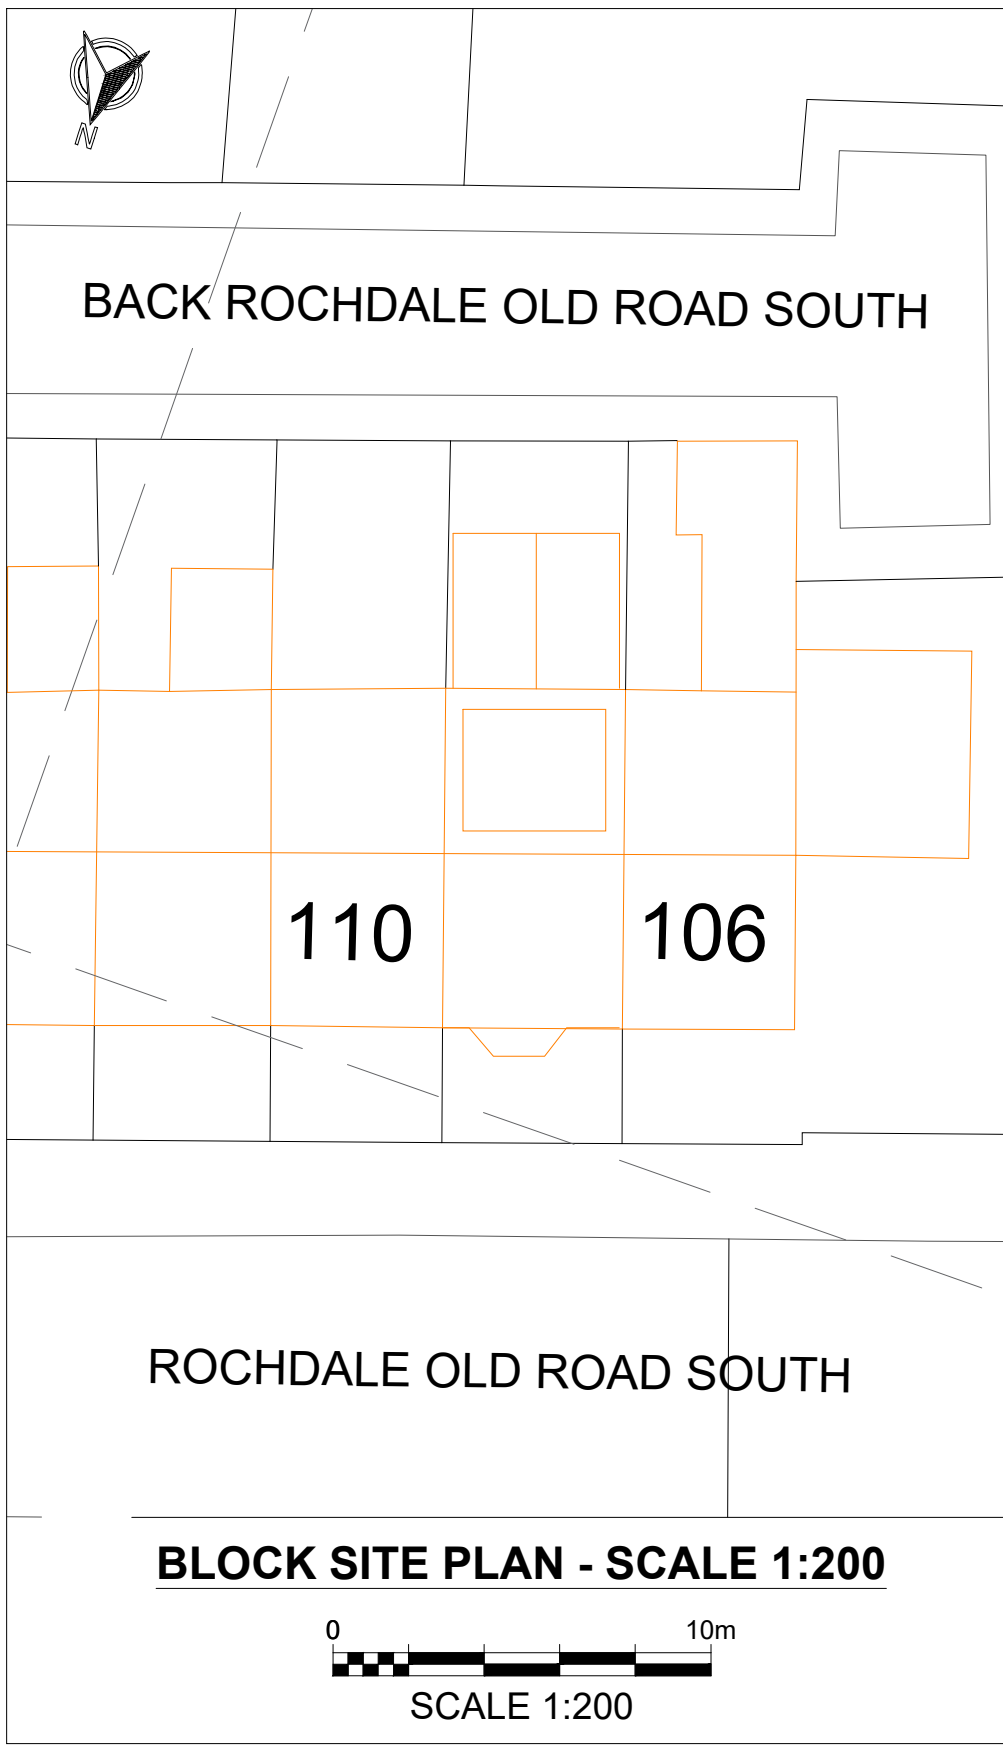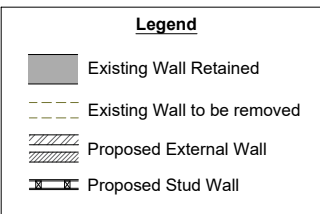

BLOCK SITE PLAN - SCALE 1:200



REV	AMENDMENTS	DATE
JOB	PROPOSED HMO CONVERSION 108 ROCHDALE OLD ROAD BURY BL9 7LR	
TITLE	PROPOSED FLOOR PLANS, ELEVATIONS, BLOCK PLAN & LOCATION PLAN	
SCALE	1:100 @ (A2)	DATE JAN 2025
DWG No.	401	REVISION -