




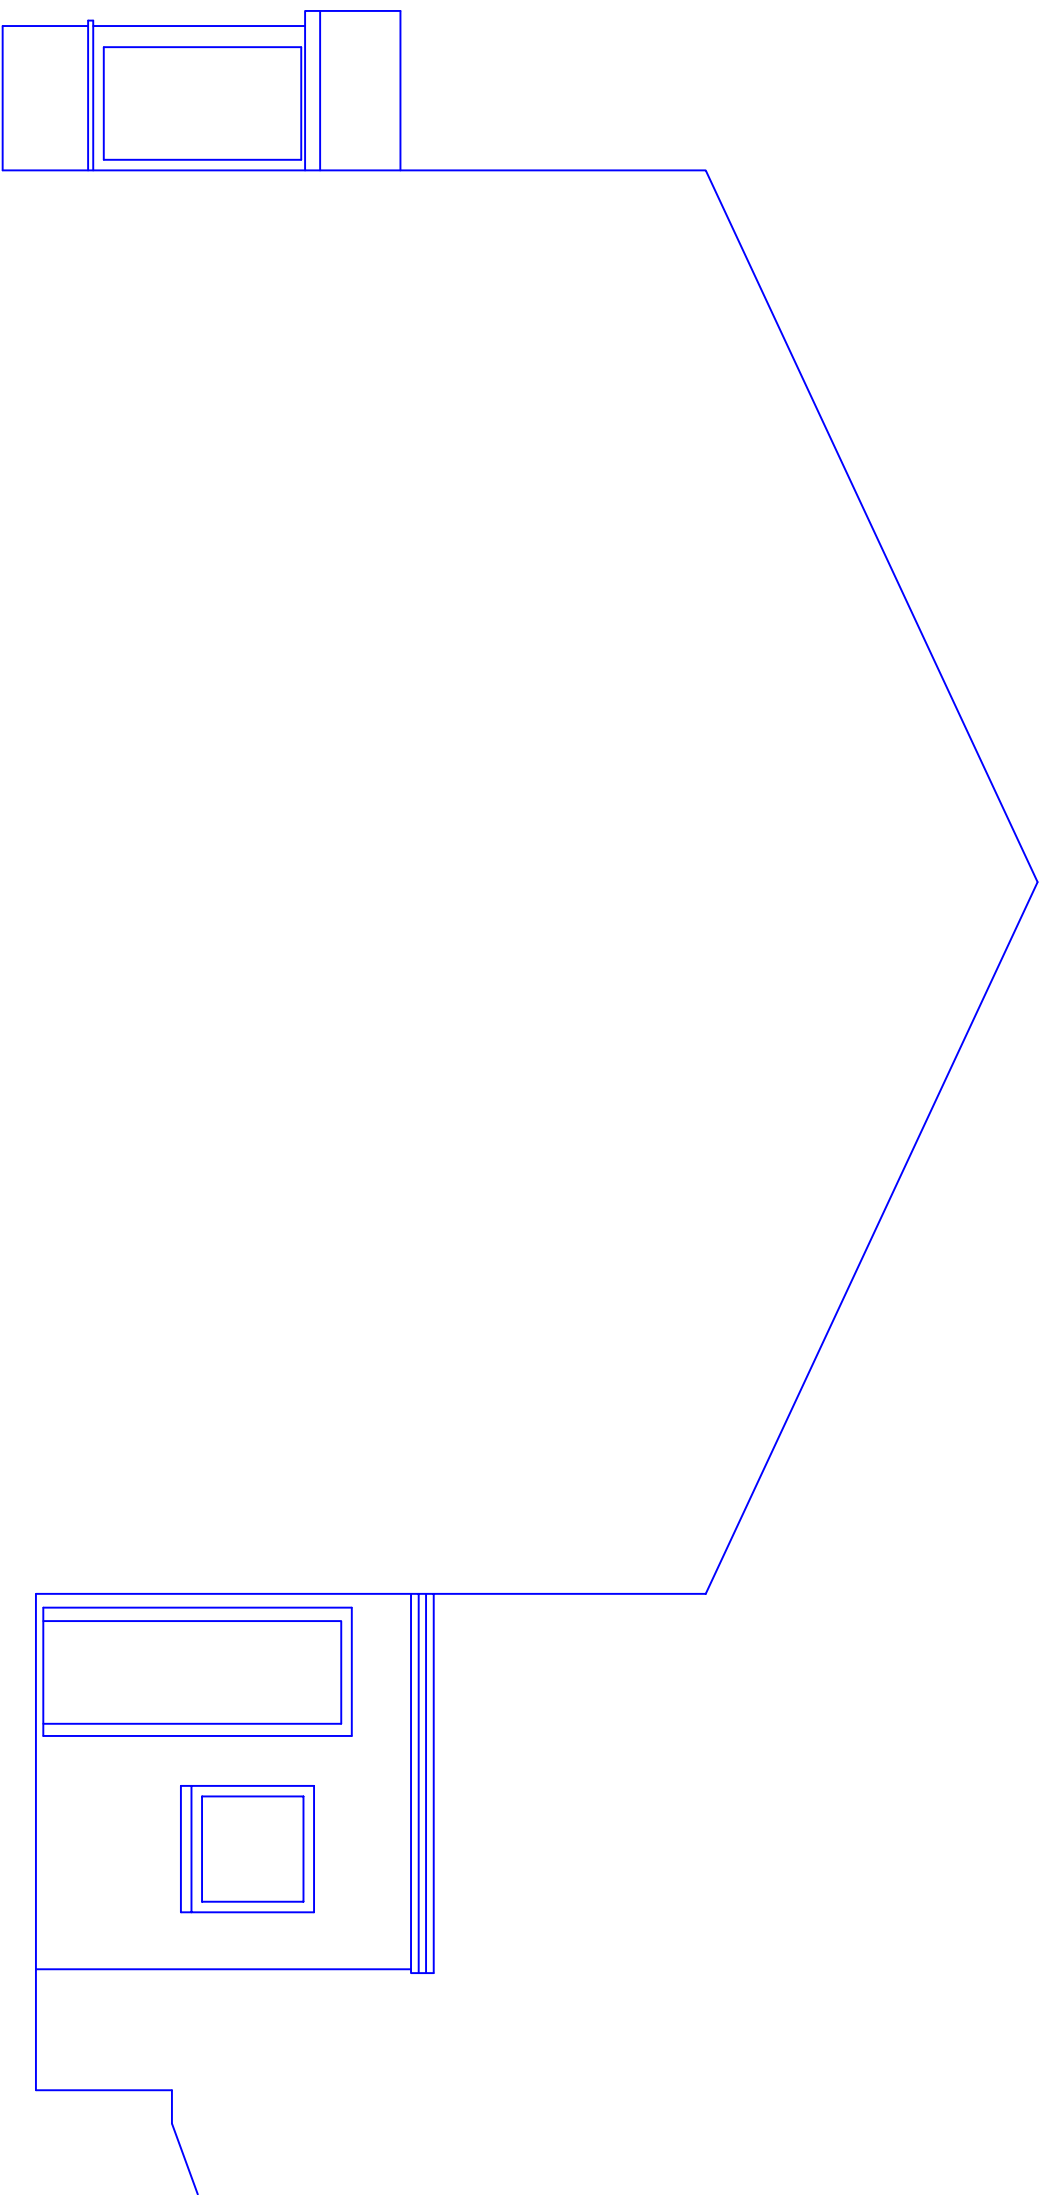


Existing Side Section

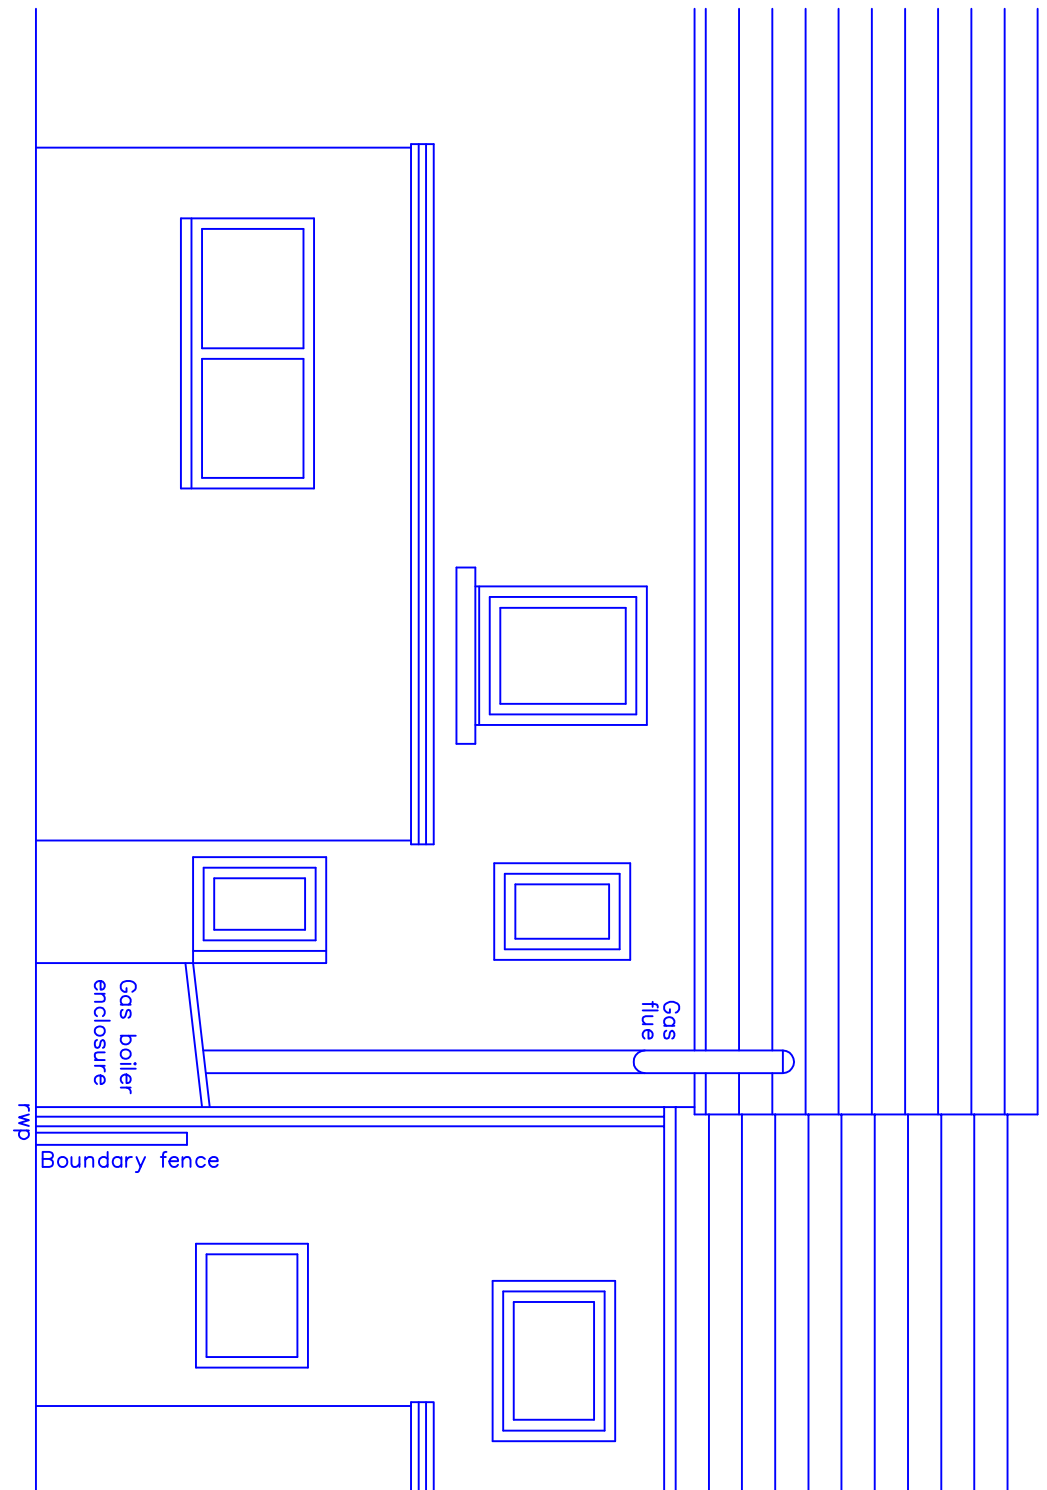


Existing Rear Elevation

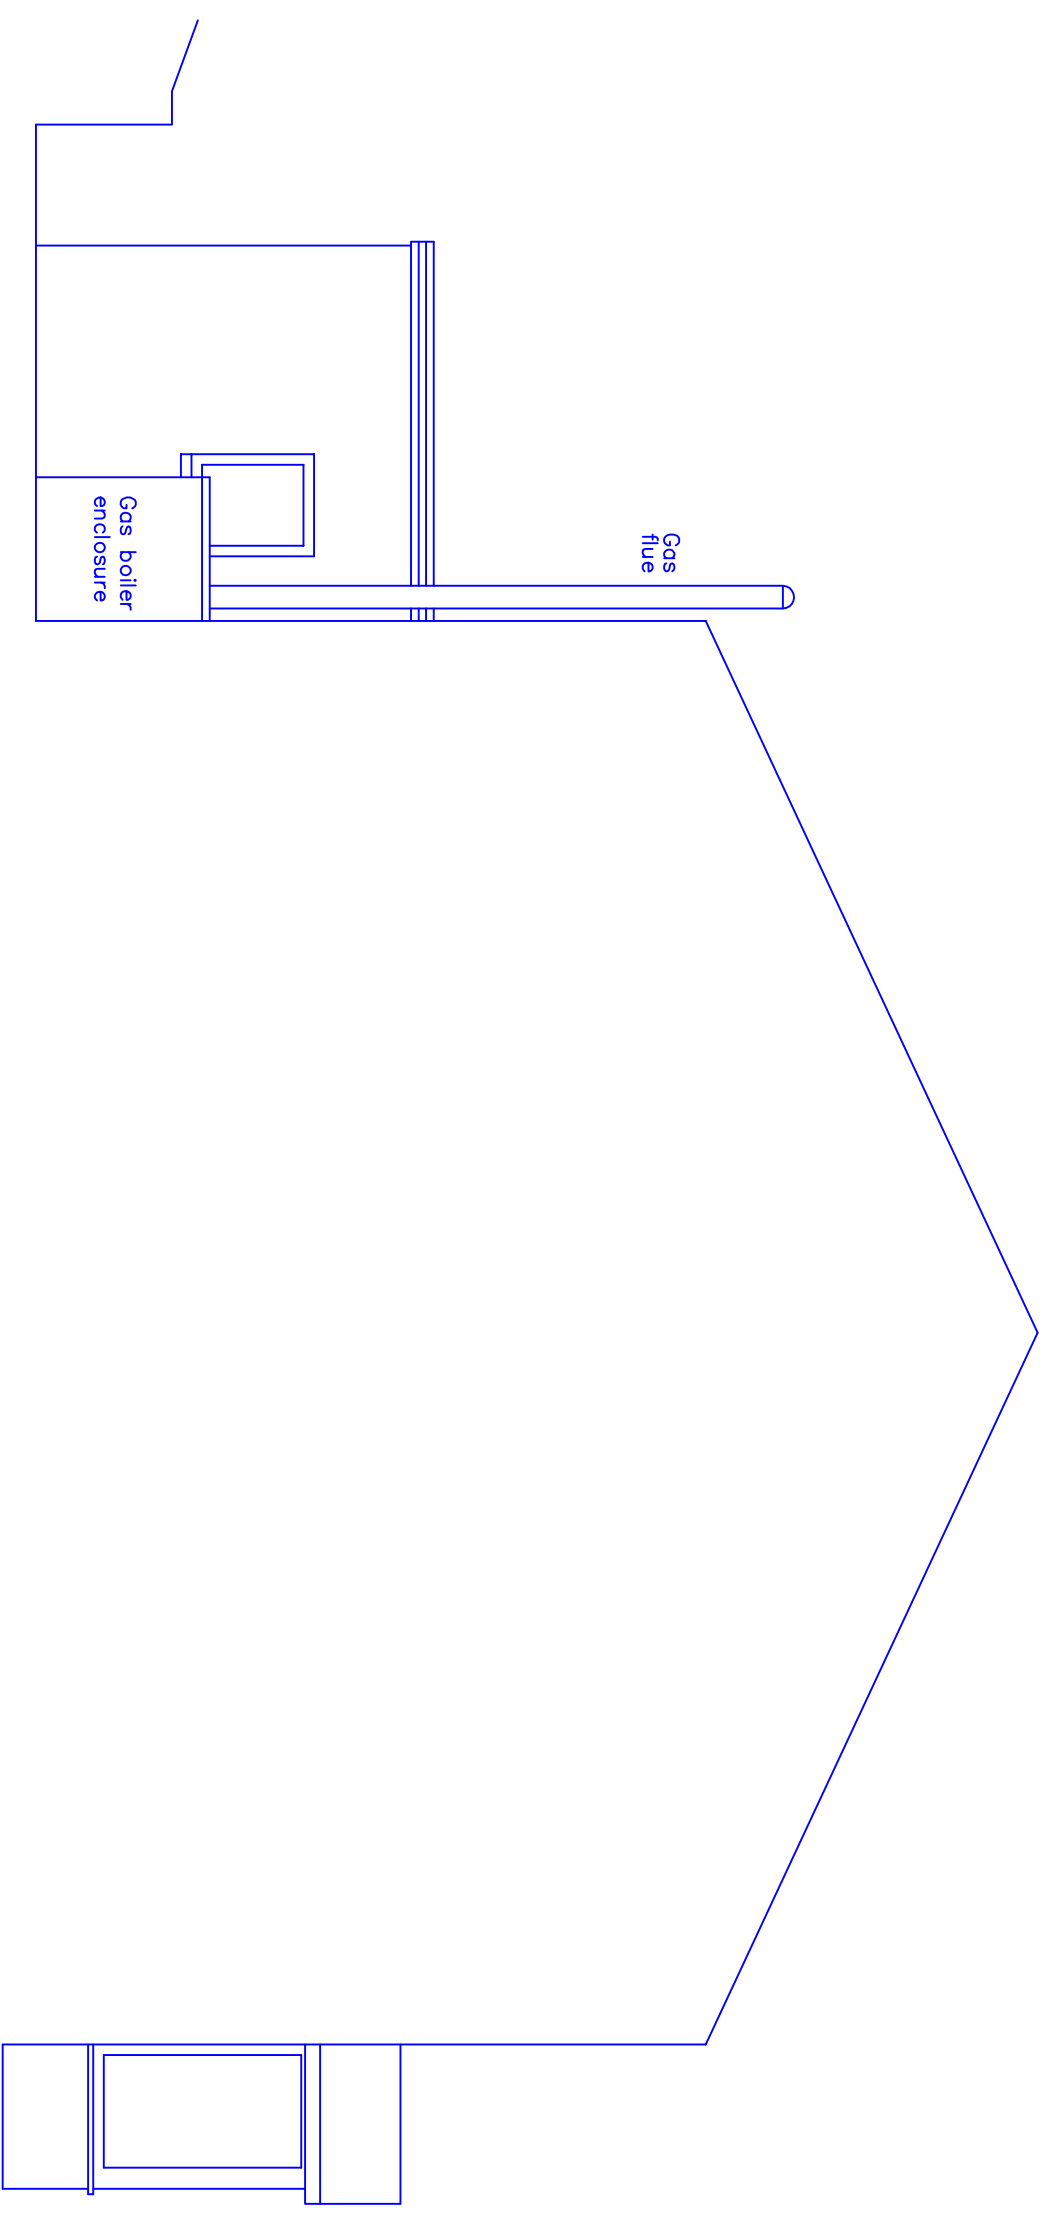


Existing Side Section

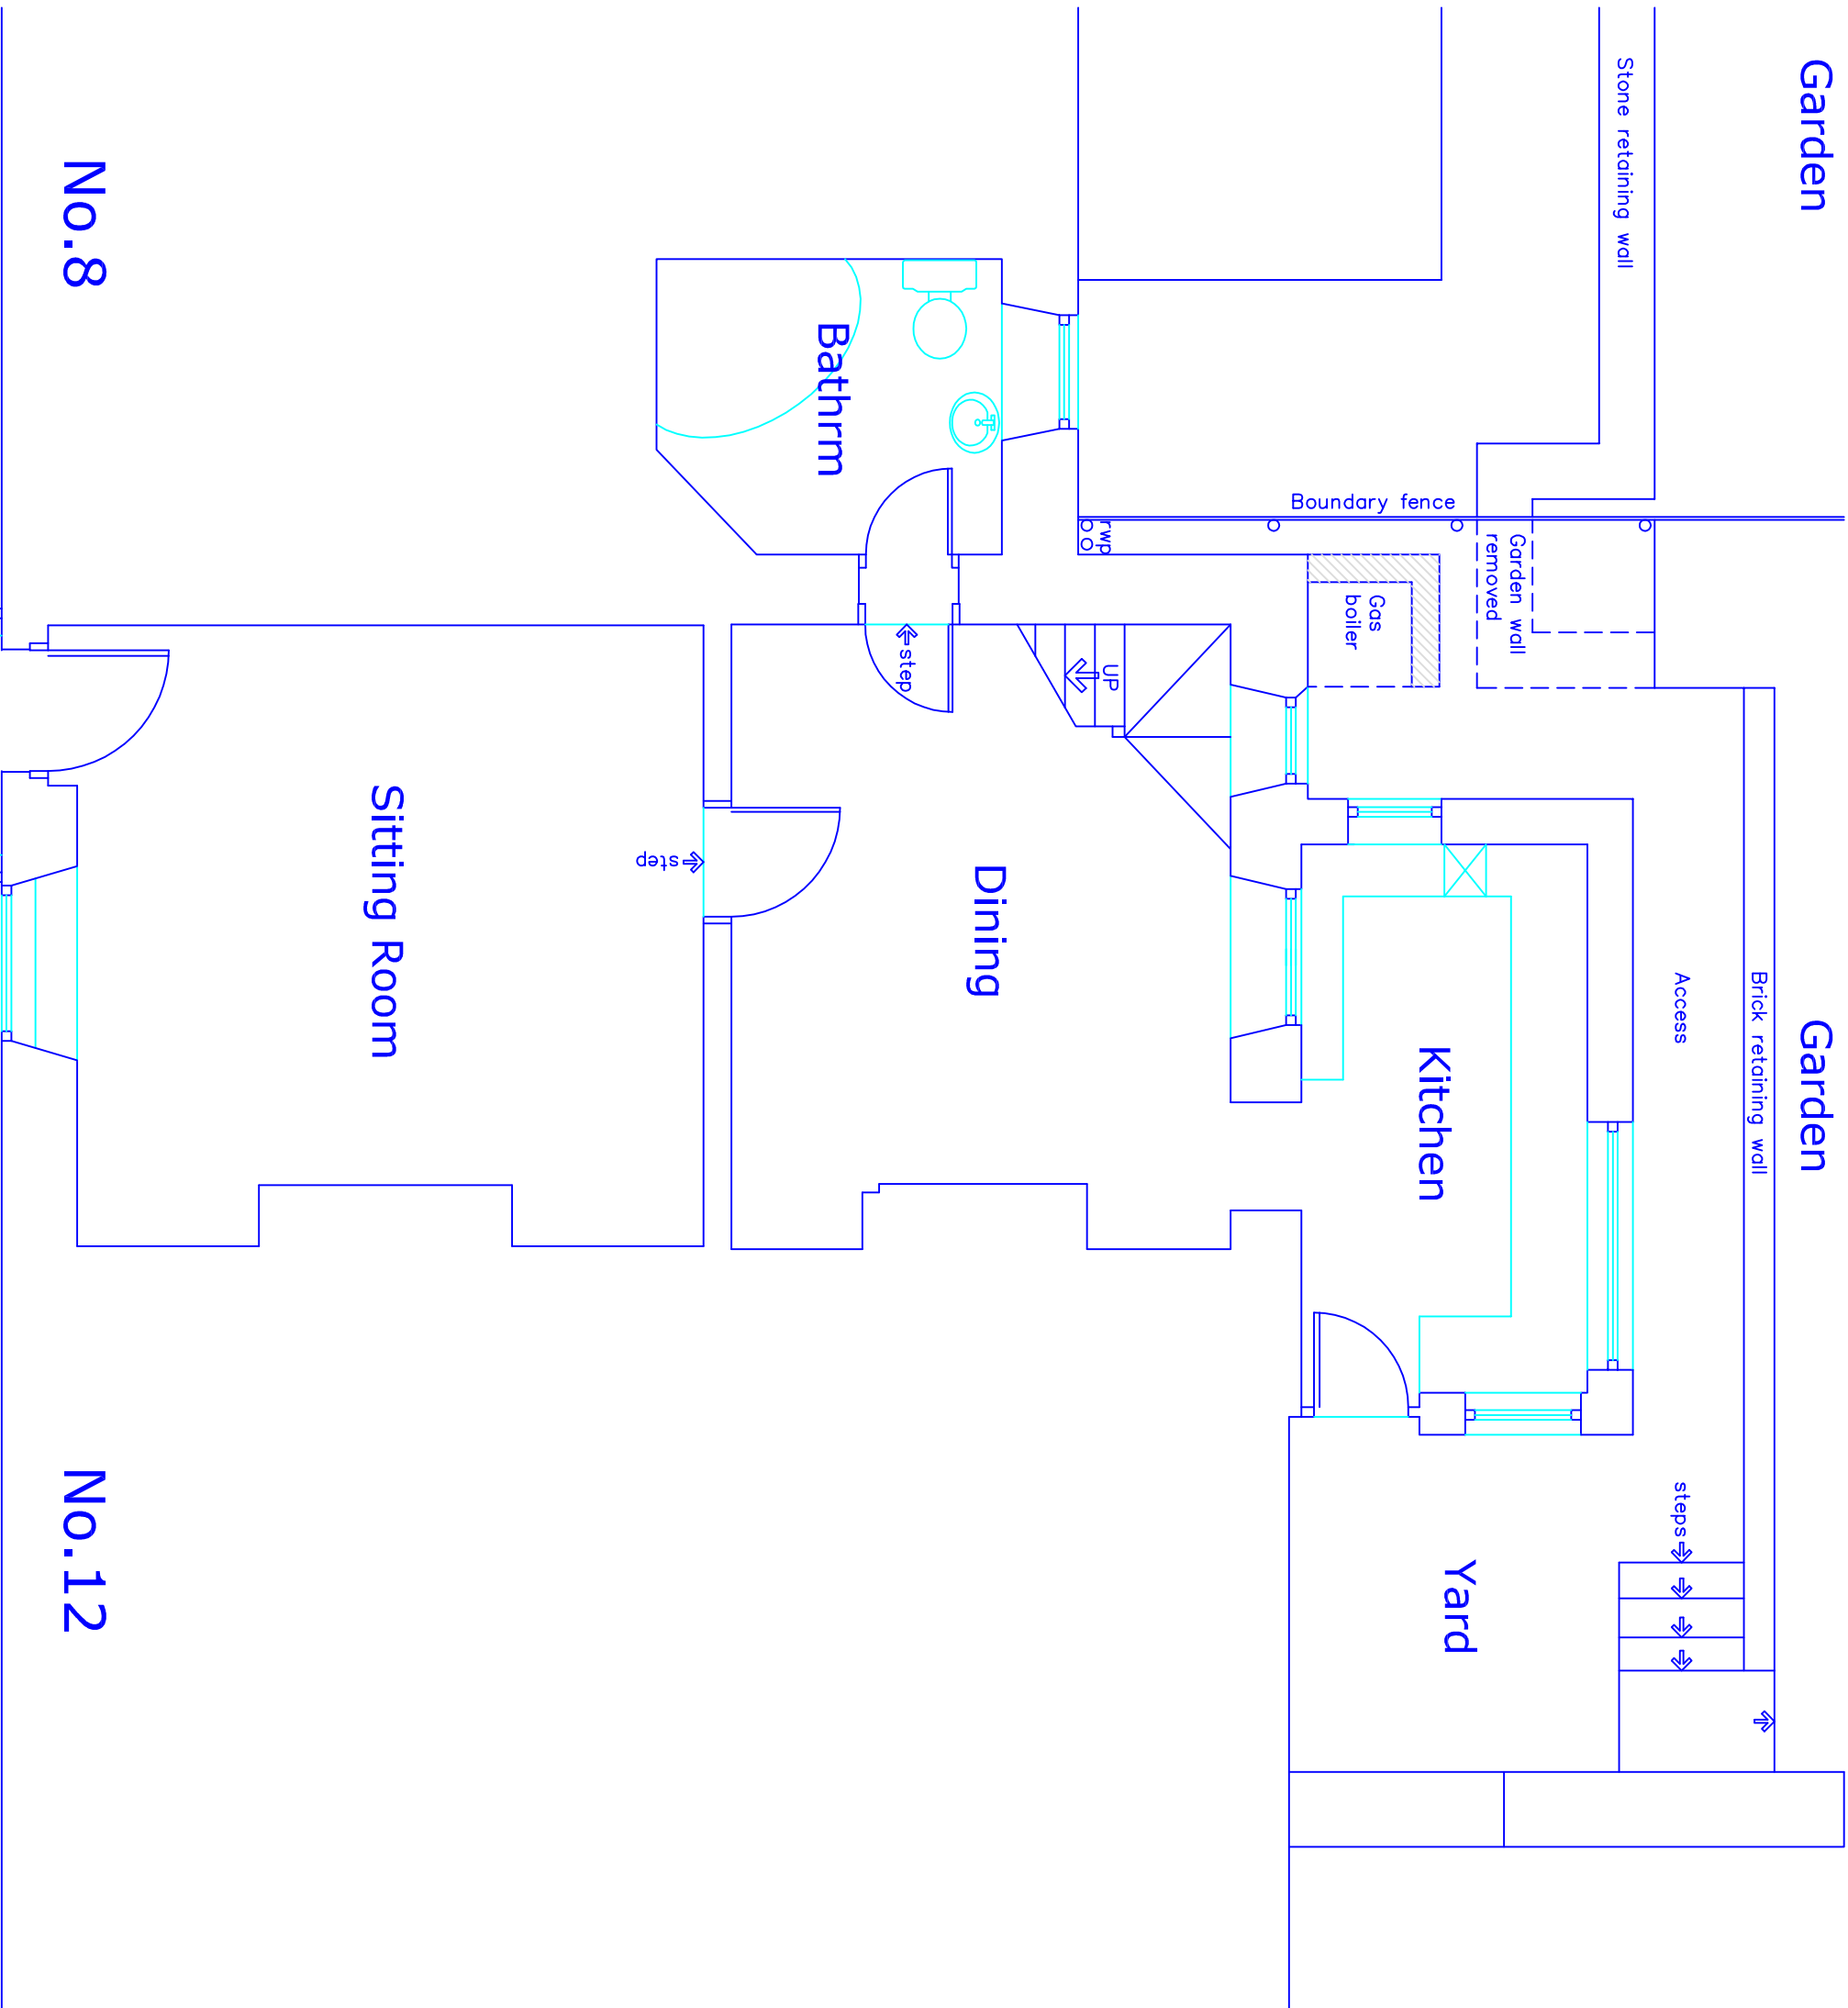

Existing Plan
Ground Floor

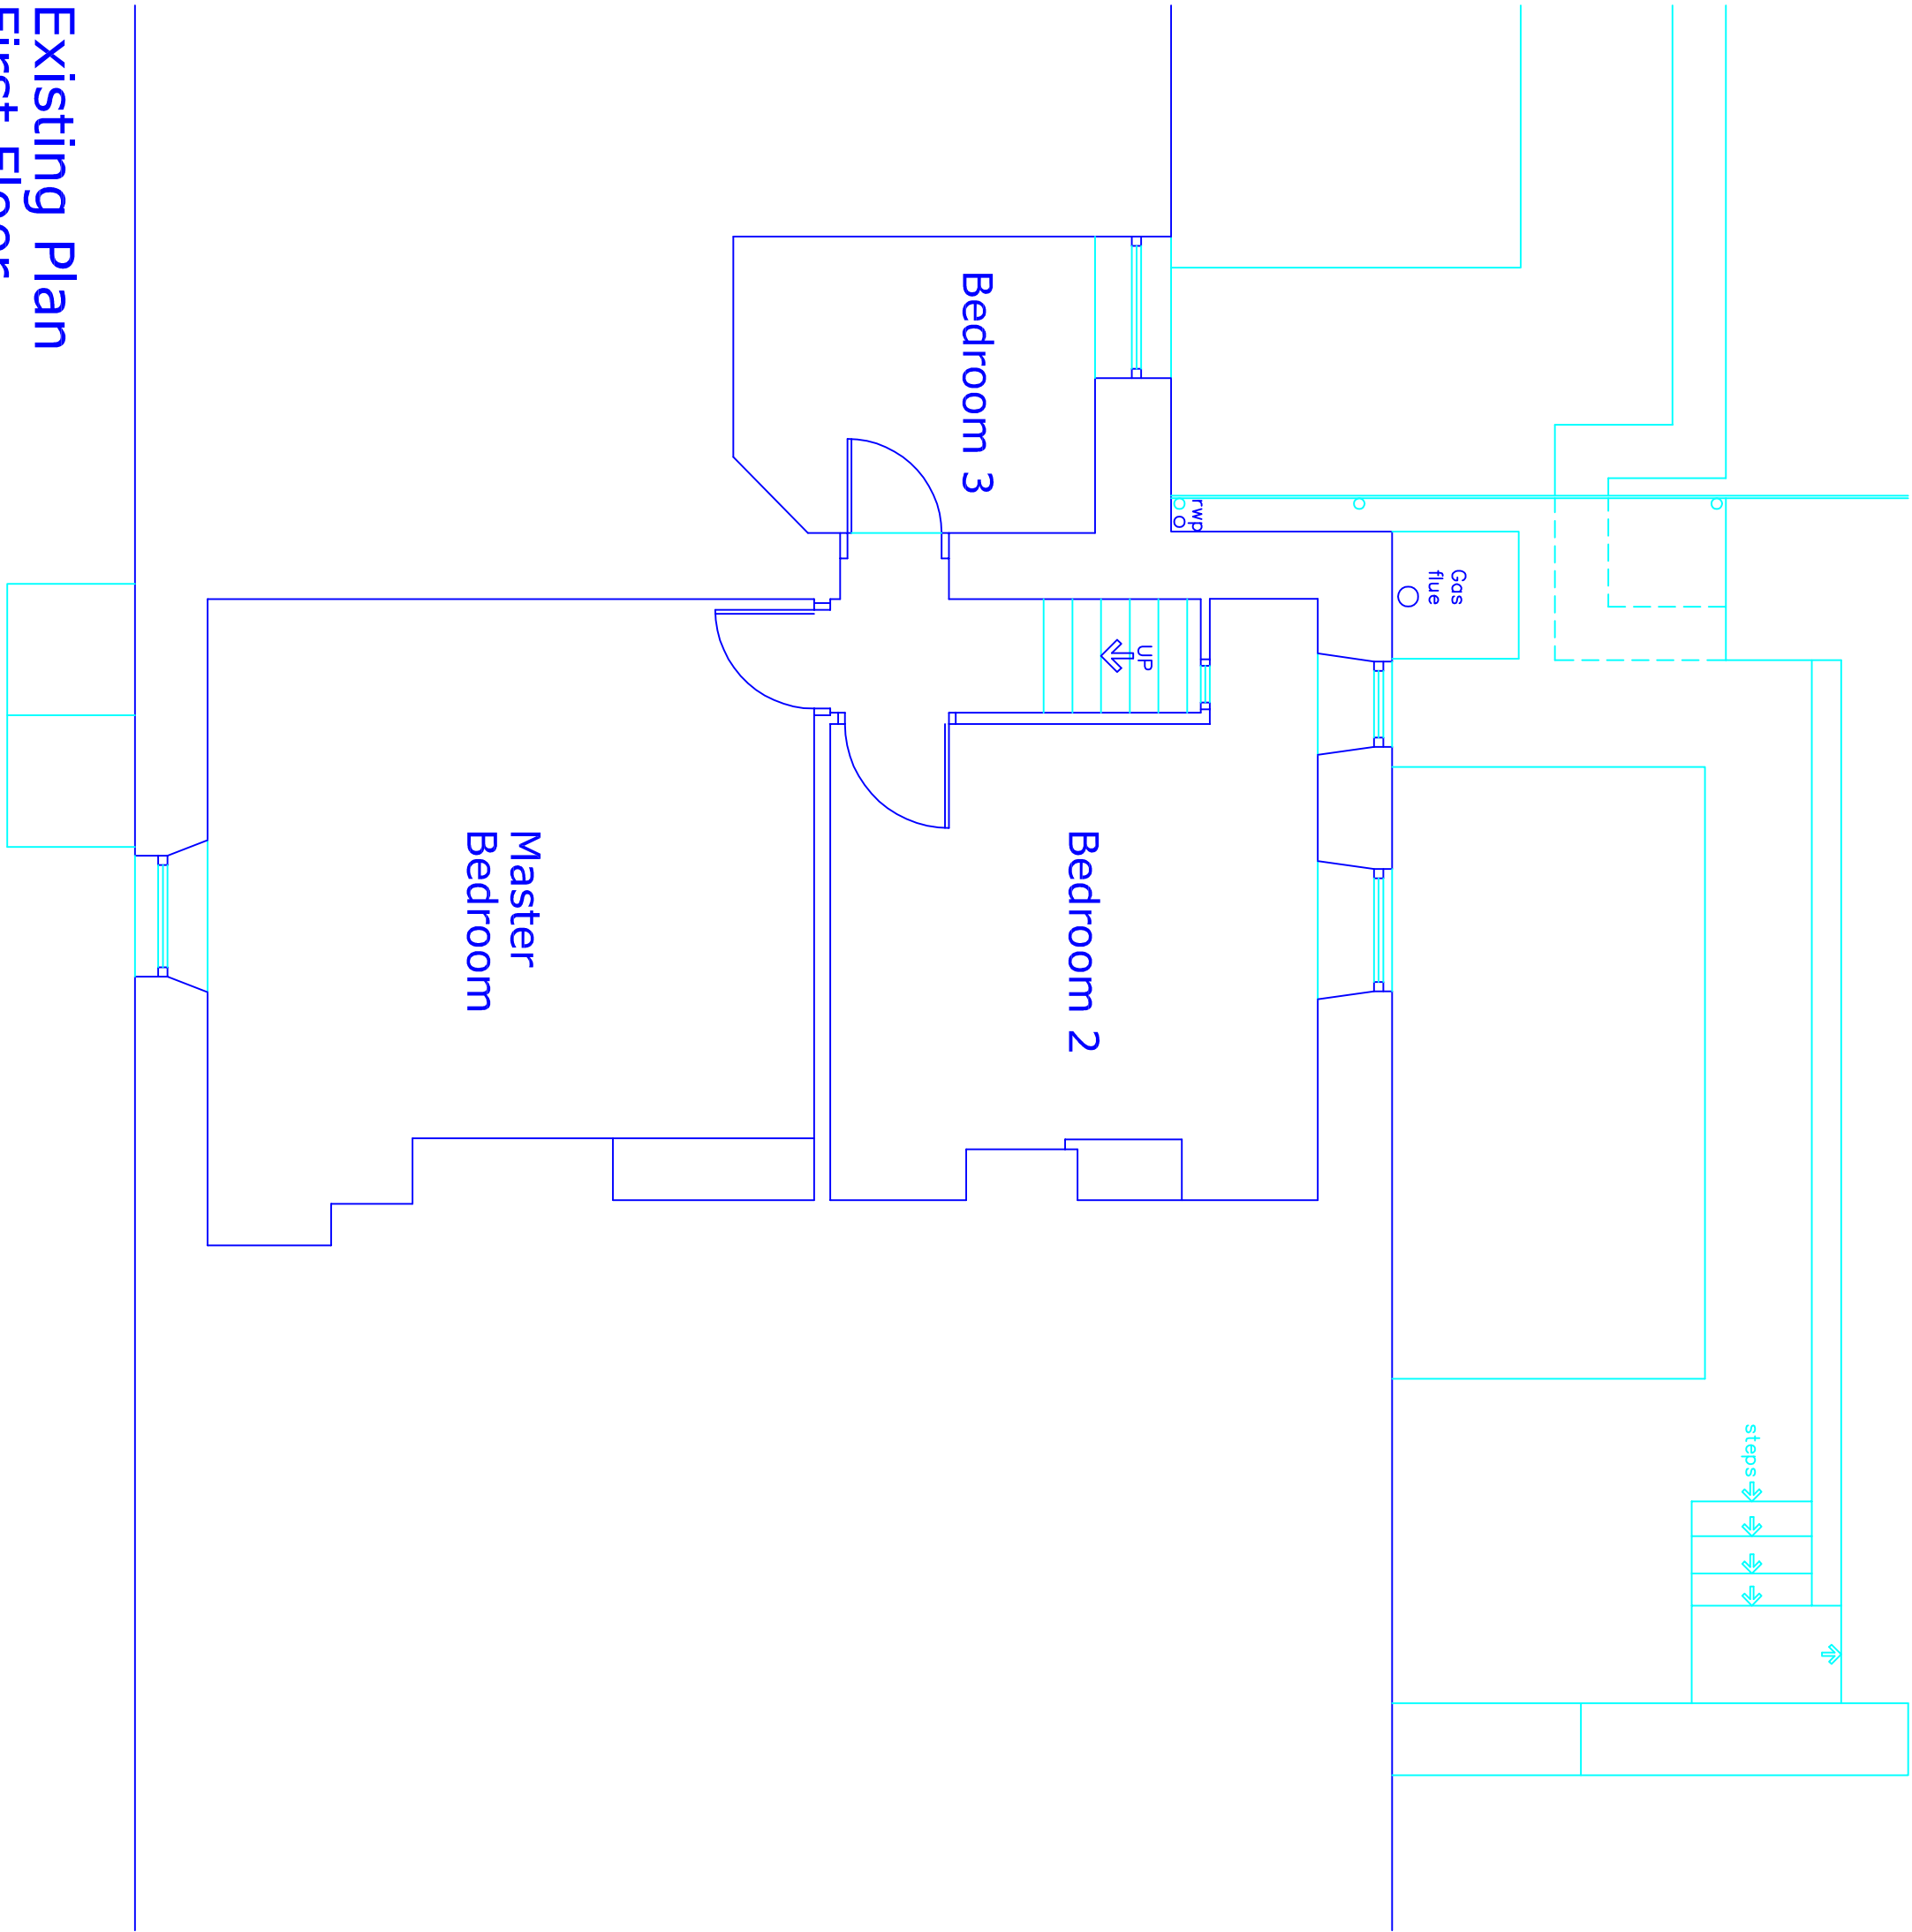

Existing Plan
First Floor

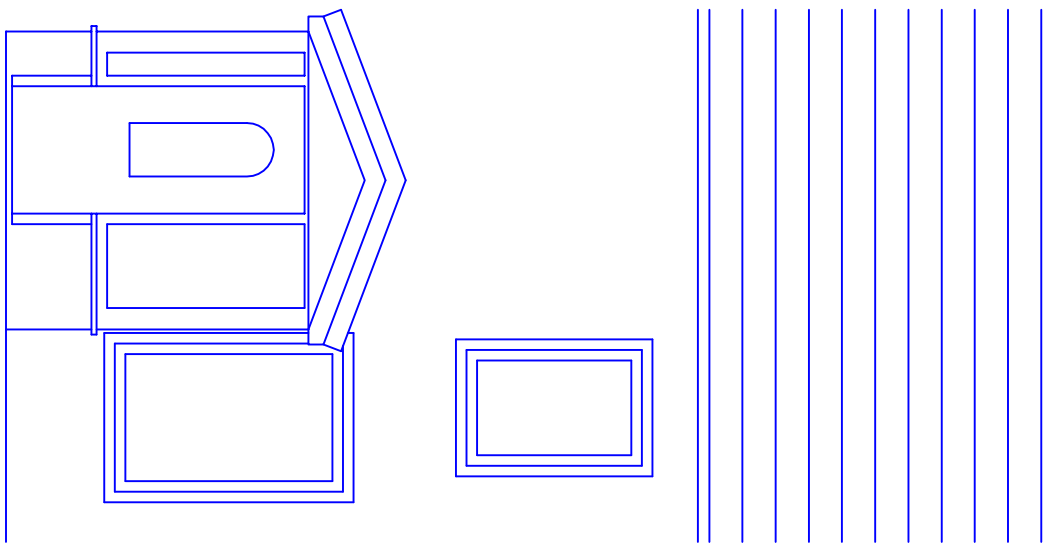

Existing Front Elevation

Gas boiler enclosure and flue to be removed, indicated hatched grey.

This drawing and design concept is the property of PPV design. It should not be reproduced without written permission

2 Helmshore Road, Holcombe Village
Ramsbottom, Lancashire BL8 4PA
Gary Dearden (JK Home) DpArch RJA
gdm@ppv-design.co.uk www.ppv-design.co.uk
T: 0706 822751 M: 07712 669482

0123m

10 Rake Fold
Holcombe
Ramsbottom
BL8 4ND

scale 1:50 at A1
May 2024

MT1-01
Existing Plans
and Elevations

PPV design Ltd