

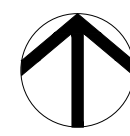


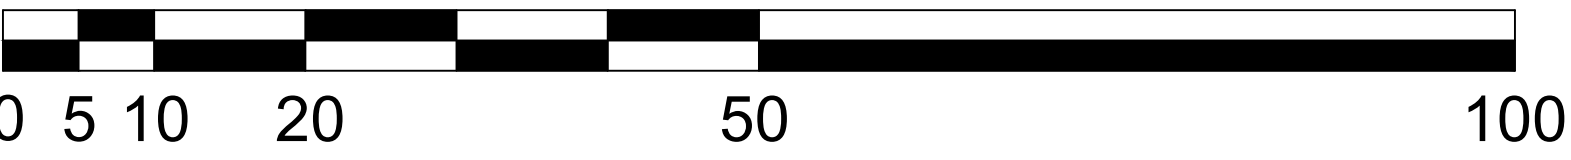

SCALE BAR (m)

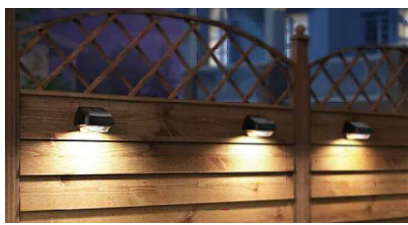

EXTERNAL LIGHTING PLAN KEY

- SITE BOUNDARY
- MOTION SENSOR LIGHTING
- 
- BOLLARD LIGHTING
- 
- SOLAR POWERED FENCE LIGHTING
- 

NB: EXAMPLE IMAGES OF LIGHTING SHOWN

Rev		Revision History		By	Date
Client:					
Chadkirk Consulting Ltd					
Site:					
Birch Hey Farm, Turton Road, Bury					
Drawing:					
External Lighting Plan					
Drawing Number:					
BHF_TR/B-ERC-ELP01					
Scale:	1 : 500	Size:	A1	Date:	20/05/2024
Drawn:	SJS	Checked:	-	Rev:	
Status:	Construction				



Kiden Rosa Consulting

