



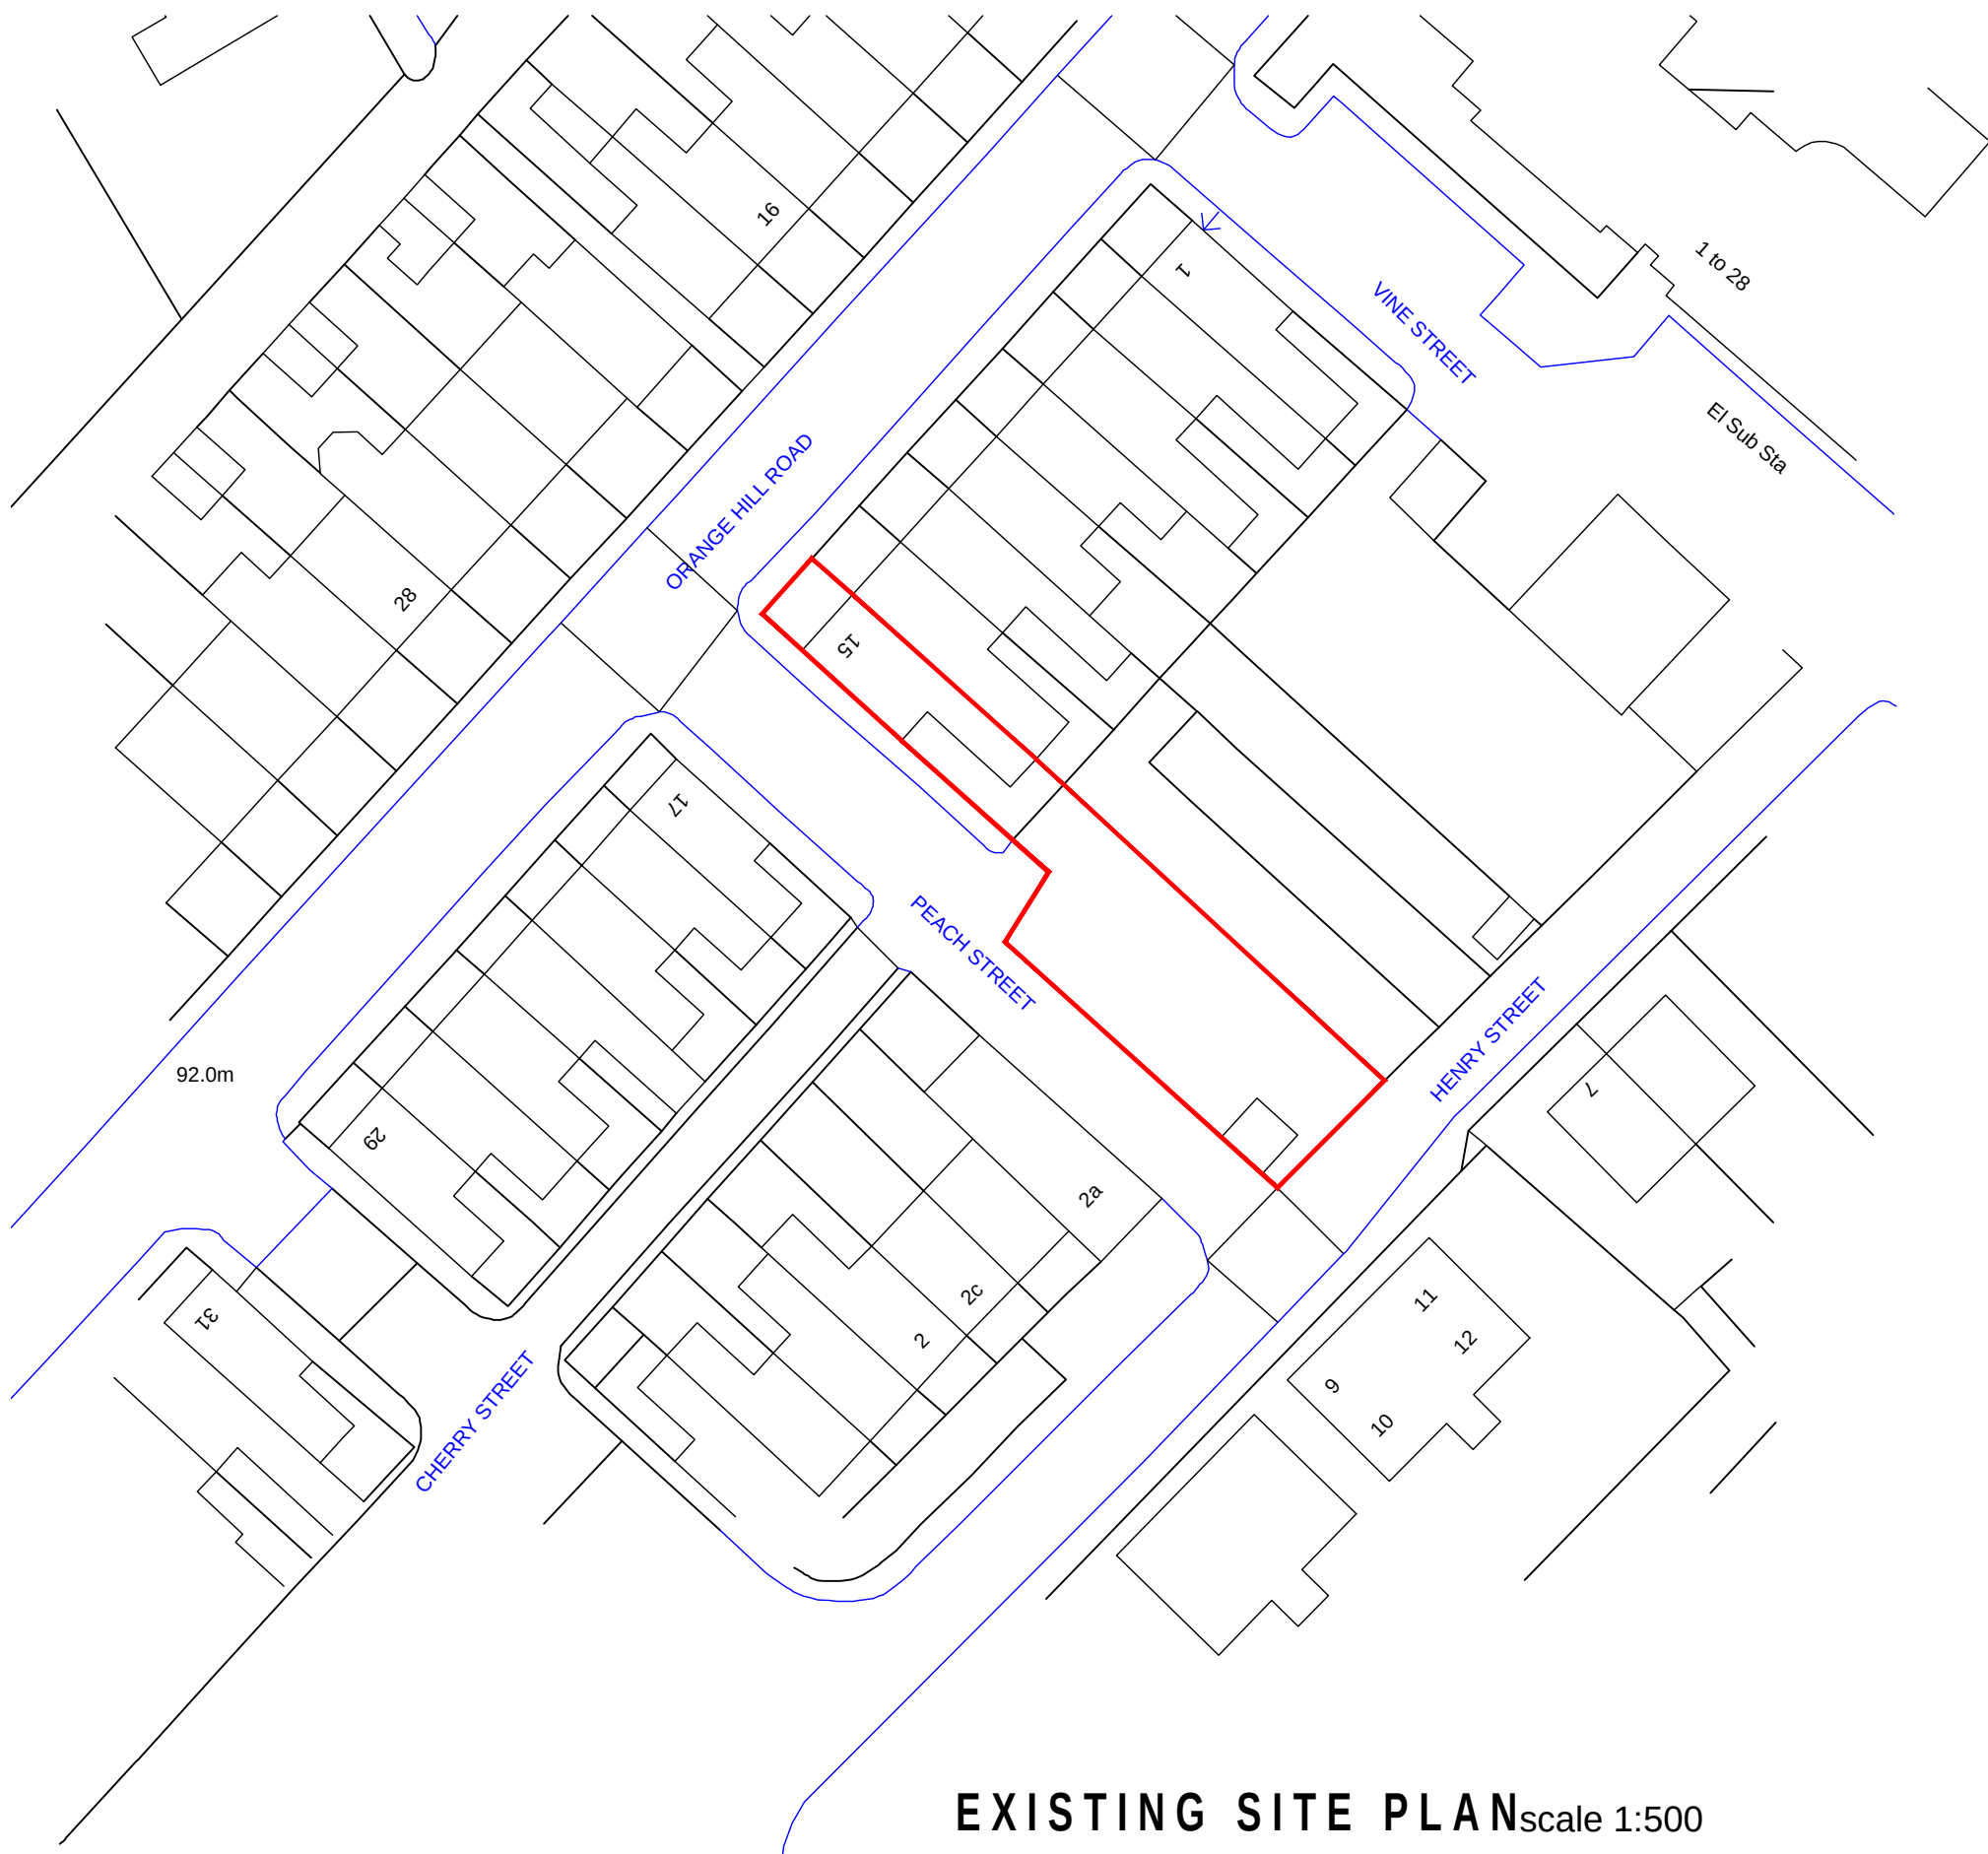

EXISTING SITE PLANscale 1:500

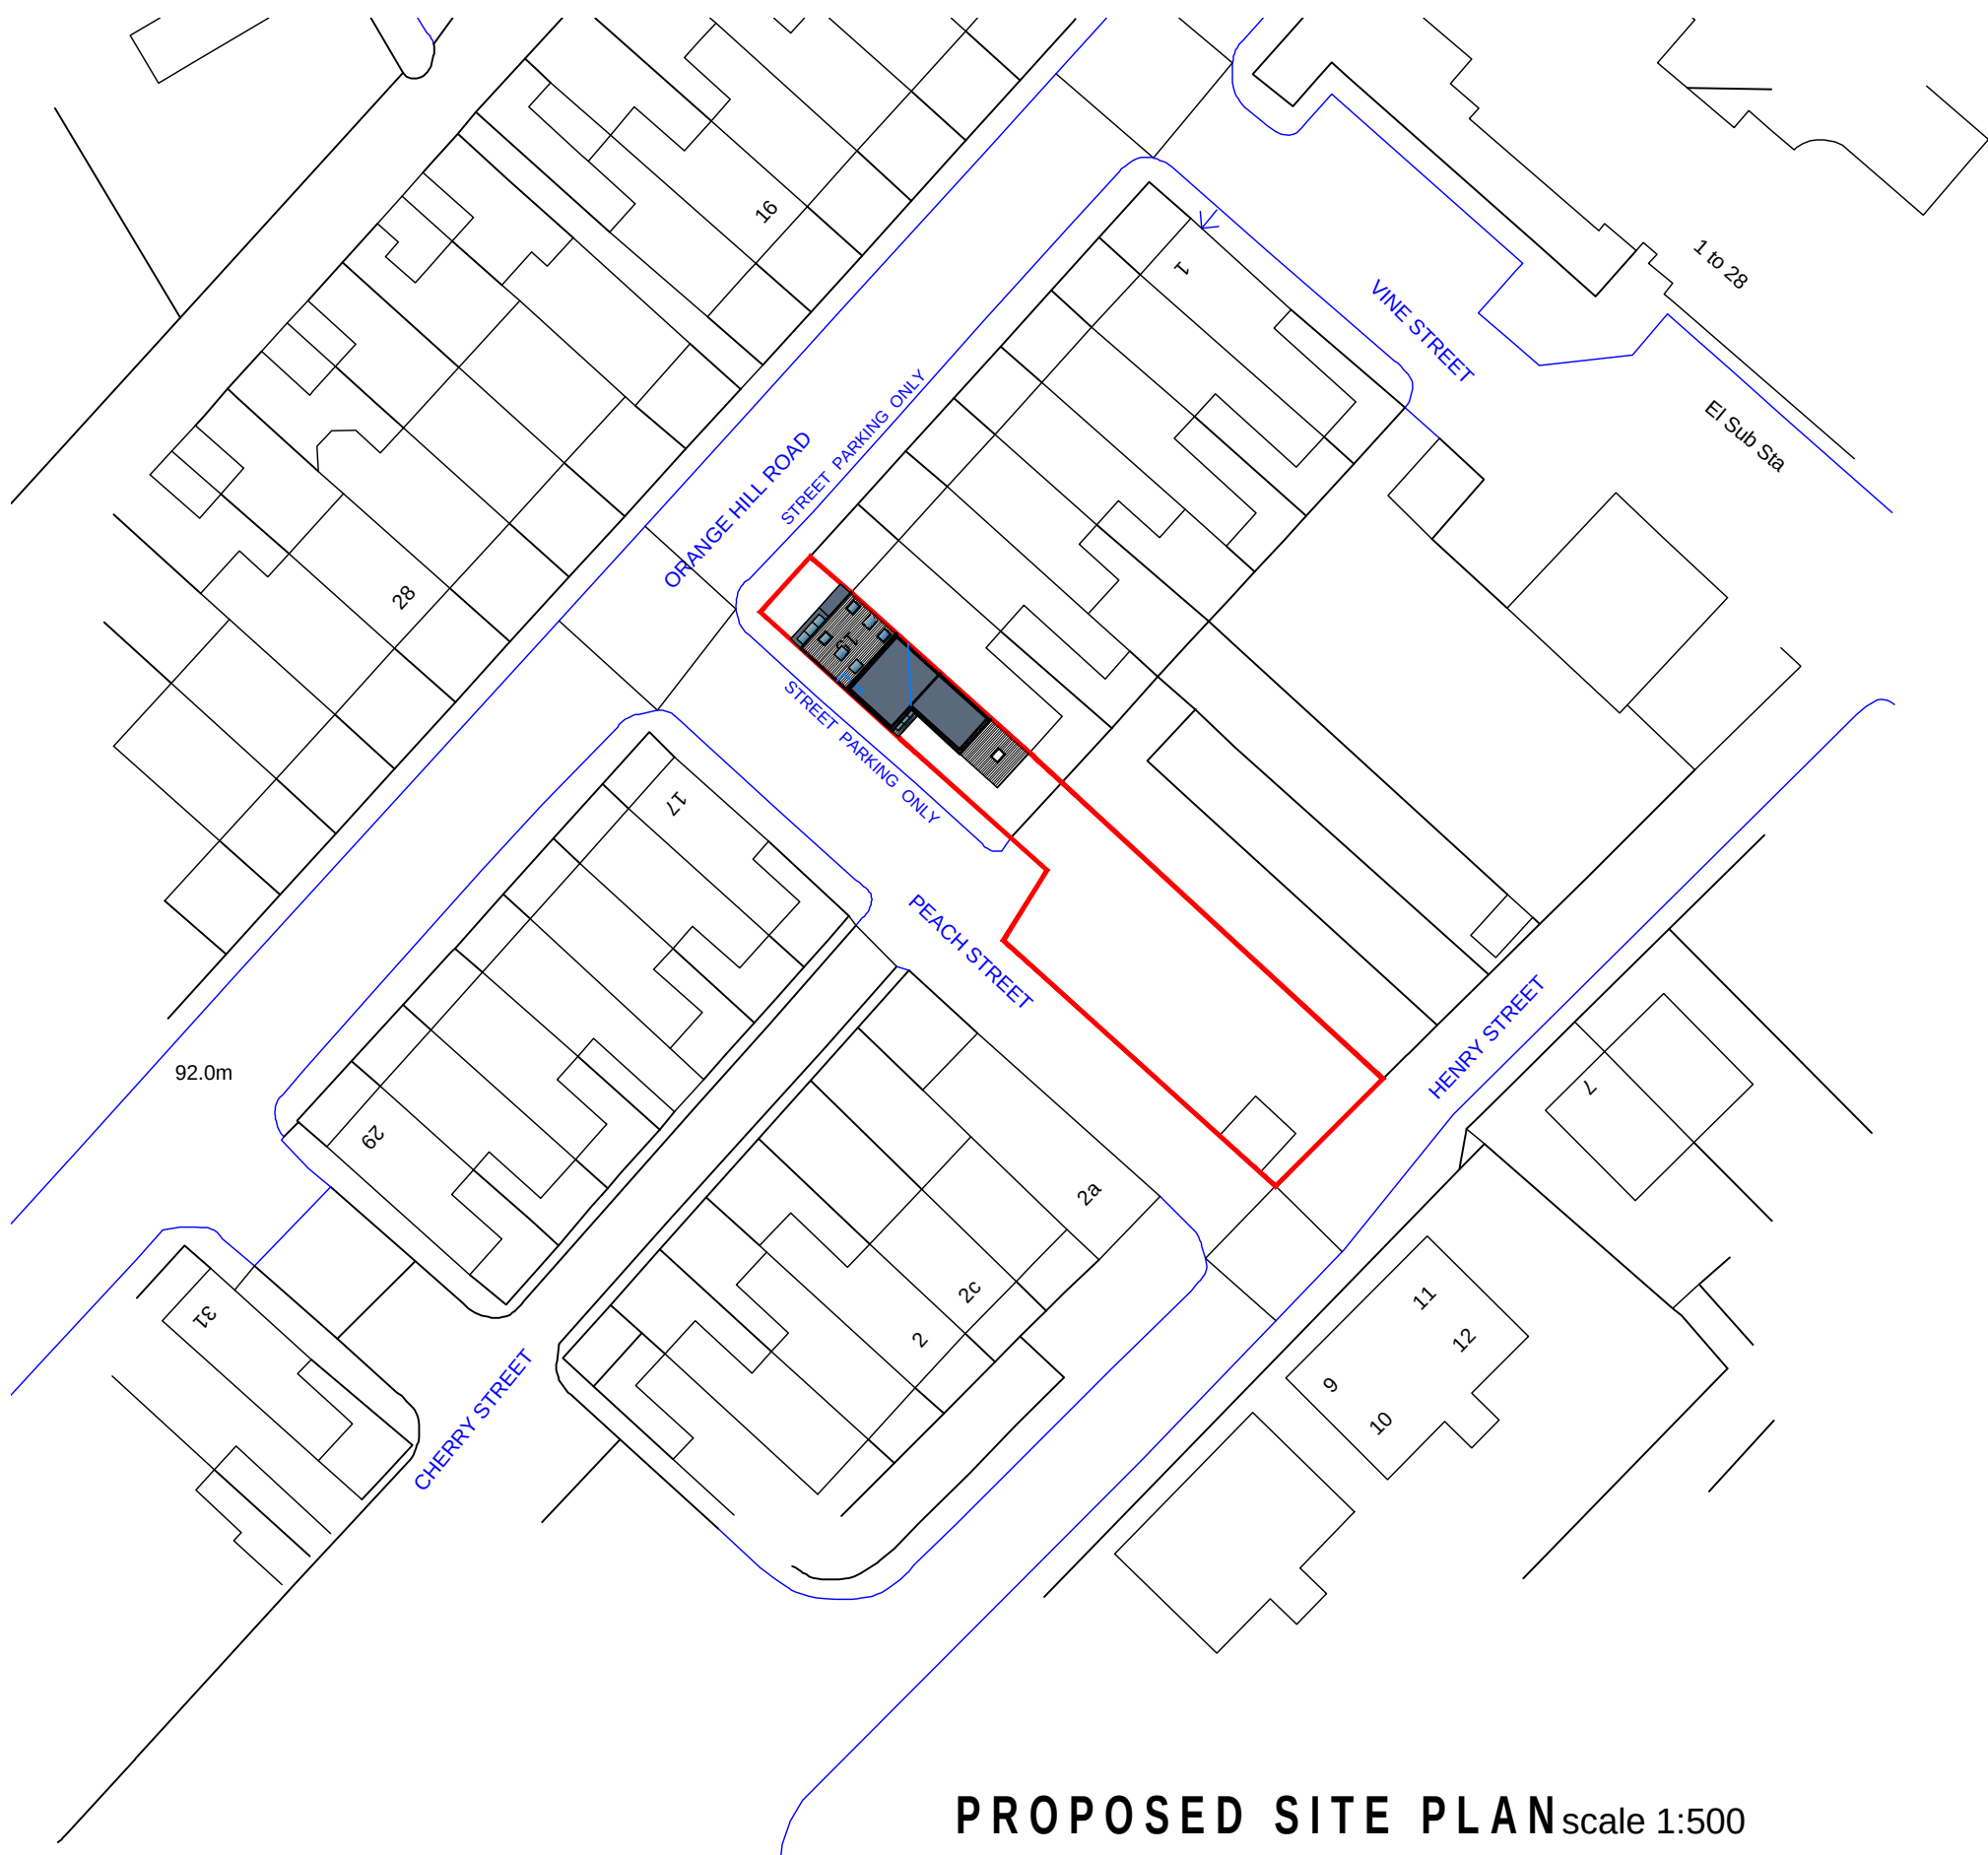

PROPOSED SITE PLANscale 1:500

TDM

ARCHITECTURAL LTD

Mob : 07805560652
e-mail: tdmdesign@live.co.uk

Client: MR MARCUS JOSEPH

Address: 15 ORANG HILL ROAD,
PRESTWICH, MANCHESTER

Project: REAR DORMER LOFT CONVERSION AND
INTERNAL WORKS

Dwg Title: **PLANNING** PROPOSED &
EXISTING SITE PLANS

Date: AUGUST 2021Scale: 1 : 500

Job No: 05.21.497Dwg No: PL05

Drawn:Checked: