


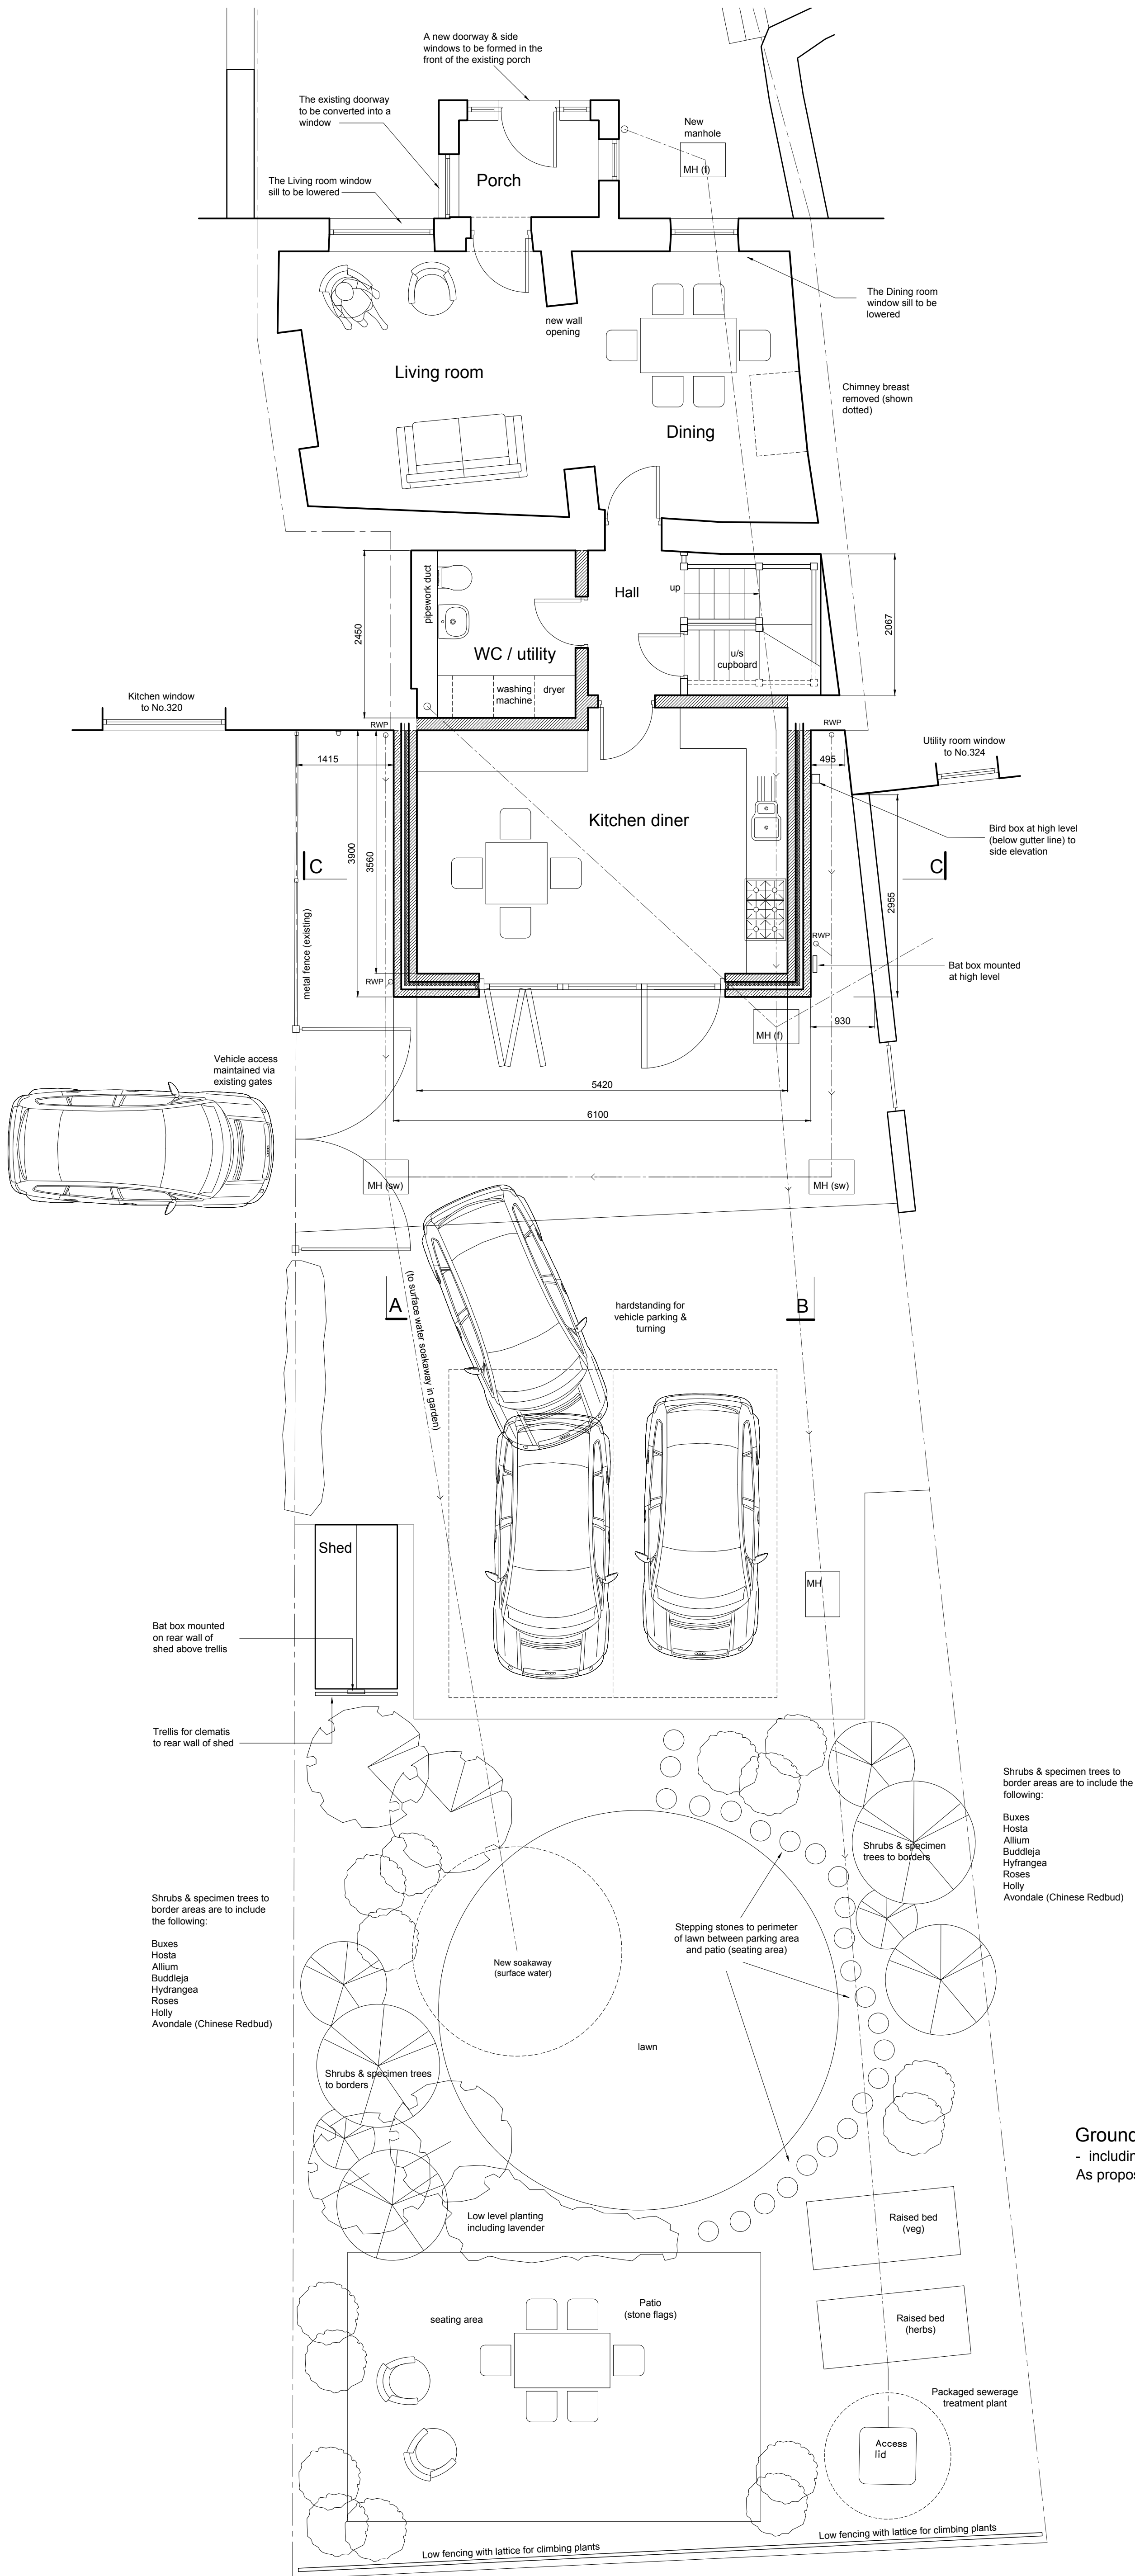

Ground floor & rear garden landscape plan
- including drainage layout
As proposed Scale 1:50

Alison Grant Architects Ltd owns the copyright to this drawing which much not be reproduced in whole or in part without prior written permission. All dimensions to be checked on site prior to construction.

Purpose of issue	Rev	Date
Approval of Conditions application	-	27 Feb 2022
Approval of Conditions application (amended)	A	10 April 2022

Alison Grant architect

01422 847927
www.alisongrantarchitect.co.uk

Client: J & H Turner

Property: 322 Turton Road, Tottington BL8 3QG

Project: Extension & alterations

Title: Landscape & drainage plan

Drawing:	Revision:	Scale:	Date:
214 01 14	A	1:50 @A1	April 2022