




① Proposed Elevation - North
1:100

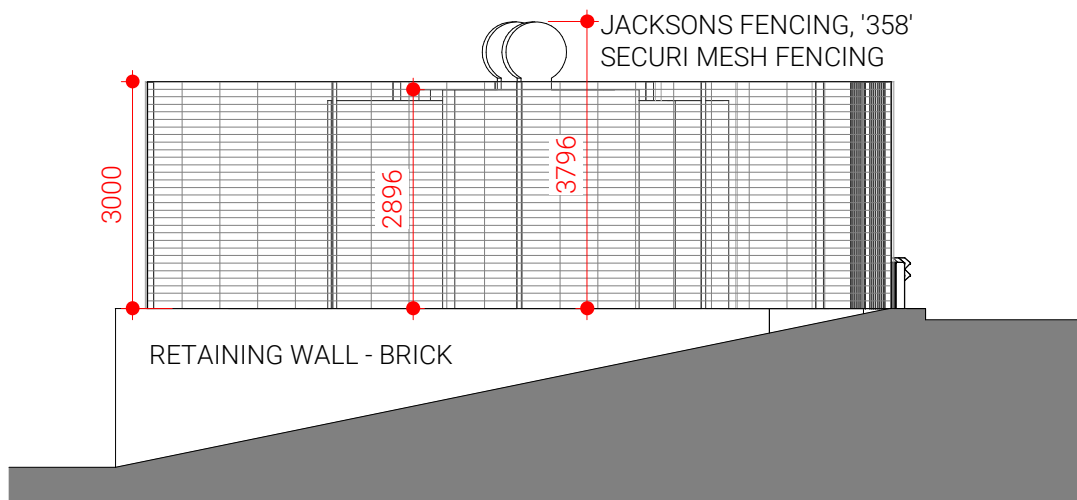


② Proposed Elevation - East
1:100

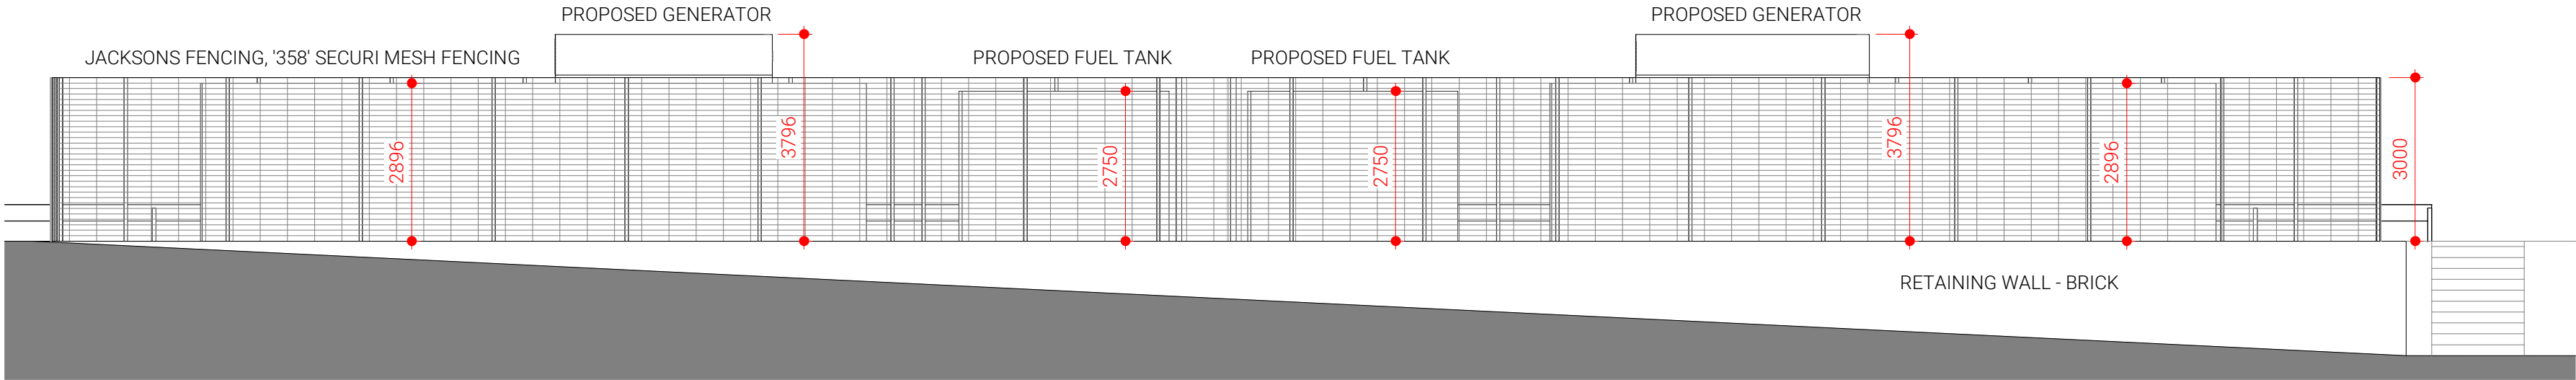

③ Proposed Elevation - South
1:100

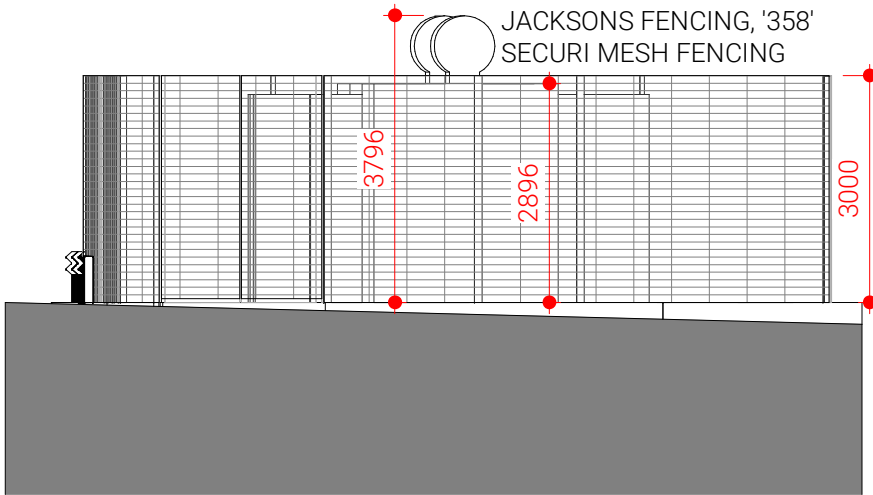

④ Proposed Elevation - West
1:100

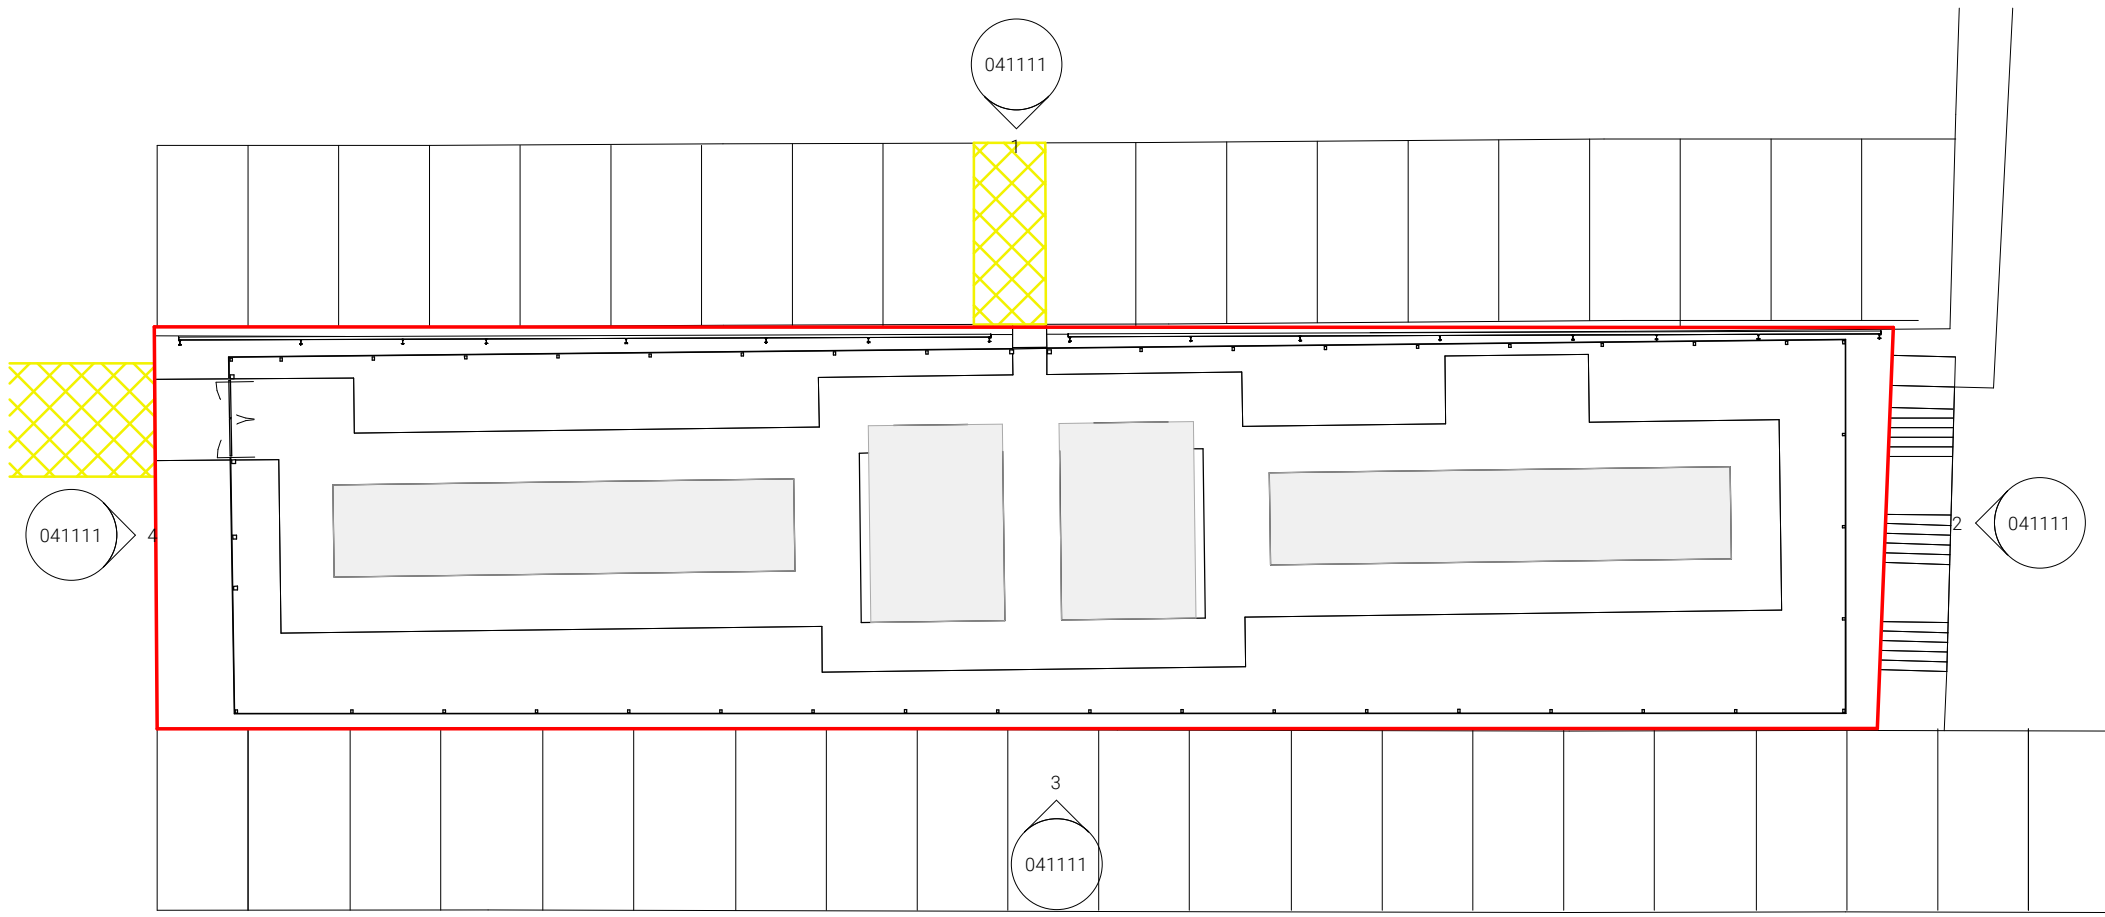

Proposed General Arrangement Plan
1:200



GENERAL NOTES:

DAY Architectural Ltd accepts no responsibility for any costs, losses or claims whatsoever arising from these drawings, specifications and related documents unless there is full compliance with the Client or any unauthorised user of the following:

- 1 All boundaries, dimensions and levels are to be checked on site before construction and any discrepancies reported to the Architect / Designer.
- 2 Partial Service: Any discrepancies with site or other information is to be advised to the Architect / Designer and direction and / or approval is to be sought before the implementation of the detail.
- 3 Block and site plans are reproduced under license from the Ordnance Survey.
- 4 Do not scale this drawing.
- 5 For the purpose of coordination, all relevant parties must check this information prior to implementation and report any discrepancies to the Architect / Designer.

P03 Revised PLANNING Issue
P02 Revised PLANNING Issue
P01 PLANNING Issue

01.02.24
31.01.24
29.01.24

MA
MA
MA

SB
SB
SB

CLIENT
Northern Care Alliance

PROJECT
Substation 1 Upgrade Works, Fairfield General Hospital

DRAWING
Proposed Elevations - Generators

SCALE
As indicated @ A1

PROJECT REFERENCE
159524

DAY REFERENCE
1595-24

DRAWN BY
MA

FIRST ISSUED
01/15/24

ORIGIN
DAY

VOLUME
V1

LEVEL
ZZ

TYPE
DR

ROLE
A

NUMBER
041111

REVISION
P03

SUITABILITY
S3

DRAWING STATUS
PLANNING

DAY

DAY Architectural Ltd.
Studio 1, Lancaster Buildings
77 Deansgate, Manchester, M3
2BW
T: 0161 834 9703
W: www.day-architectural.com