



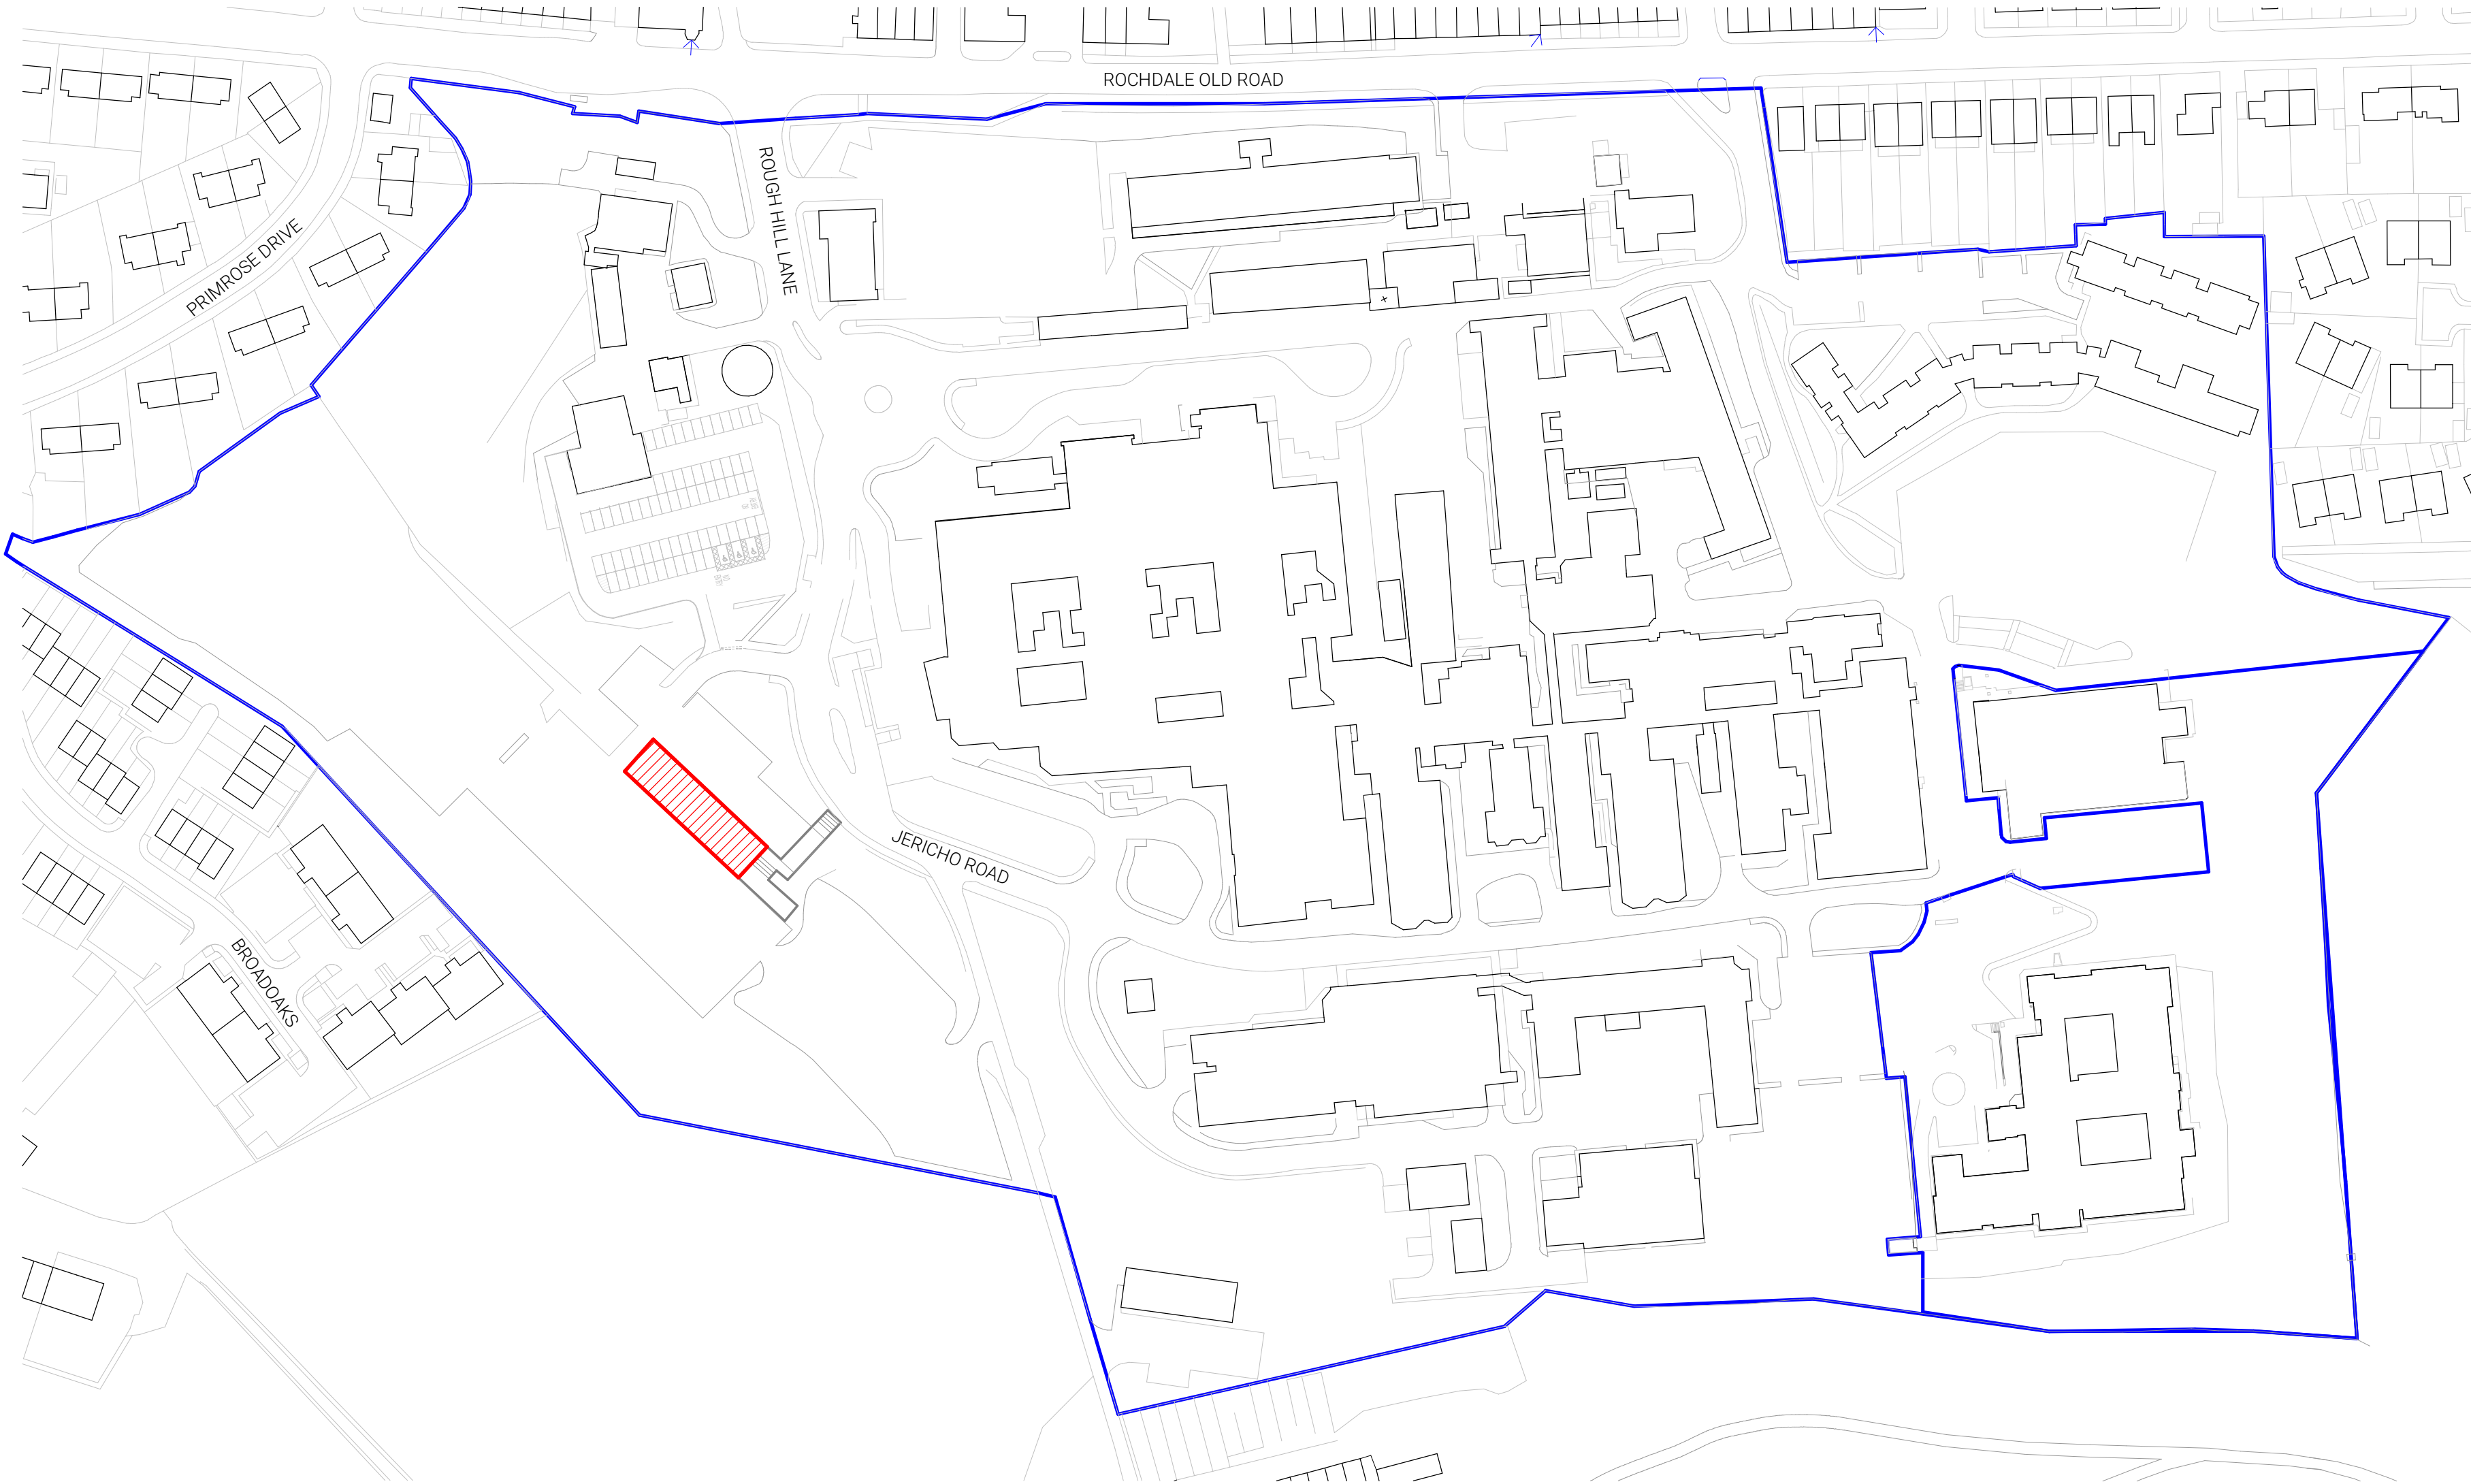

Existing Plan
1 : 1250

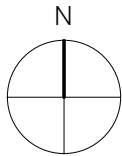

SCOPE OF WORKS KEY

- Scope of Works (486m²)
- Site Boundary

GENERAL NOTES:

- DAY Architectural Ltd accepts no responsibility for any costs, losses or claims whatsoever arising from these drawings, specifications and related documents unless there is full compliance with the Client or any unauthorised user of the following:
- All boundaries, dimensions and levels are to be checked on site before construction and any discrepancies reported to the Architect / Designer.
 - Partial Service: Any discrepancies with site or other information is to be advised to the Architect / Designer and direction and / or approval is to be sought before the implementation of the detail.
 - Block and site plans are reproduced under license from the Ordnance Survey.
 - Do not scale this drawing.
 - For the purpose of coordination, all relevant parties must check this information prior to implementation and report any discrepancies to the Architect / Designer.

P02	Revised PLANNING Issue	01.02.24	MA	SB	
P01	PLANNING Issue	29.01.24	MA	SB	
REV	DESCRIPTION	DATE	REV BY	CHK BY	

CLIENT
Northern Care Alliance

PROJECT
Substation 1 Upgrade Works, Fairfield General Hospital

DRAWING

Location Plan

SCALE

As indicated @ A2

PROJECT REFERENCE		DAY REFERENCE		DRAWN BY		FIRST ISSUED	
159524		1595-24		MA		DD.MM.YY	
ORIGIN	VOLUME	LEVEL	TYPE	ROLE	NUMBER	REVISION	
DAY	V1	00	DR	A	040099	P02	
SUITABILITY				DRAWING STATUS			
S3				PLANNING			



DAY Architectural Ltd.
Studio 1, Lancaster Buildings
77 Deansgate, Manchester, M3
2BW
T: 0161 834 9703
W: www.day-architectural.com