



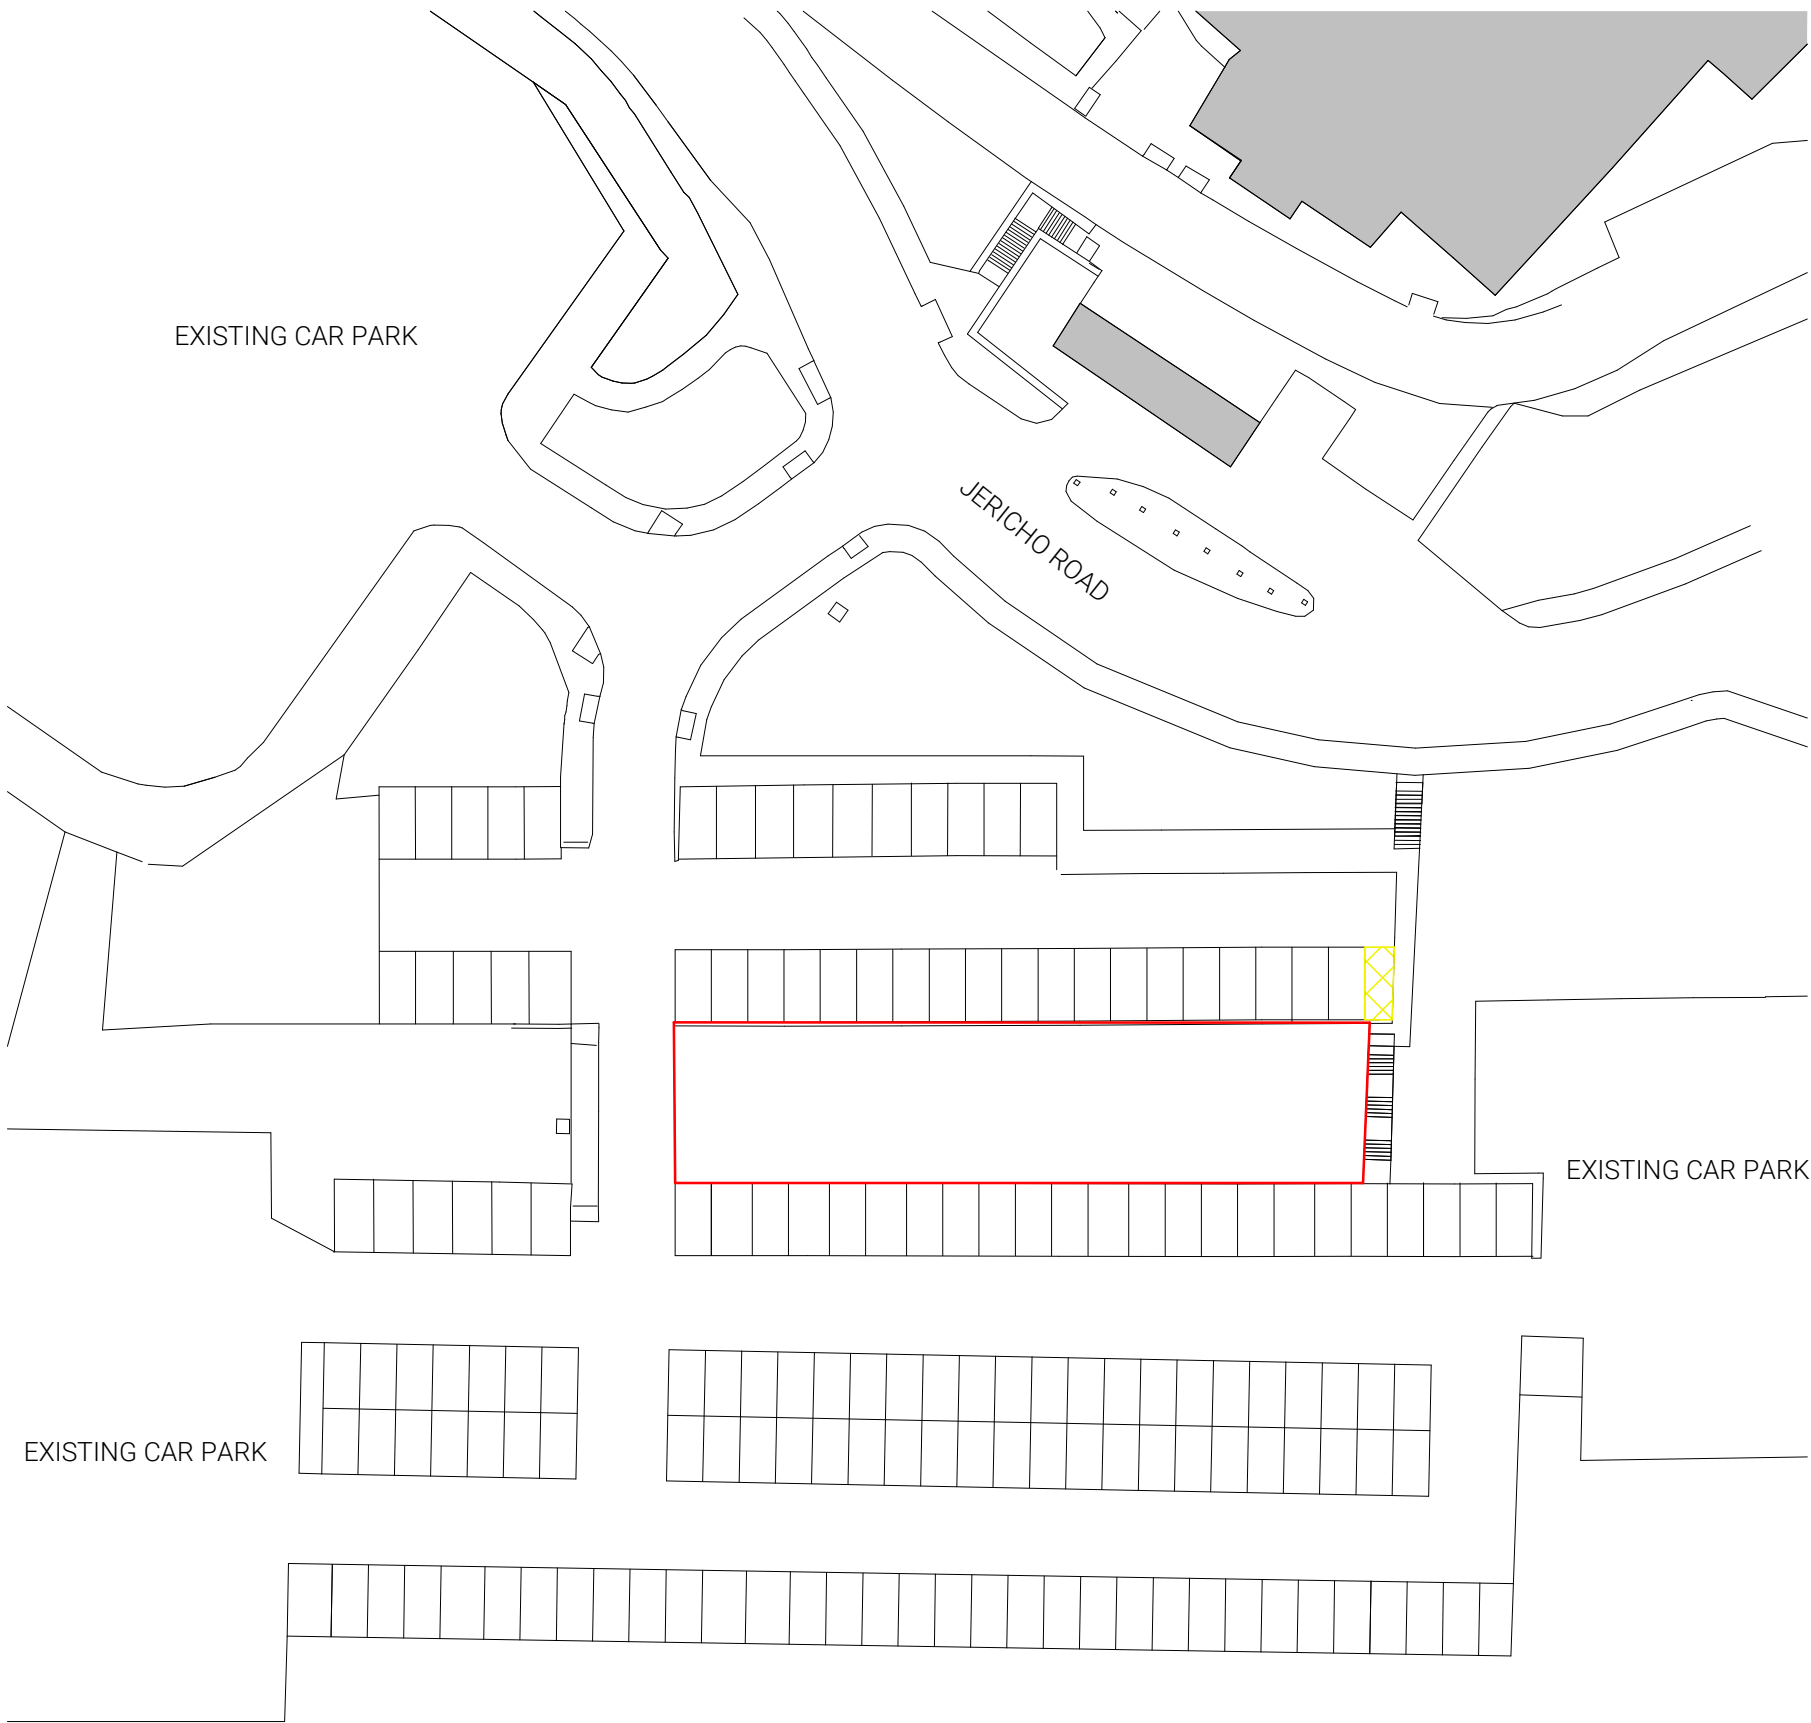

Proposed General Arrangement Plan
1 : 500

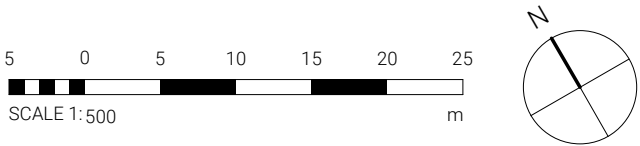

- GENERAL NOTES:**
- DAY Architectural Ltd accepts no responsibility for any costs, losses or claims whatsoever arising from these drawings, specifications and related documents unless there is full compliance with the Client or any unauthorised user of the following:
- 1 All boundaries, dimensions and levels are to be checked on site before construction and any discrepancies reported to the Architect / Designer.
 - 2 Partial Service: Any discrepancies with site or other information is to be advised to the Architect / Designer and direction and / or approval is to be sought before the implementation of the detail.
 - 3 Block and site plans are reproduced under license from the Ordnance Survey.
 - 4 Do not scale this drawing.
 - 5 For the purpose of coordination, all relevant parties must check this information prior to implementation and report any discrepancies to the Architect / Designer.

CLIENT Northern Care Alliance					DRAWING Existing Block Plan							
PROJECT Substation 1 Upgrade Works, Fairfield General Hospital					SCALE 1 : 500 @ A3							
P02 P01 REV	Revised PLANNING Issue PLANNING Issue DESCRIPTION	01.02.24 29.01.24 DATE	MA MA REV BY	SB SB CHK BY	PROJECT REFERENCE 159524		DAY REFERENCE 1595-24		DRAWN BY MA		FIRST ISSUED DD.MM.YY	
					ORIGINATOR DAY	VOLUME V1	LEVEL 00	TYPE DR	ROLE A	NUMBER 040100	REVISION P02	
					SUITABILITY S3				DRAWING STATUS PLANNING			
Information contained on this drawing is the sole copyright of DAY Architectural Ltd. and is not to be reproduced without their permission.												

DAY

DAY Architectural Ltd.
Studio 1, Lancaster Buildings
77 Deansgate, Manchester, M3 2BW
T: 0161 834 9703
W: www.day-architectural.com