


NO PARKING HATCH -
ROAD MARKING

NO PARKING HATCH -
ROAD MARKING

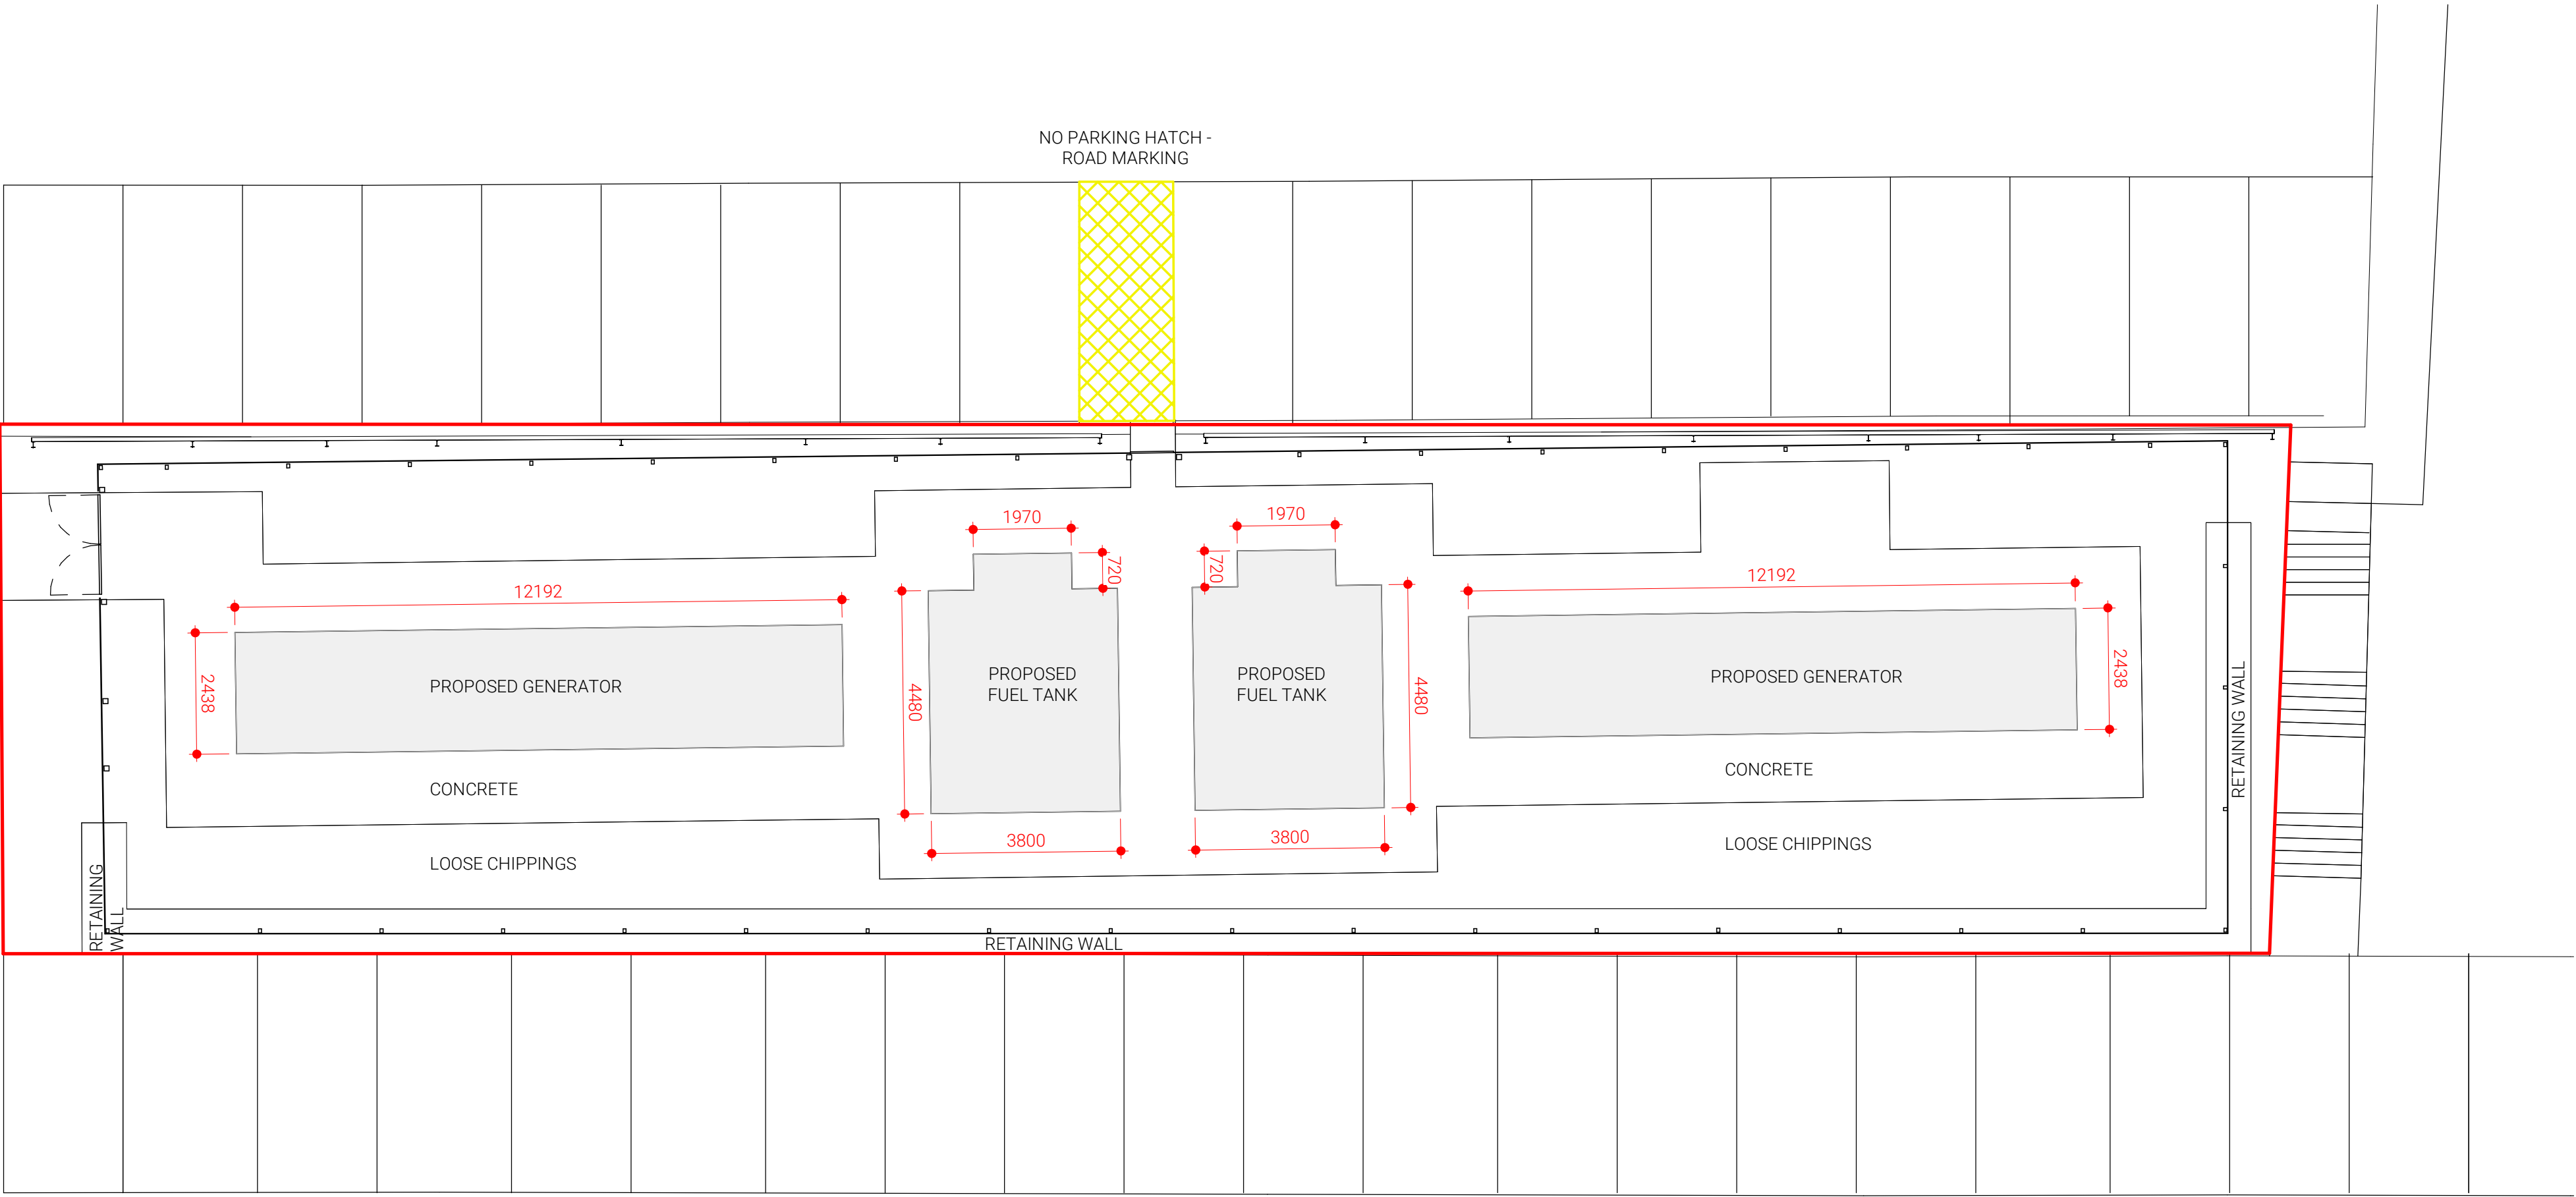

Proposed General Arrangement Plan
1 : 100



GENERAL NOTES:

- DAY Architectural Ltd accepts no responsibility for any costs, losses or claims whatsoever arising from these drawings, specifications and related documents unless there is full compliance with the Client or any unauthorised user of the following:
- 1 All boundaries, dimensions and levels are to be checked on site before construction and any discrepancies reported to the Architect / Designer.
 - 2 Partial Service: Any discrepancies with site or other information is to be advised to the Architect / Designer and direction and / or approval is to be sought before the implementation of the detail.
 - 3 Block and site plans are reproduced under license from the Ordnance Survey.
 - 4 Do not scale this drawing.
 - 5 For the purpose of coordination, all relevant parties must check this information prior to implementation and report any discrepancies to the Architect / Designer.

P03	Revised PLANNING Issue	01.02.24	MA	SB
P02	Revised PLANNING Issue	31.01.24	MA	SB
P01	PLANNING Issue	29.01.24	MA	SB
REV	DESCRIPTION	DATE	REV BY	CHK BY

CLIENT
Northern Care Alliance

PROJECT
Substation 1 Upgrade Works, Fairfield General Hospital

DRAWING Proposed Plan - Generators						
SCALE 1 : 100 @ A2						
PROJECT REFERENCE 159524	DAY REFERENCE 1595-24	DRAWN BY Author	FIRST ISSUED DD.MM.YY			
ORIGIN DAY	VOLUME V1	LEVEL 00	TYPE DR	ROLE A	NUMBER 040111	REVISION P03
SUITABILITY S3			DRAWING STATUS PLANNING			

DAY

DAY Architectural Ltd.
Studio 1, Lancaster Buildings
77 Deansgate, Manchester, M3
2BW
T: 0161 834 9703
W: www.day-architectural.com