



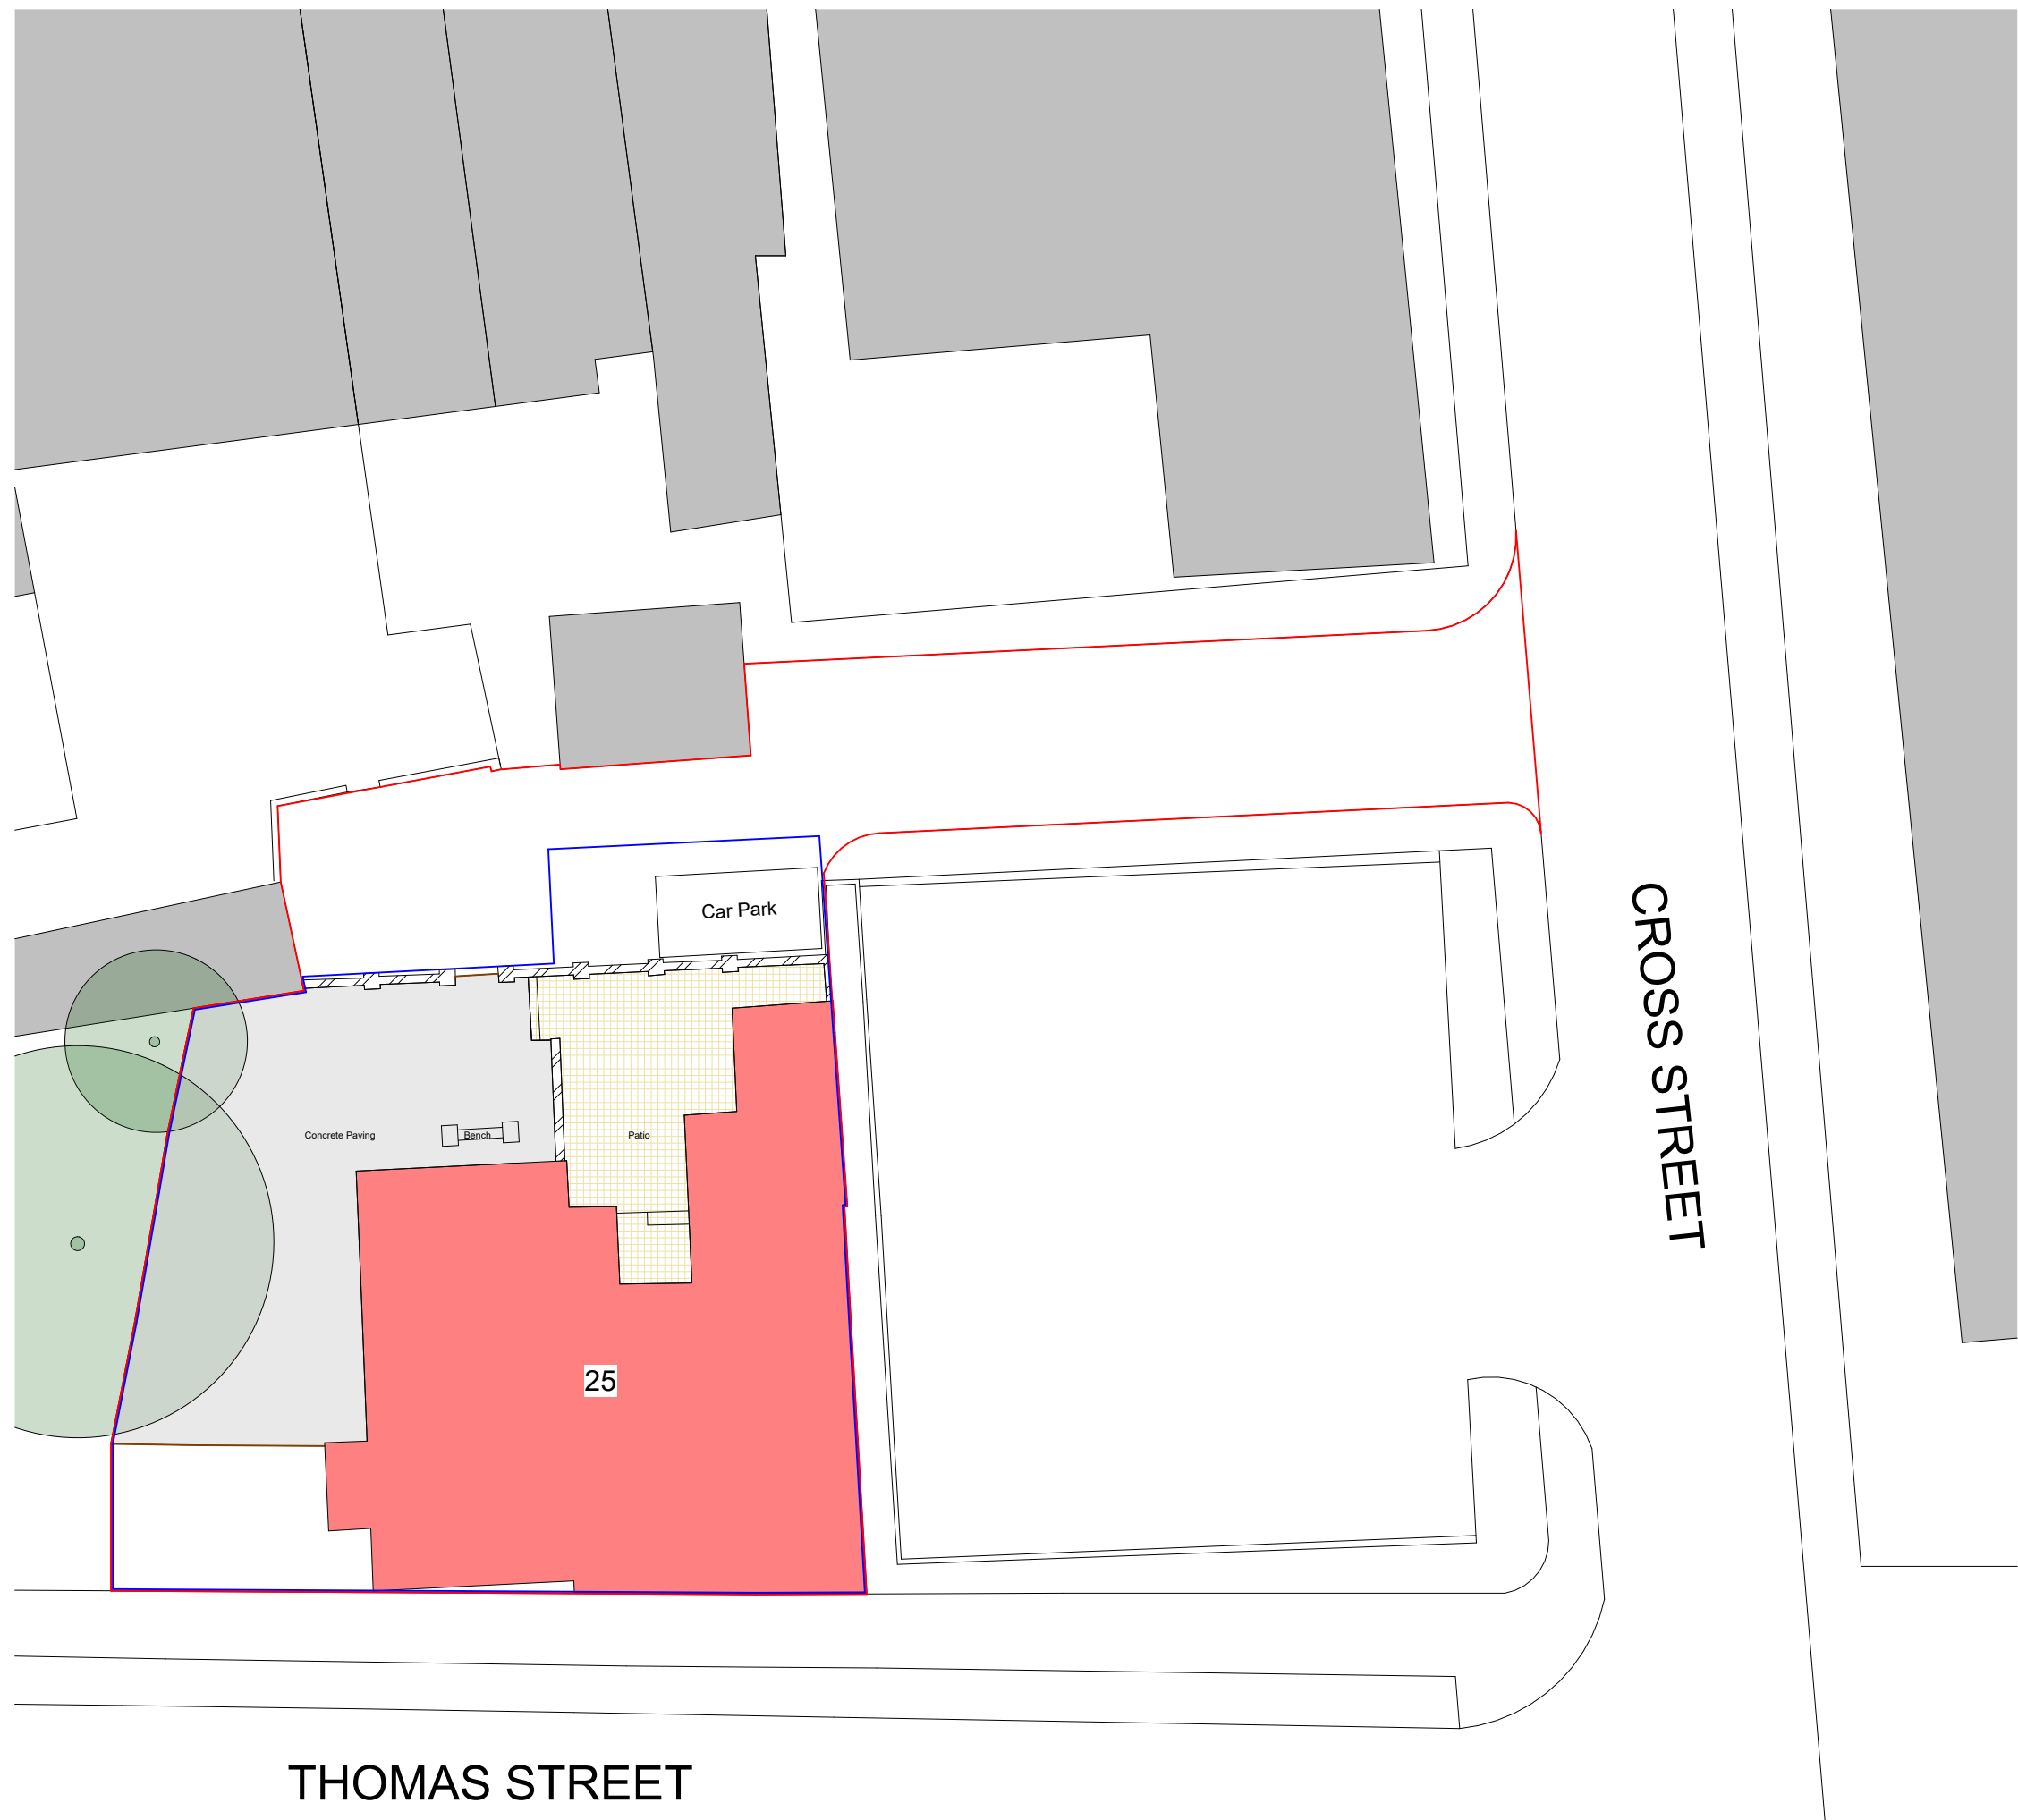

1 Site - Existing
1 : 200

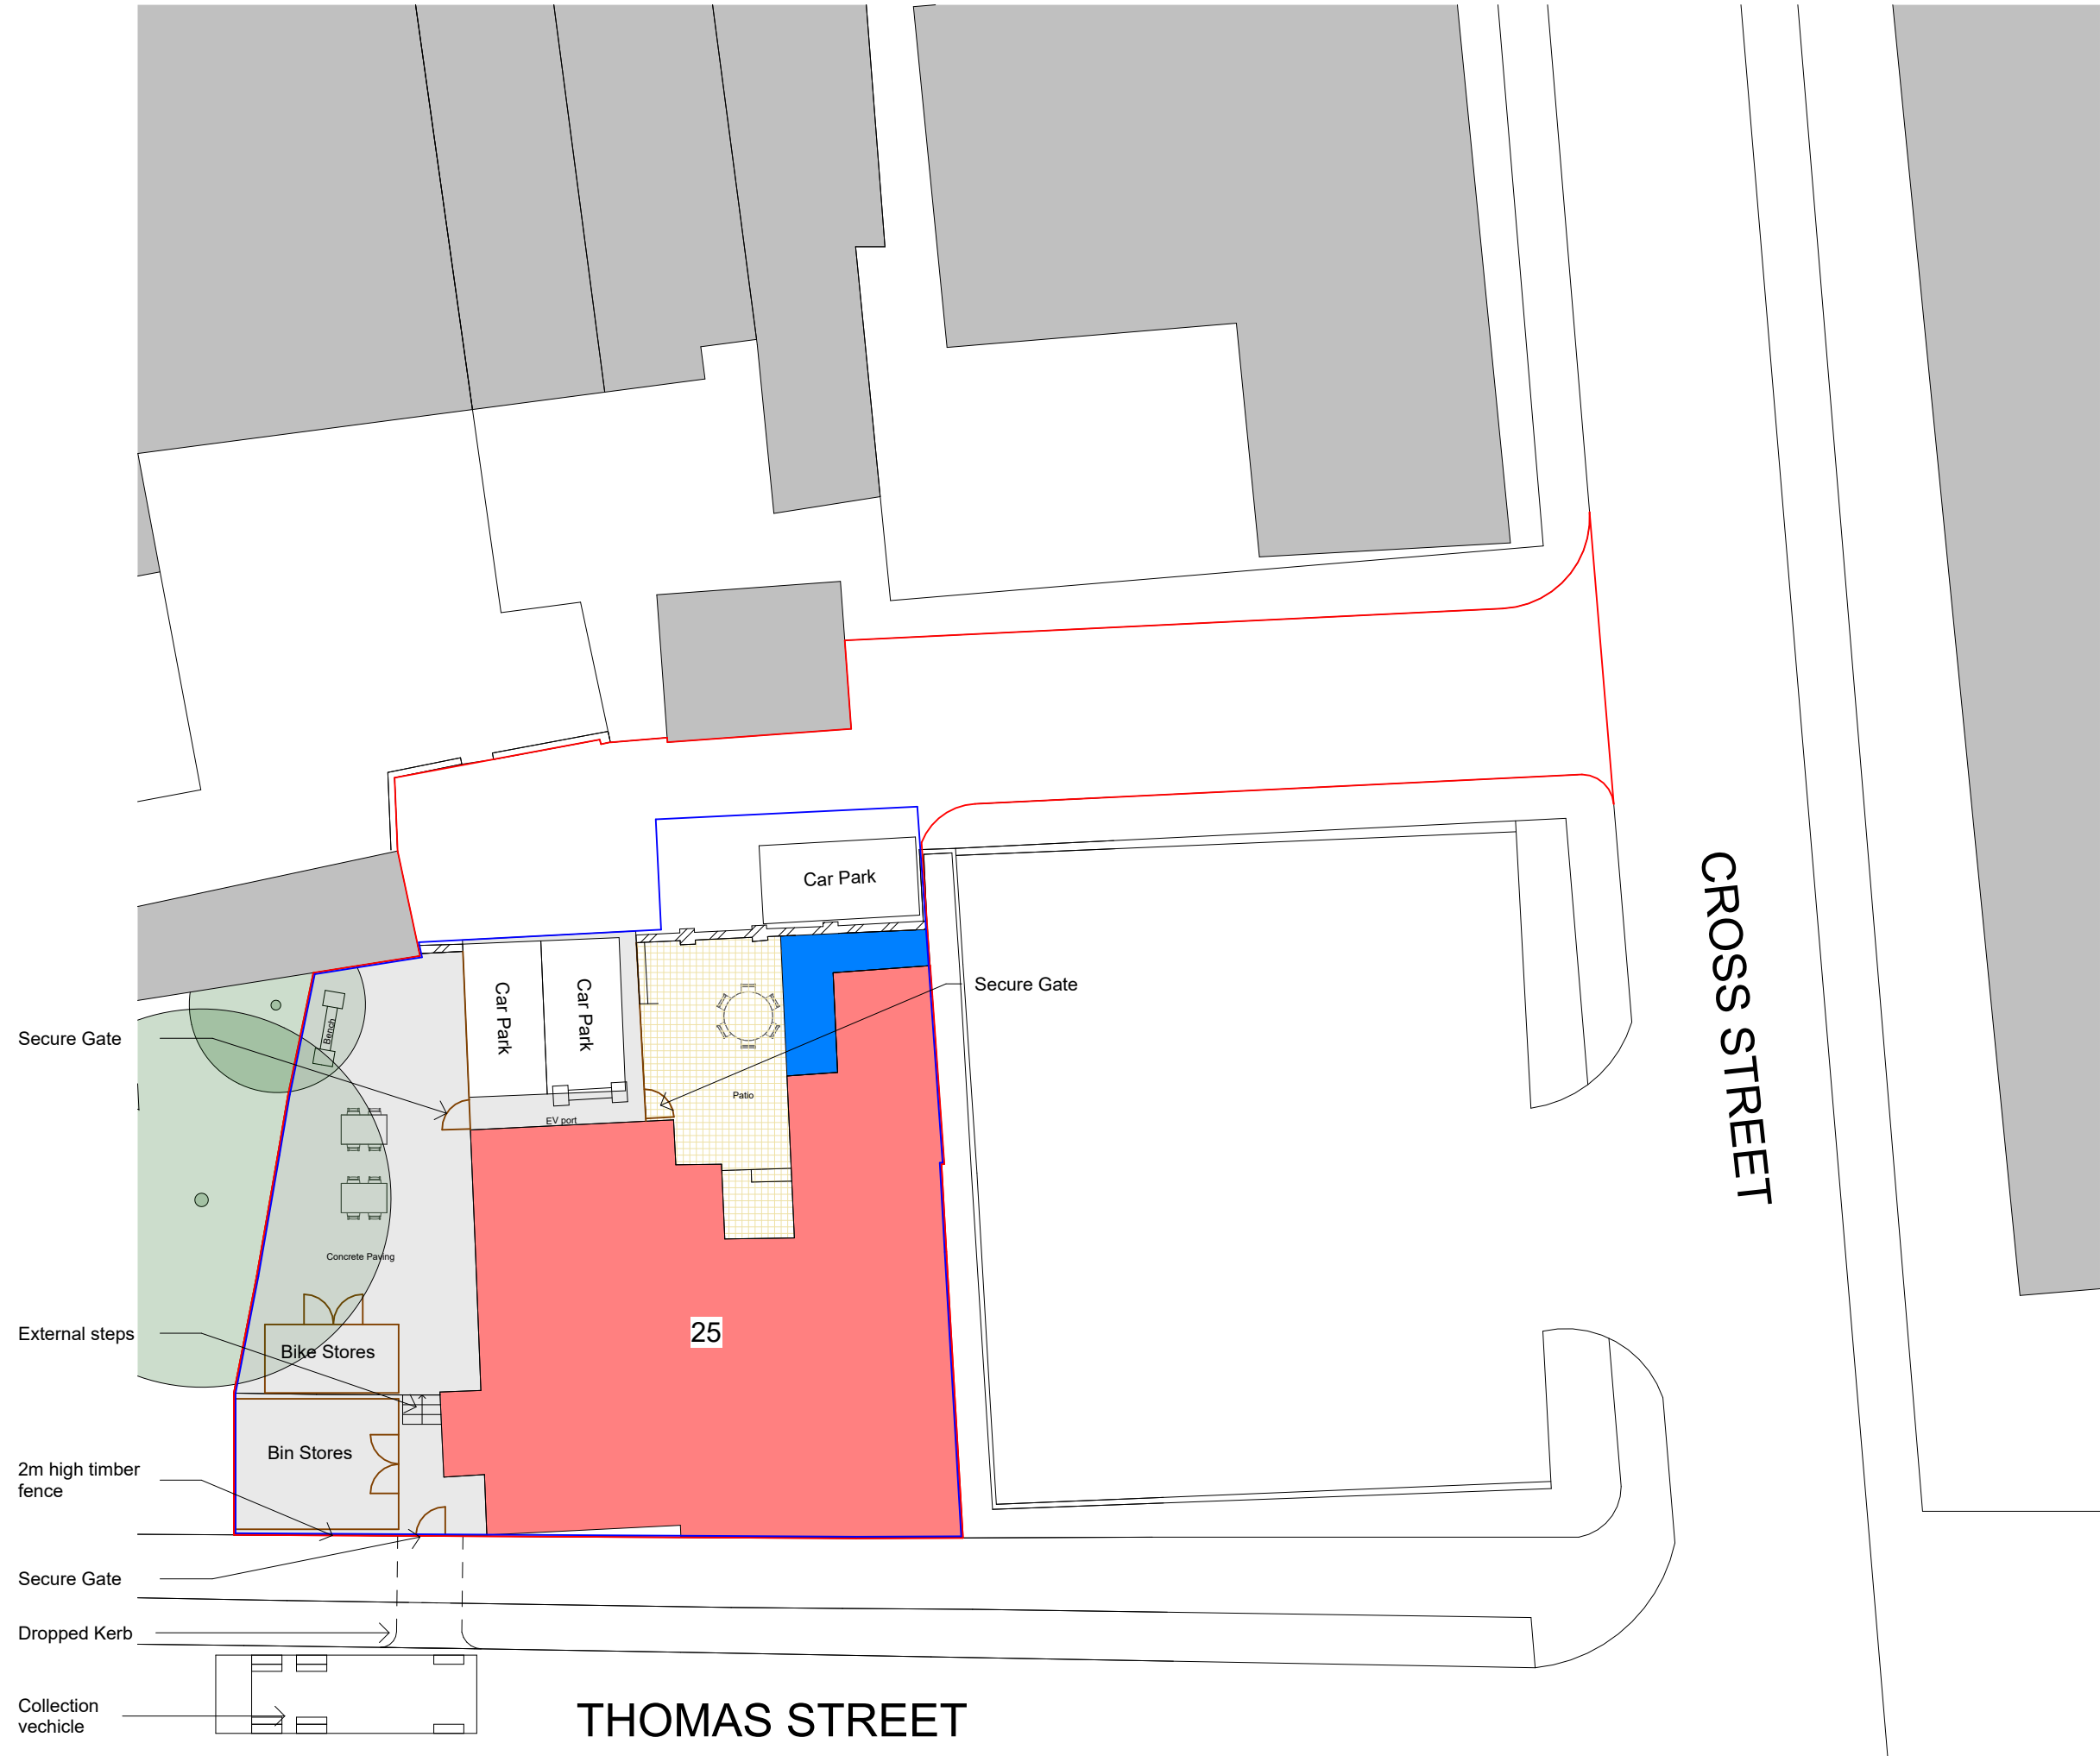

2 Site - Proposed
1 : 200

Bike Store
20 Space Amazon Eco Two Tier Cycle Shelter

Refer to documents attached for proposed bike store information:
- 20-Space-Amazon-Eco-Two-Tier-Shelter
- TBSC_20_Space_Amazon_Eco_TT_Shelter_GA_MS_00

Legend - Boundaries

- Site Boundary —
- Site Ownership —

- Site Key
- Paving Stones
 - Driveway
 - Timber Fencing
 - Brickwork
 - Trees
 - Existing Building
 - Proposed Building

5	Revised - Site Plan	13/11/2025	JB
4	Planning - Revised	01/10/2025	JB
3	Planning - Revised	29/09/2025	JB
2	Planning - Revised	18/09/2025	JB
1	Planning - Revised Plans	27/08/2025	JB
No.	Description	Date	Initial

PROJECT			Morning Star, 25 Thomas Street, Radcliffe		
TITLE			Site - Existing & Proposed		
STATUS			DESIGN		
DRAWN BY	DATE	SCALE (@ A1)			
JB	27/06/2025	As indicated			
PROJECT NUMBER		DRAWING NUMBER		REV	
GSS24124.2		502		5	
					
S T U D I O S					
www.goldsketch.co.uk		info@goldsketch.co.uk		0161 792 9595	
NOTES					
© COPYRIGHT - ALL RIGHTS RESERVED.					
THIS DRAWING AND ANY PARTS BE REPRODUCED WITHOUT PRIOR WRITTEN CONSENT.					
DRAWING TO BE USED FOR THE STATUS INDICATED ONLY.					
ALL DIMENSIONS AND SETTING OUT SHALL BE CHECKED AND CONFIRMED ON SITE. ANY DISCREPANCIES TO BE REPORTED TO THE ARCHITECT IMMEDIATELY.					
THIS DRAWING IS THE PROPERTY OF GOLD SKETCH AND SHALL REMAIN THE PROPERTY OF GOLD SKETCH. IT IS TO BE USED IN ACCORDANCE WITH CURRENT BUILDING REGULATIONS, RELEVANT CODES OF PRACTICE AND BRITISH STANDARDS. ALL DIMENSIONS ON THIS DRAWING ARE IN MILLIMETRES UNLESS OTHERWISE STATED.					

