


Electronic data! drawings issued as "read only" and should not be interrogated for measurement. All dimensions and levels should be "read only" from those values stated in text, on the drawings

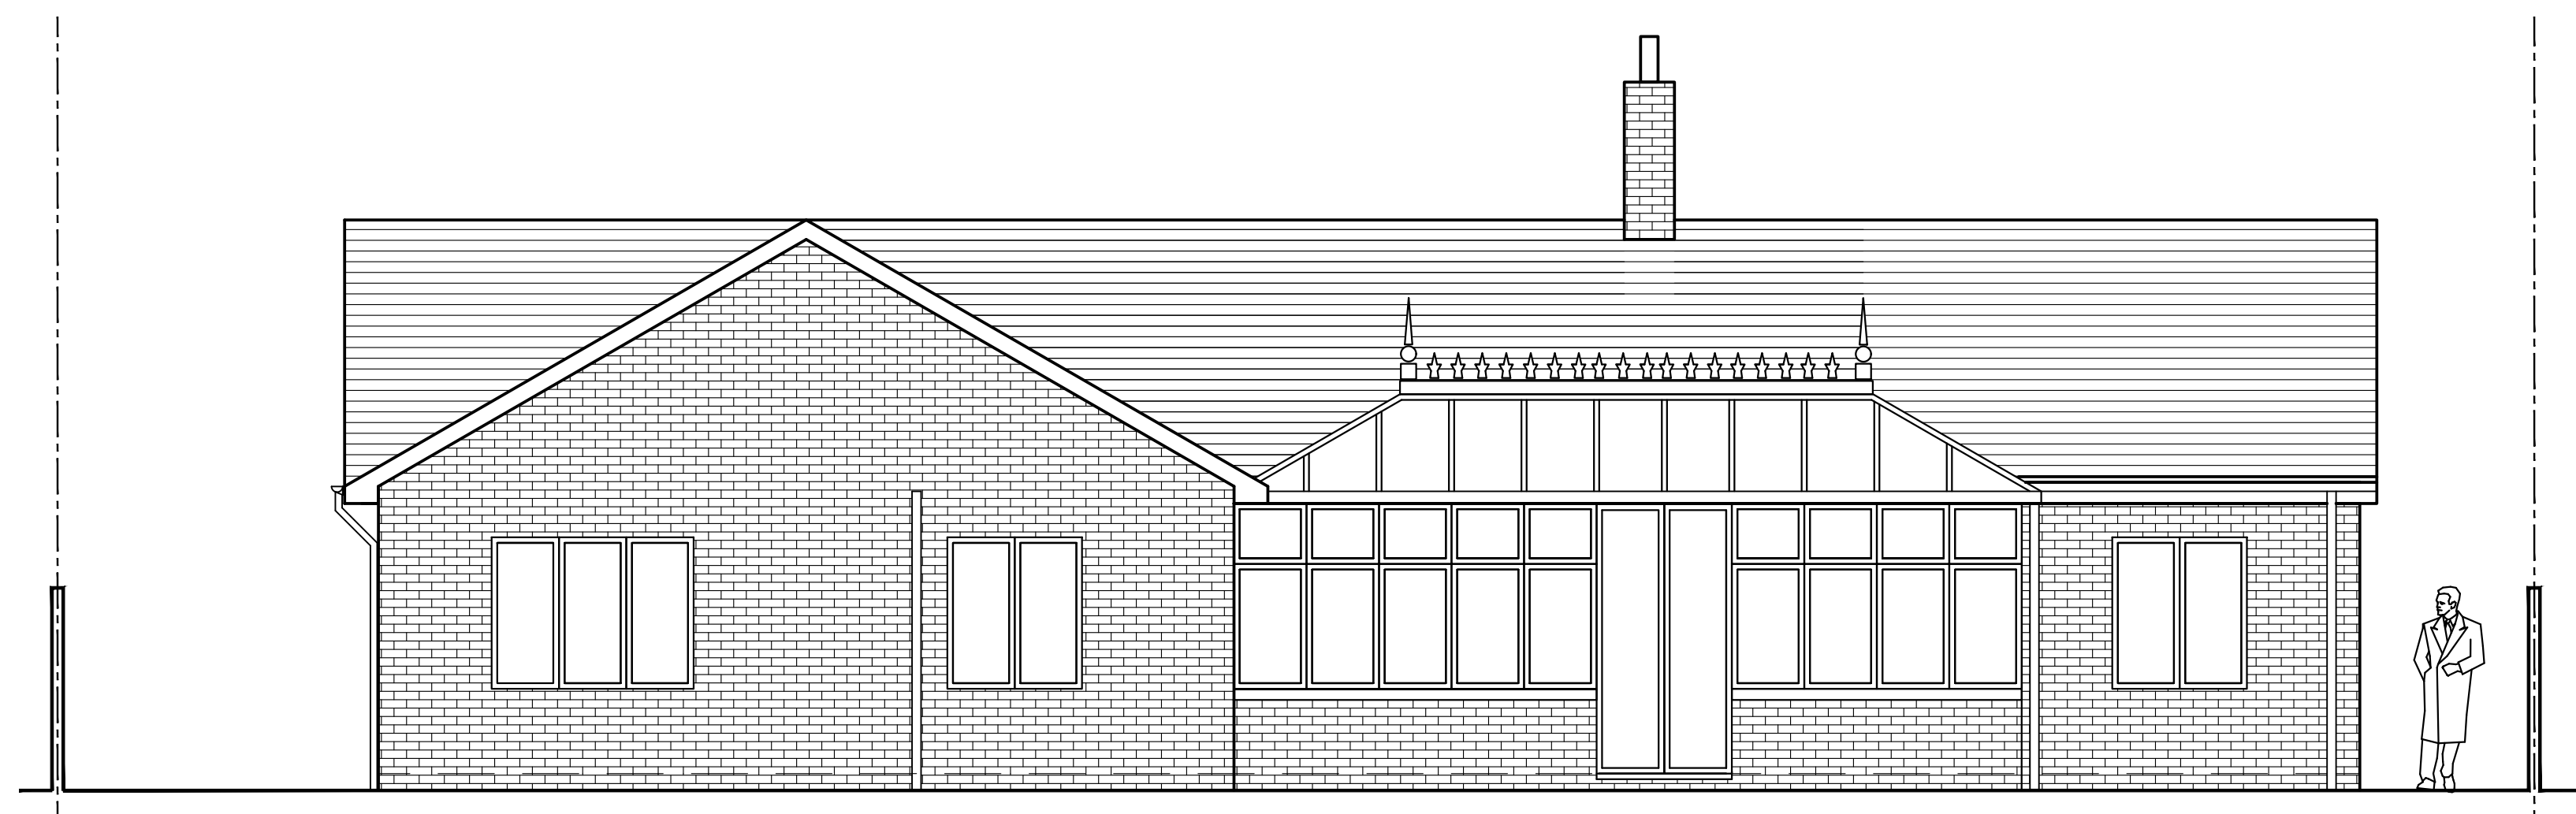


REAR ELEVATION



SIDE ELEVATION 1



SIDE ELEVATION 2

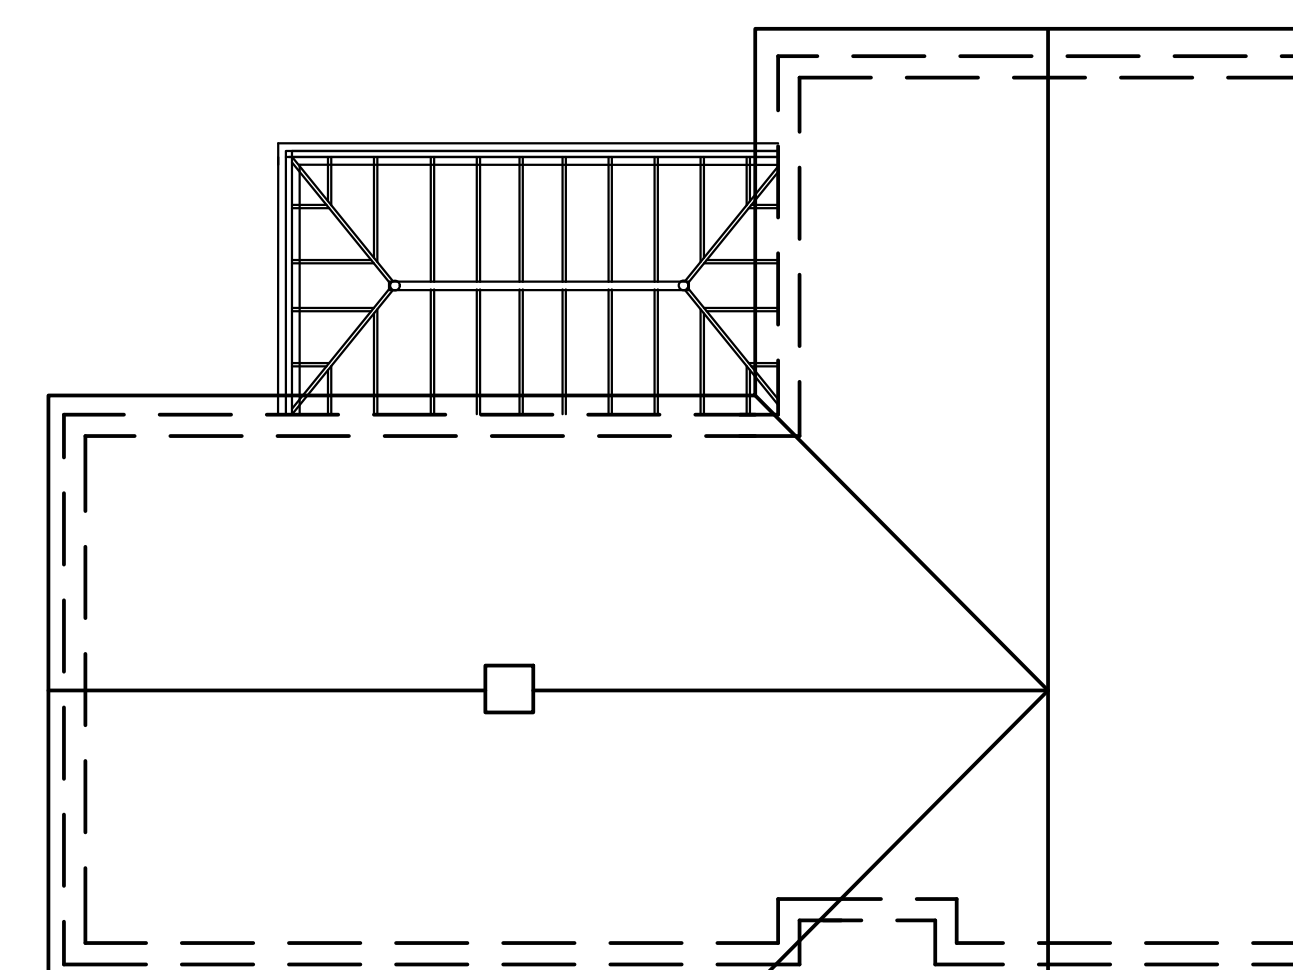

ROOF PLAN

|REV:|DATE: |DETAILS:

BM ARCHITECTURAL DESIGNS,
APARTMENT 8,
224 GREAT CLOWES STREET,
SALFORD M7 2ZS

email- benjamin.maguire10@gmail.com

Project: PROPOSED REAR EXTENSION
AT 6 STANMORE COURT, HAWKSHAW,
BURY, BL8 4JQ

Title: EXISTING LAYOUT- ELEVATIONS

Client: MR JOHN HALL

Scale: 1:50@A1 Date: 04/ 2022 Drawn: BM

Status: PLANNING

Drawing no: BM/0422/STAN/PL2 Rev:

Architectural Design/ Planning/ Construction/ Building Regs