



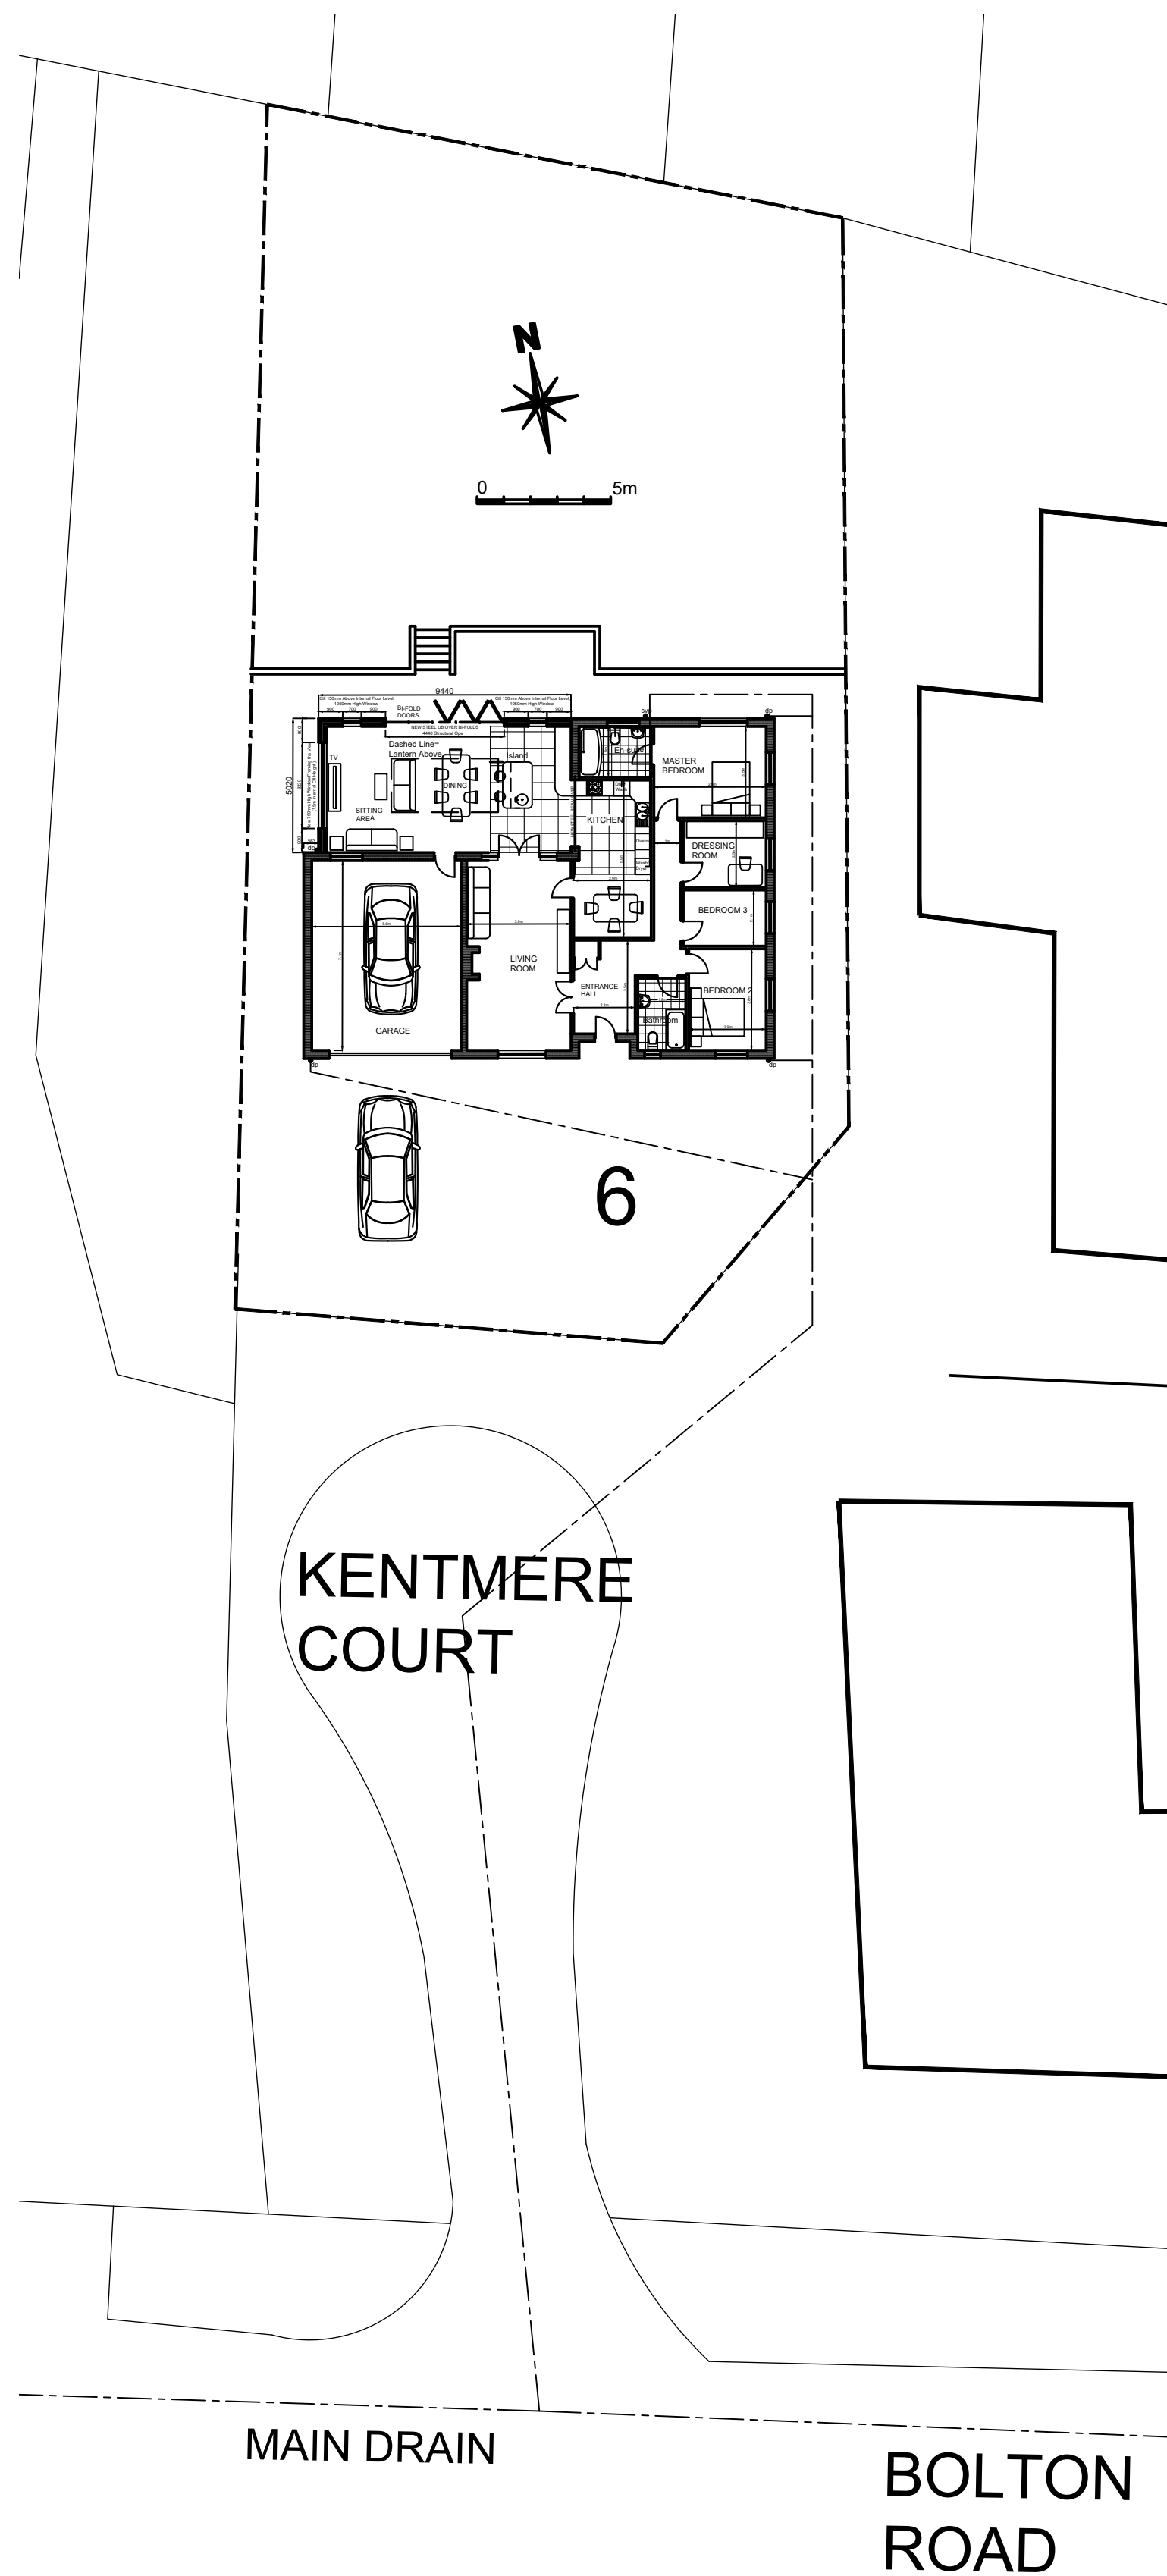

SITE PLAN
Scale 1:200@A1

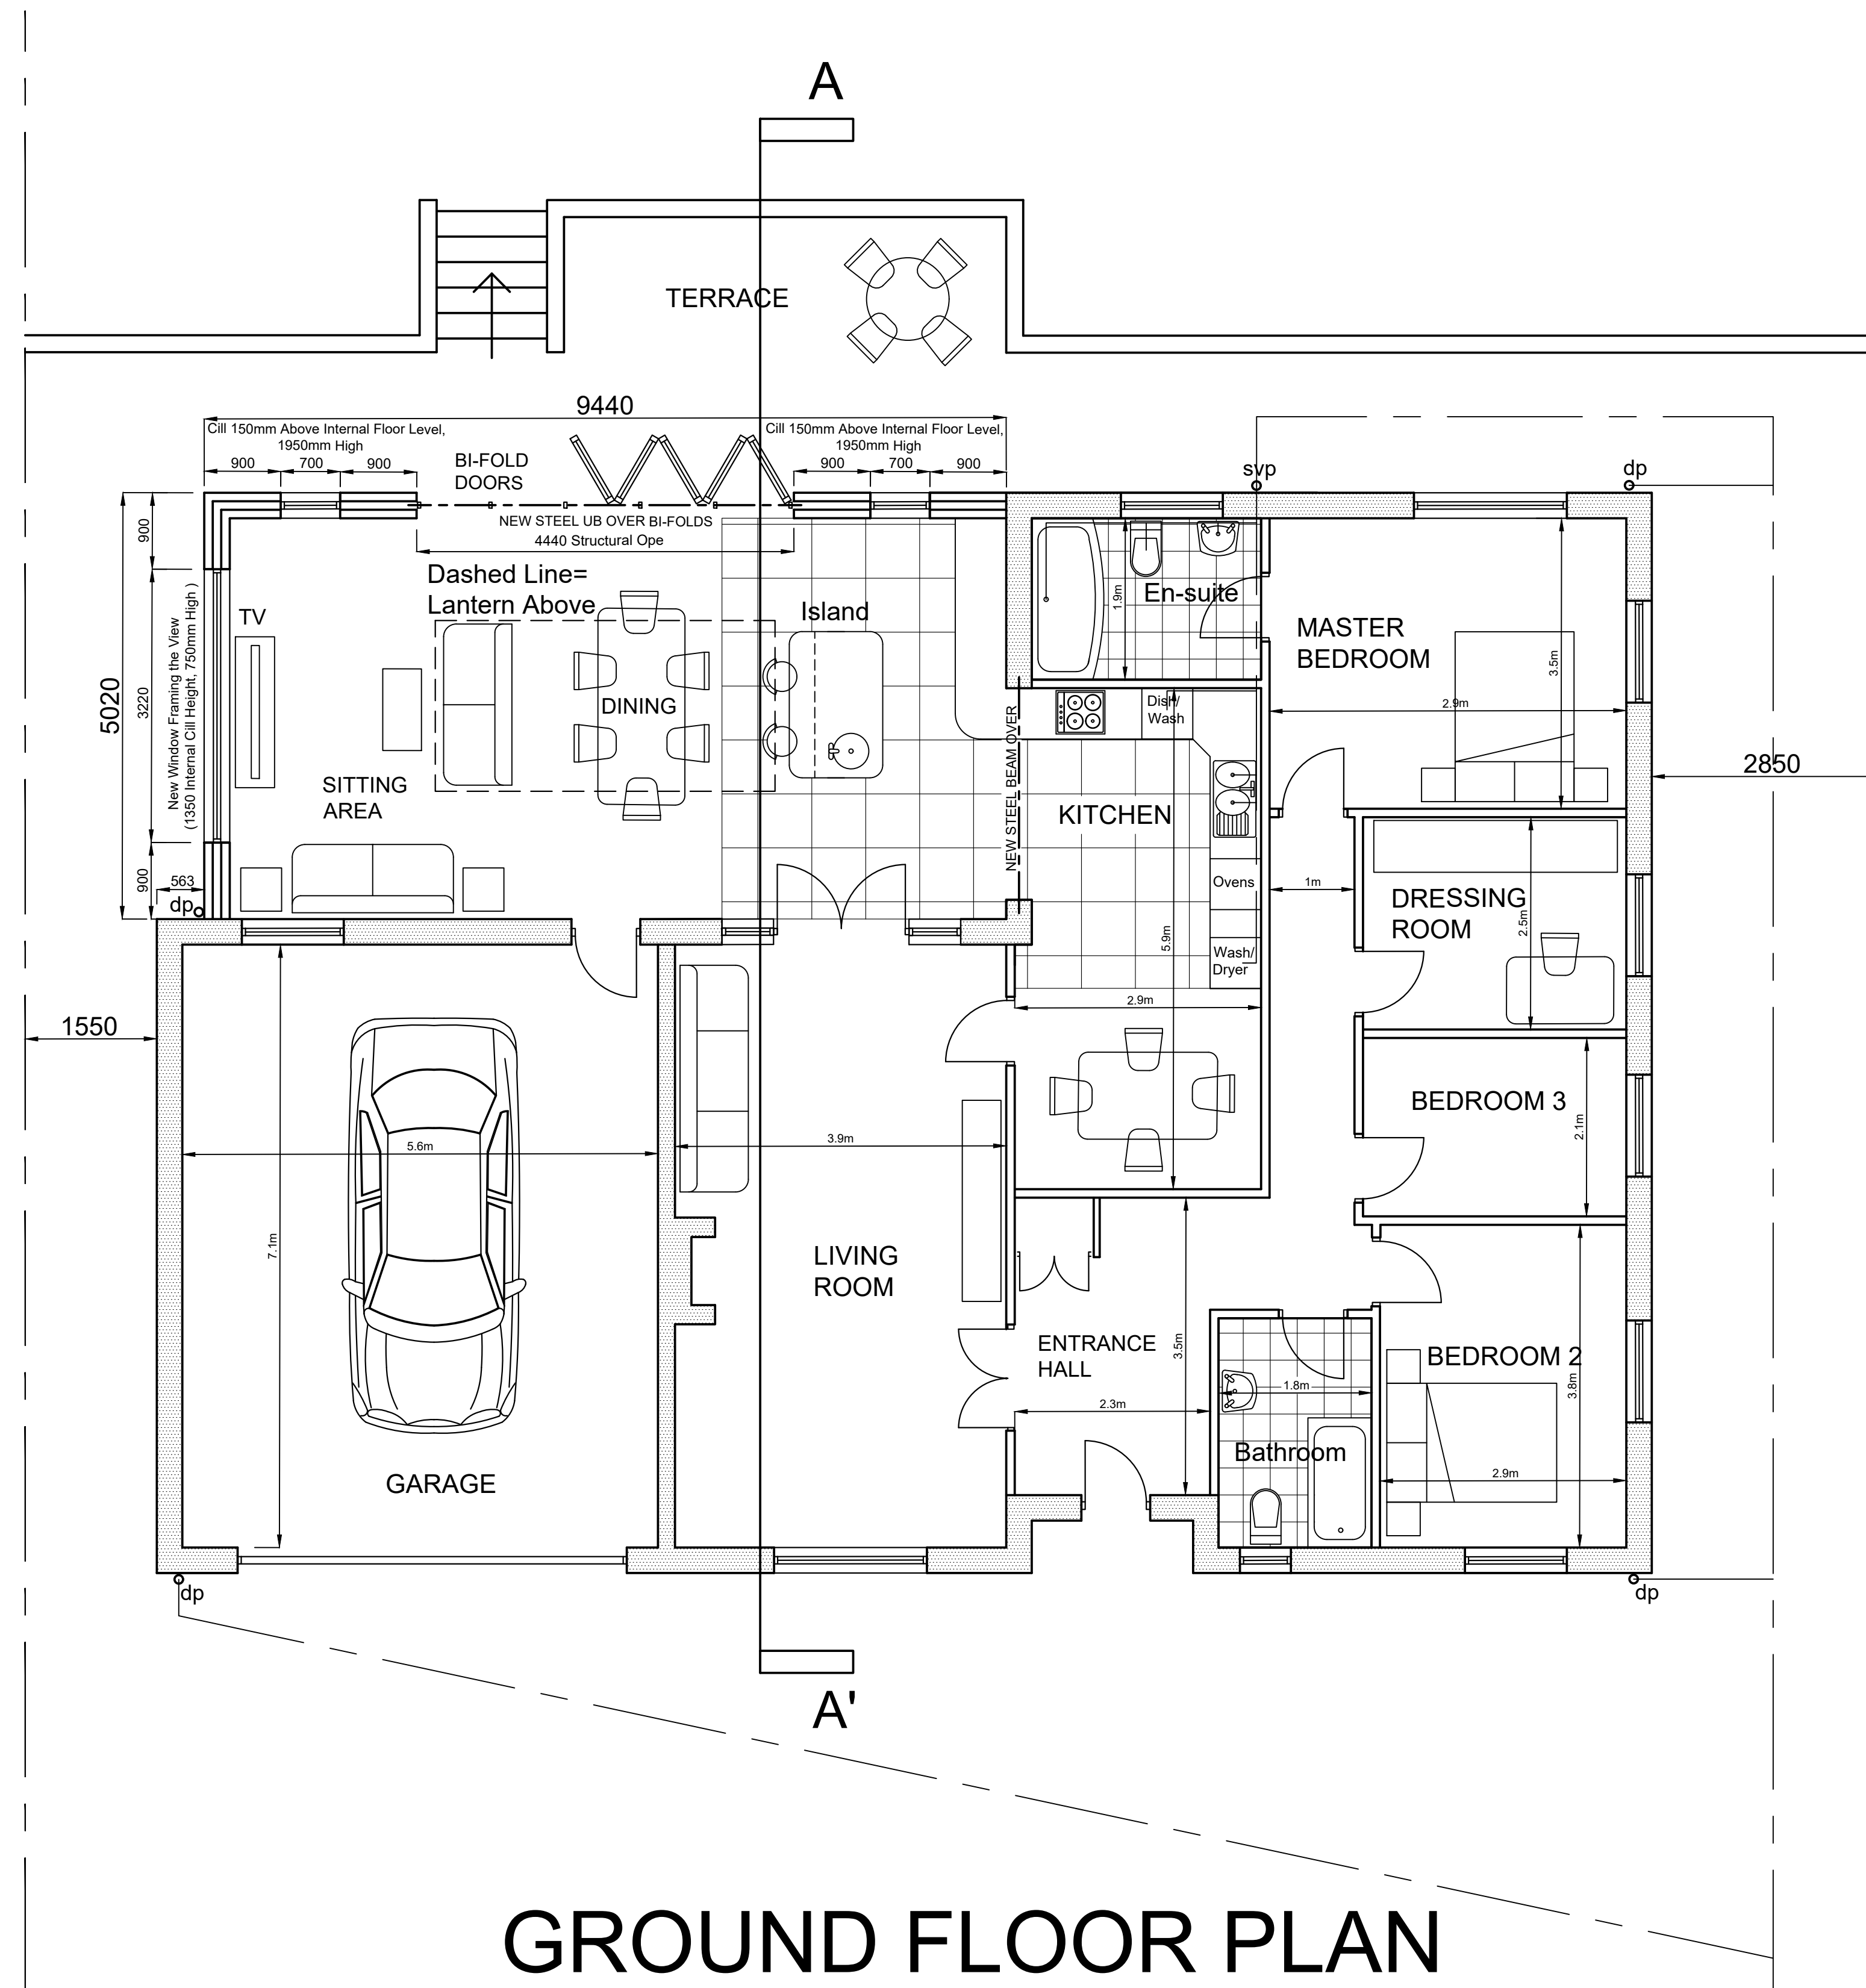

[REV.] DATE: [DETAILS:]
BM ARCHITECTURAL DESIGNS,
APARTMENT 8,
224 GREAT CLOWES STREET,
SALFORD M7 2ZS
email- benjamin.maguire10@gmail.com
Project: PROPOSED REAR EXTENSION
AT 6 STANMORE COURT, HAWKSHAW,
BURY, BL8 4JQ
Title: PROPOSED LAYOUT- GROUND FLOOR PLAN
Client: MR JOHN HALL
Scale: 1:50@A1 Date: 04/ 2022 Drawn: BM
Status: PLANNING
Drawing no: BM/0422/STAN/PL3 Rev:
Architectural Design/ Planning/ Construction/ Building Regs