




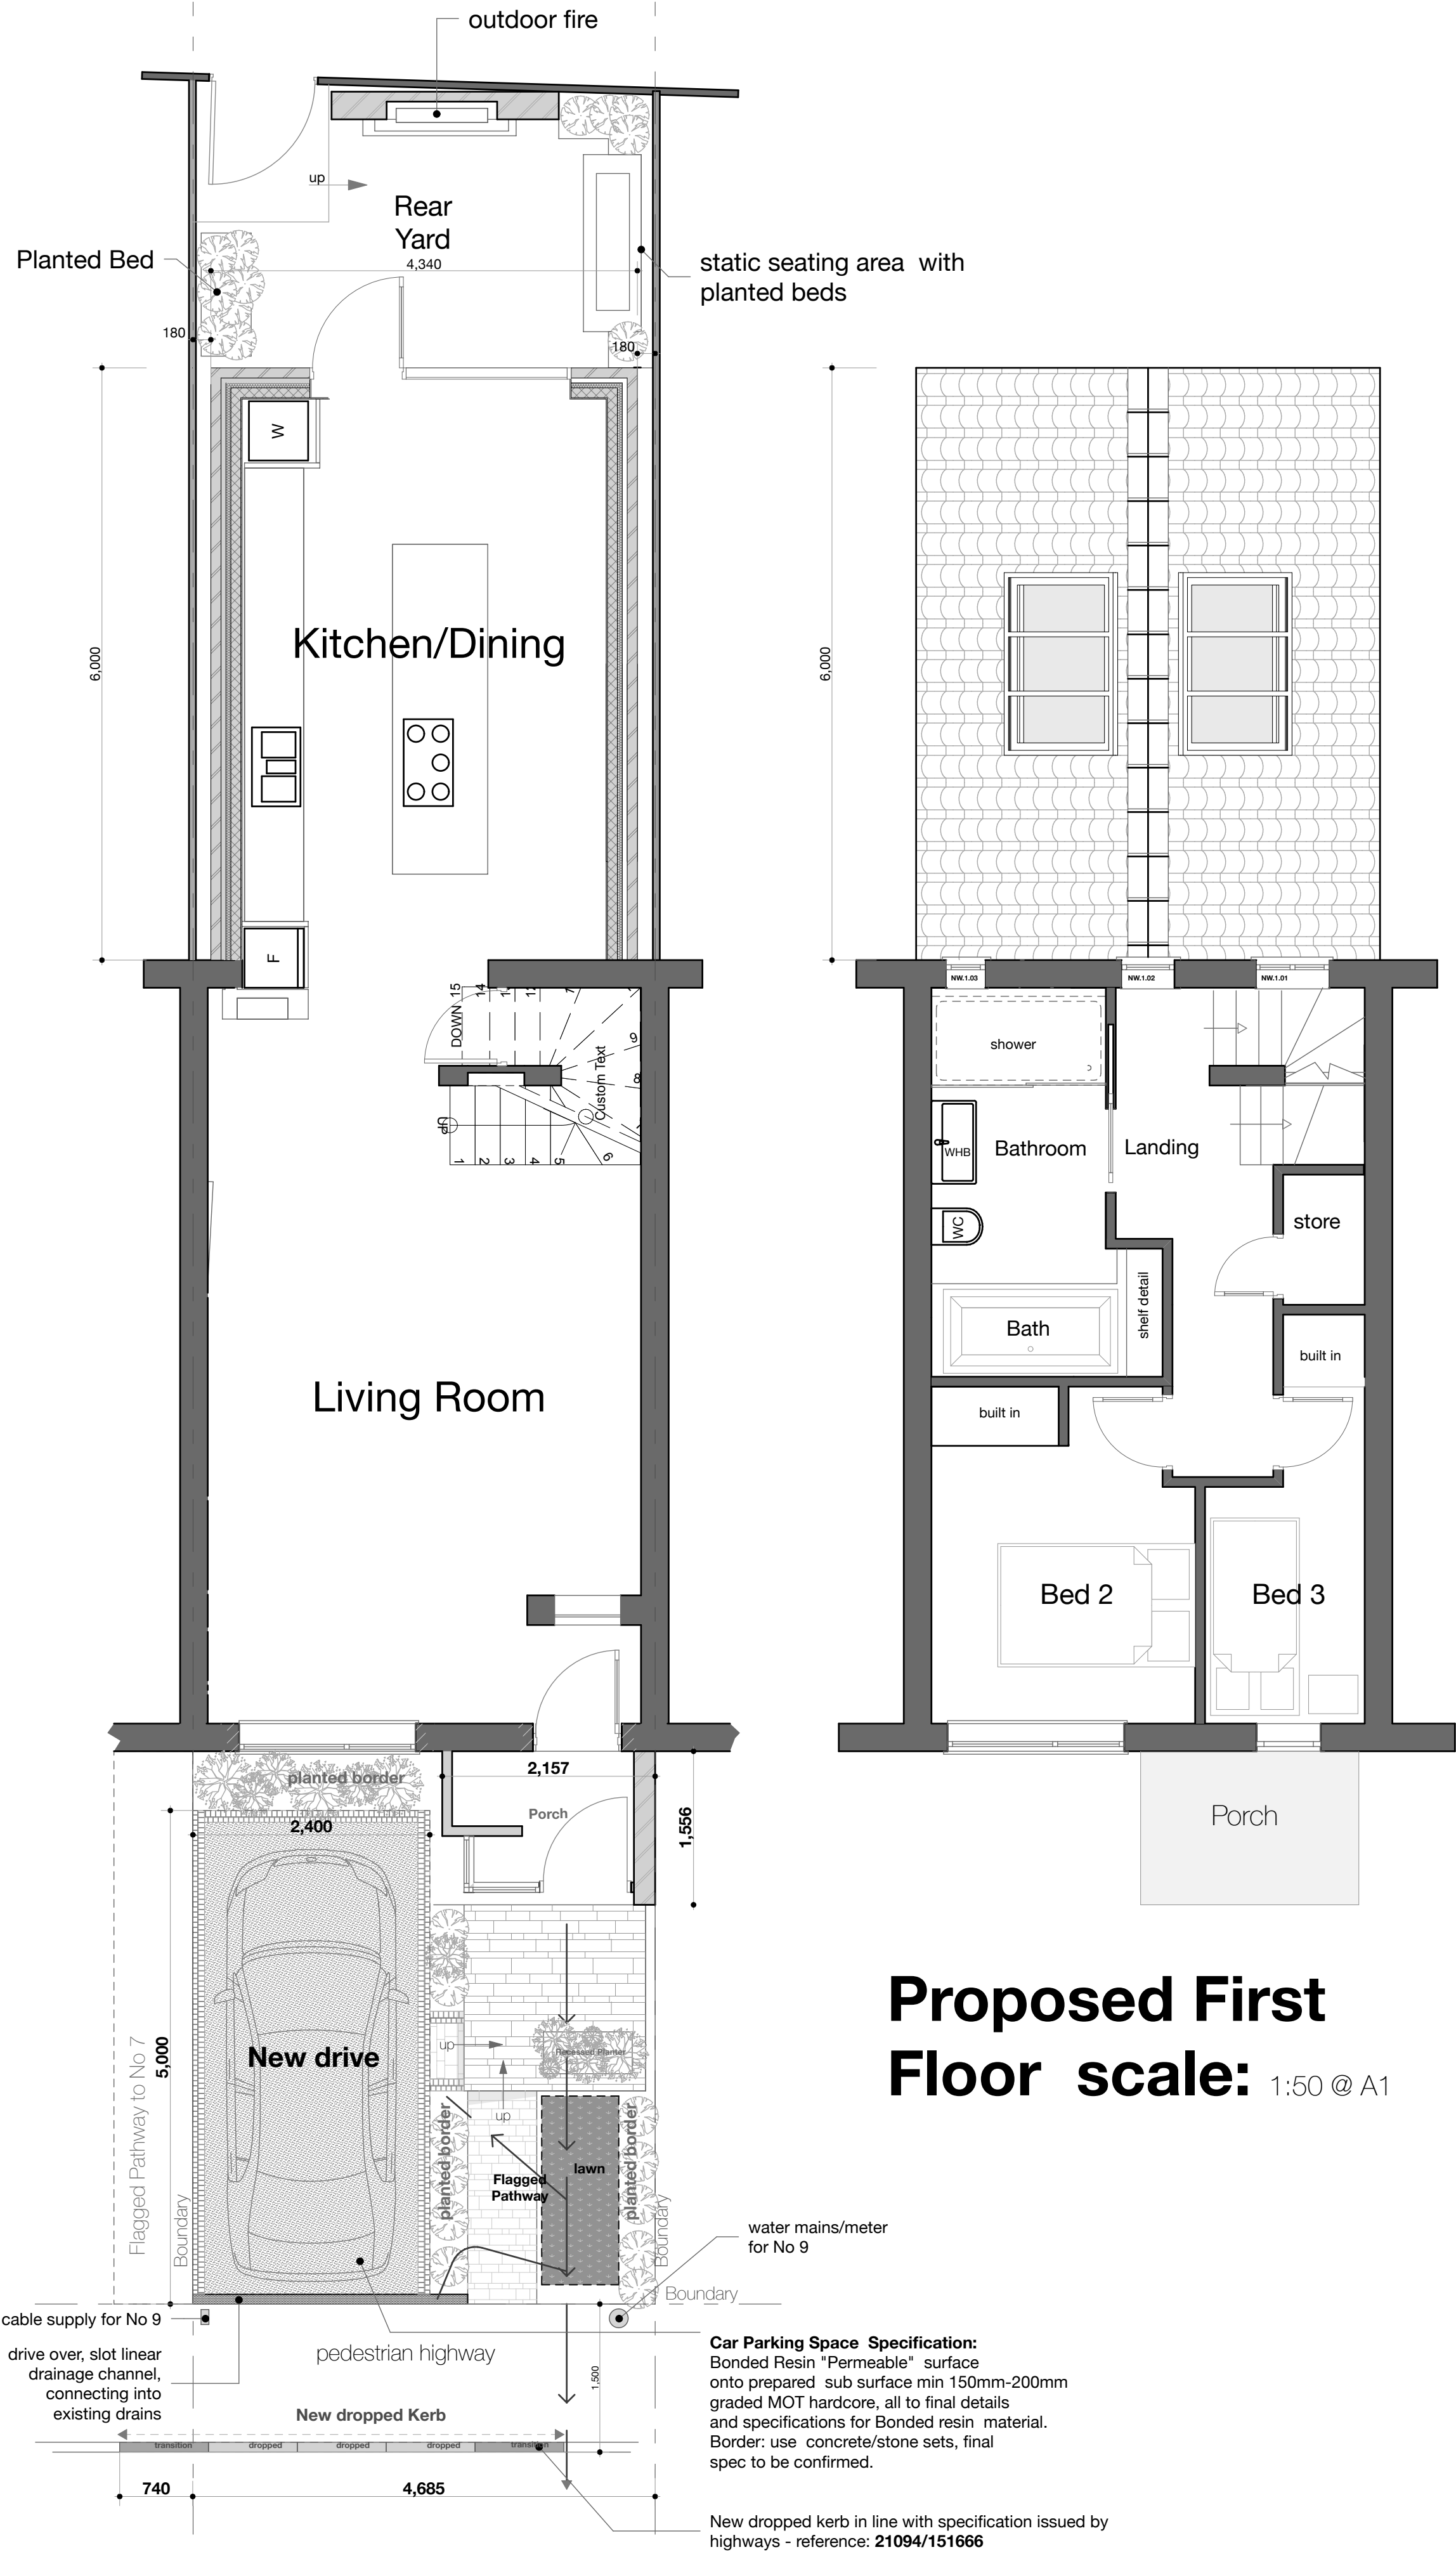


Proposed Ground Floor scale: 1:50 @ A1

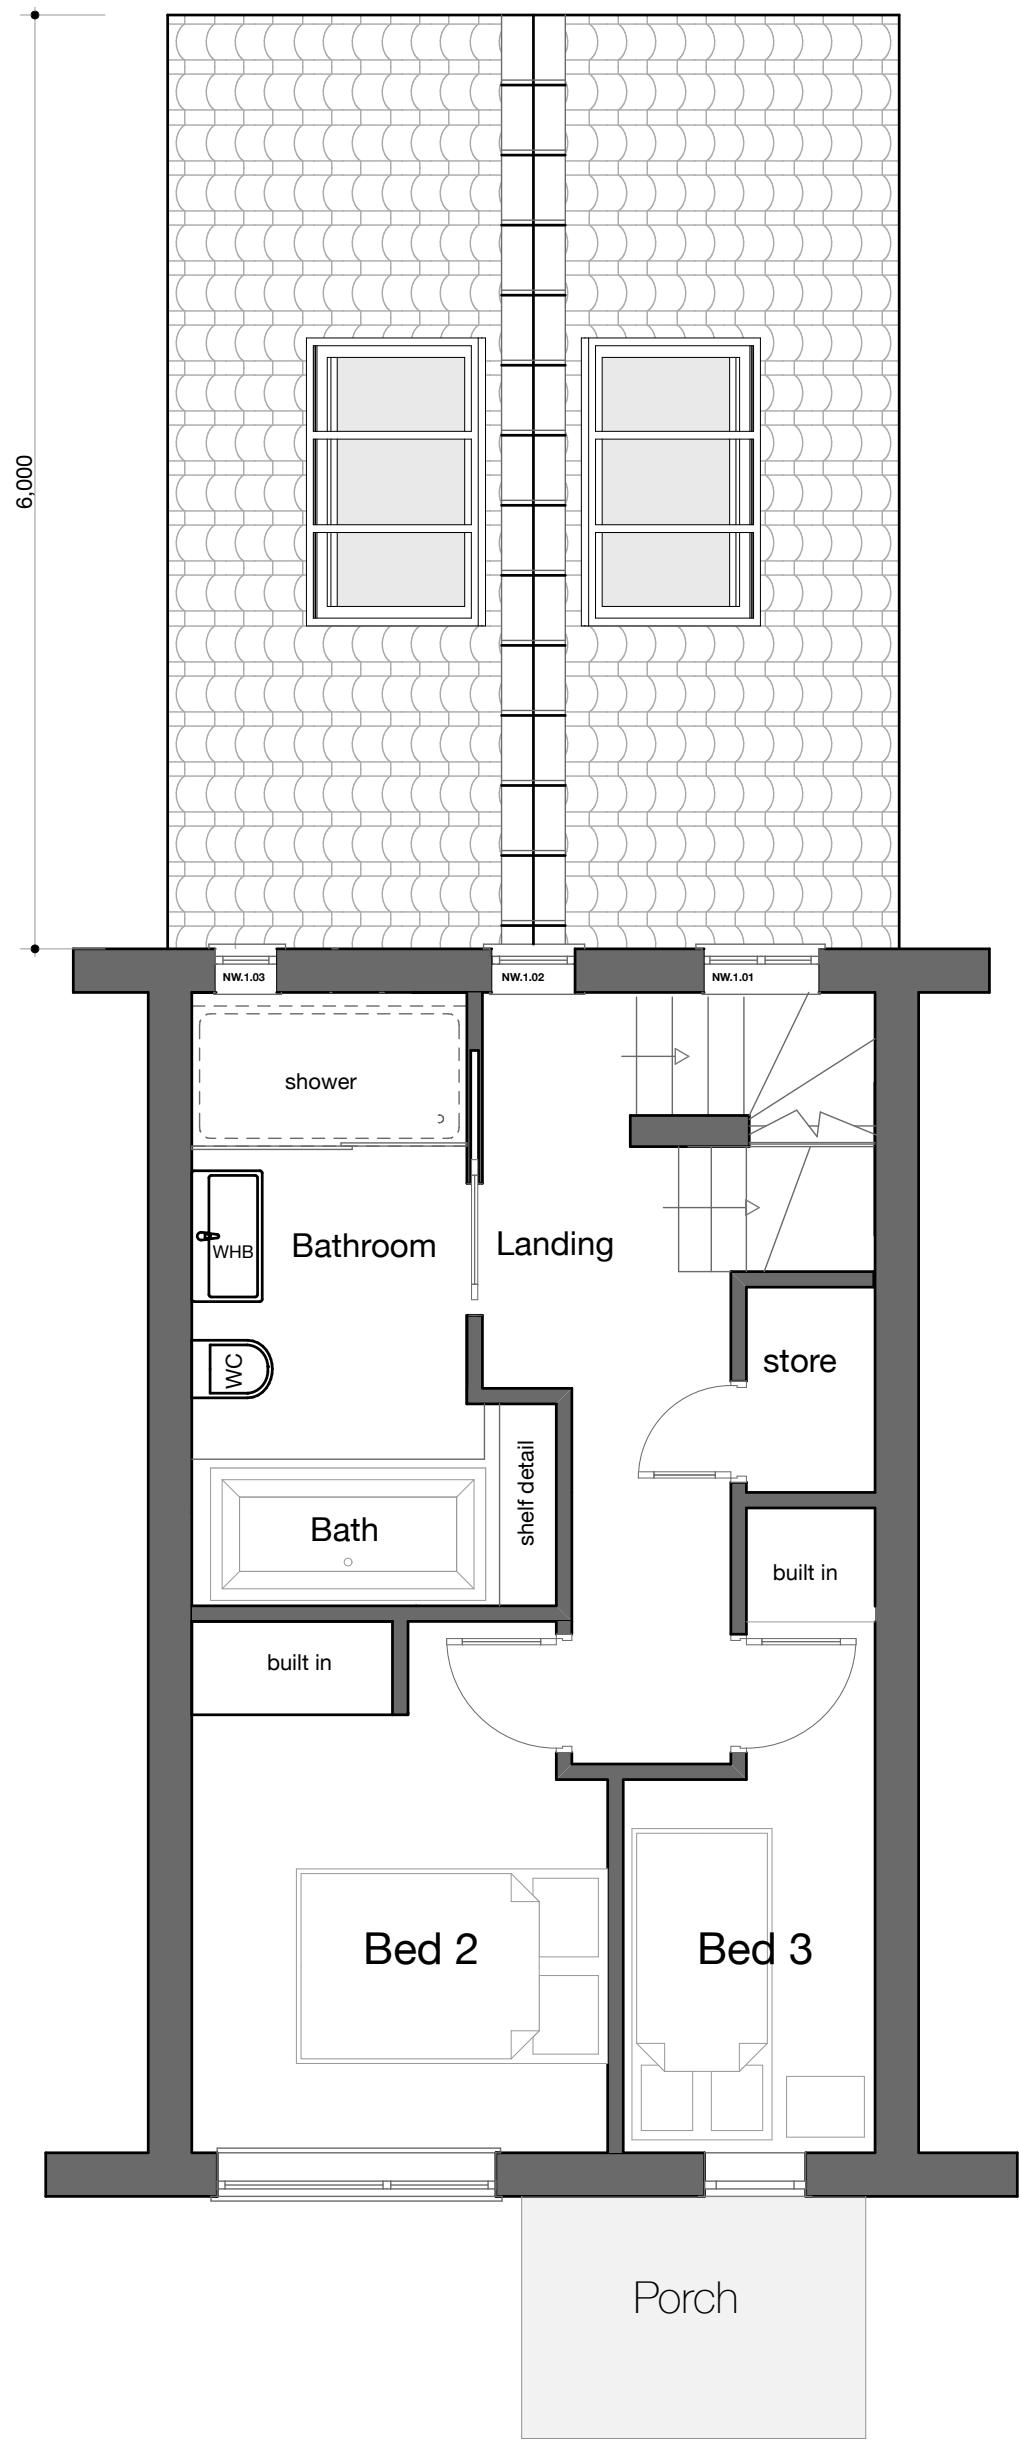

Proposed First Floor scale: 1:50 @ A1

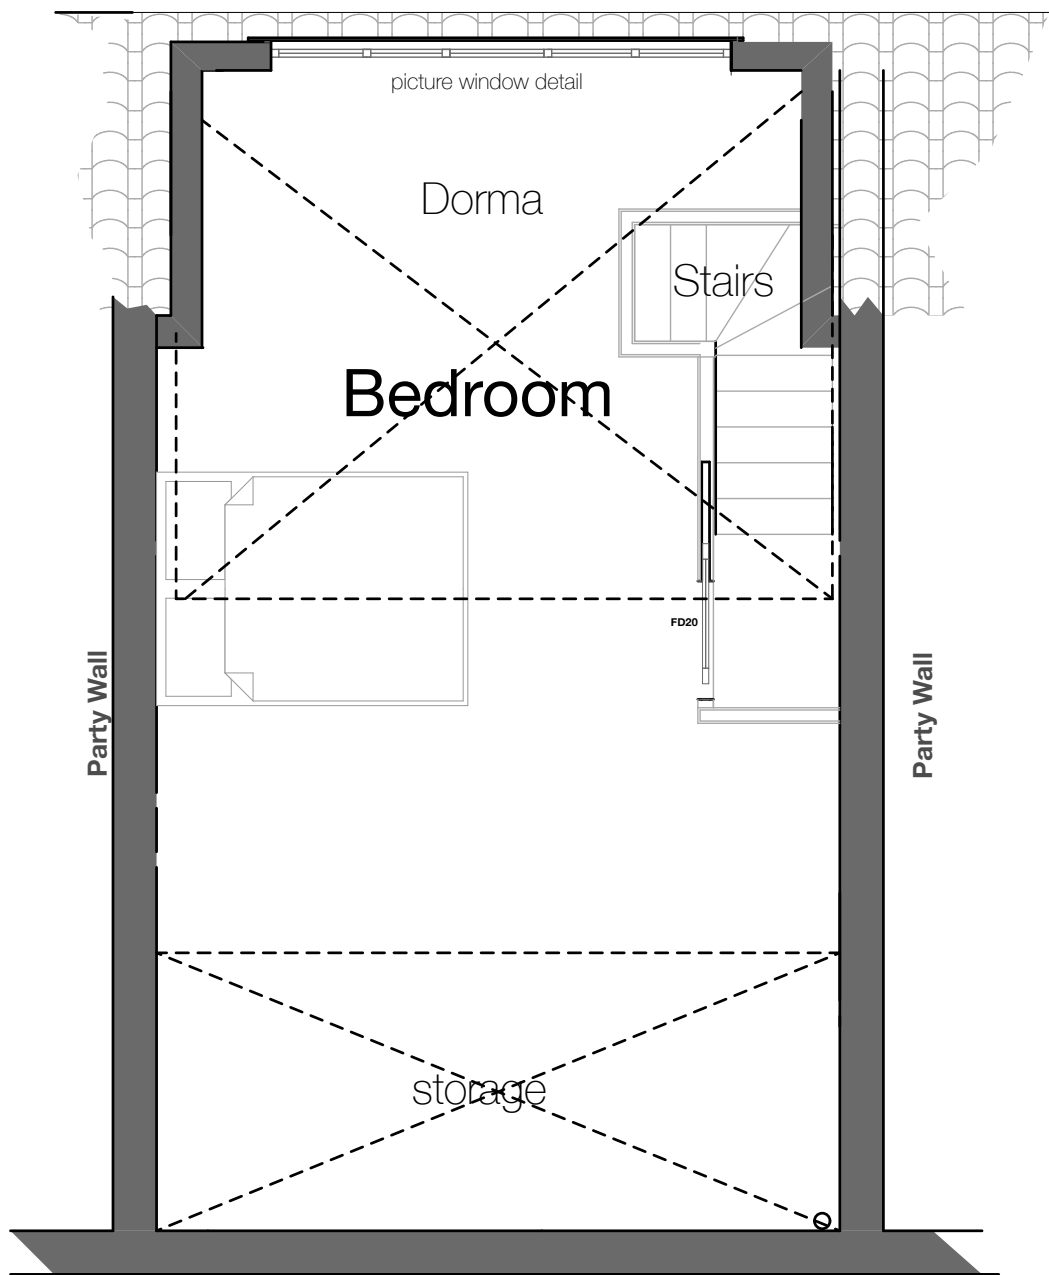

Proposed 2nd Floor Attic scale: 1:50 @ A1

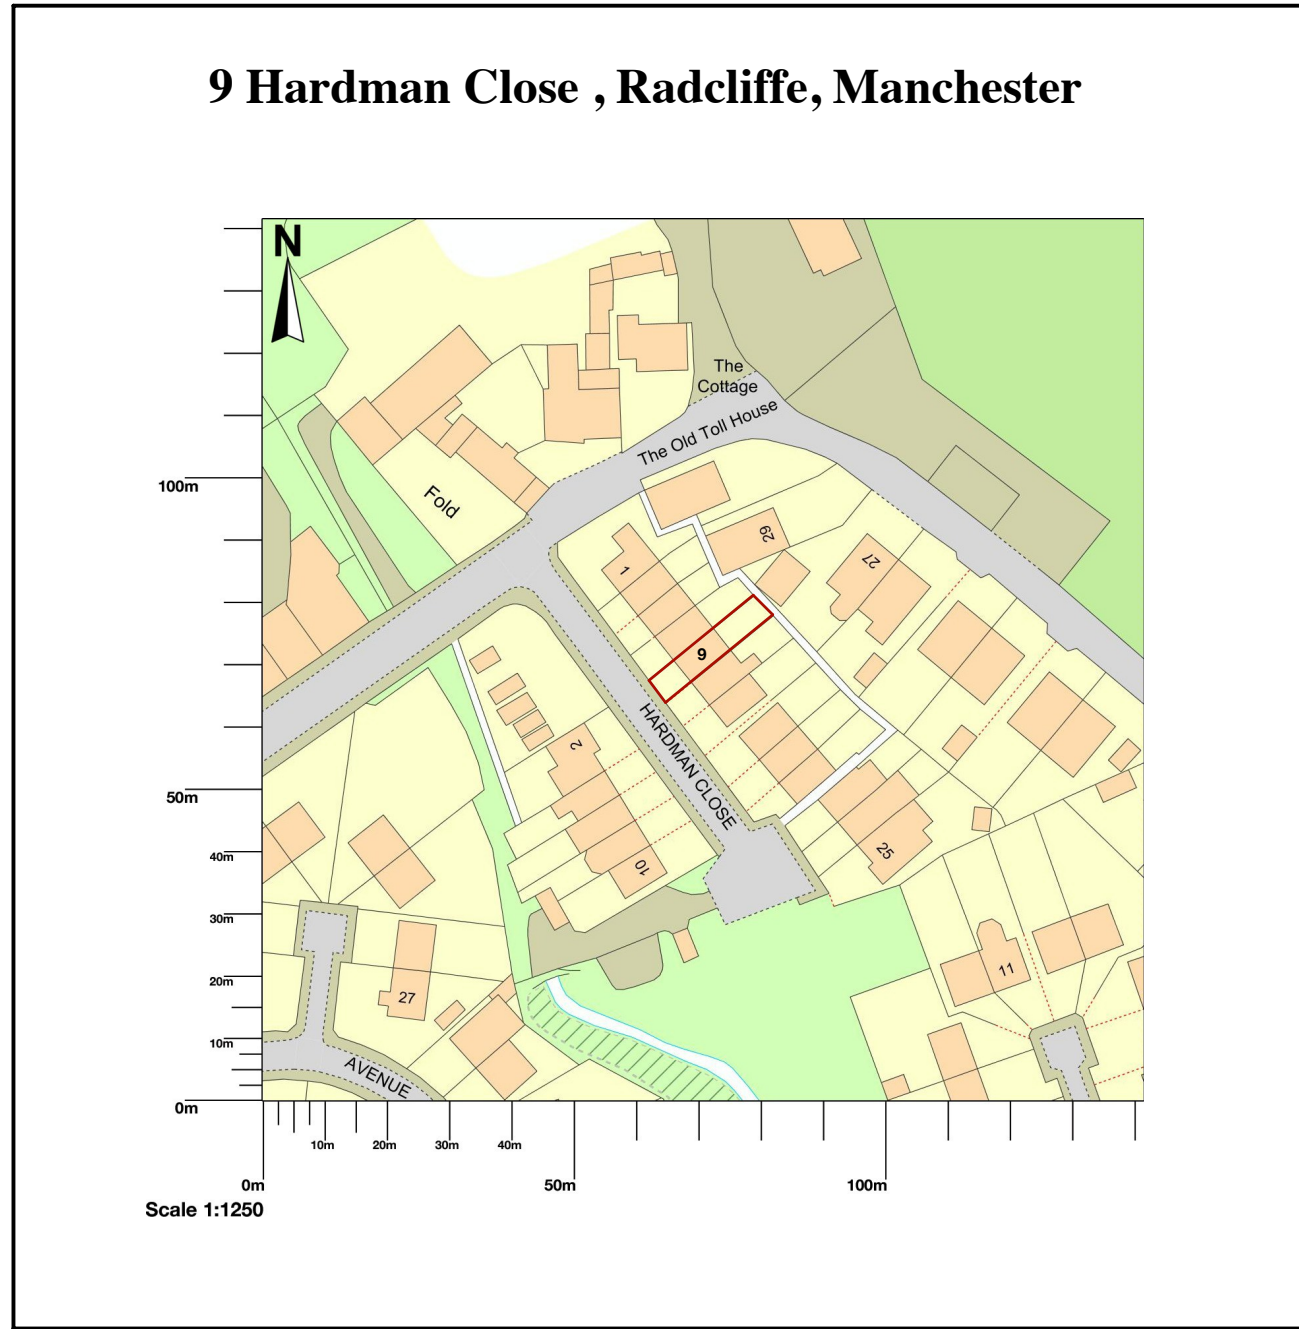

Location Plan
scale 1:1250 @ A1

03.09.22: **Rev D:** Rear Extension, reduction in width by 360mm, (180 offset x 2 from boundary). Location plan correction, red line adjustment.

09.12.21: **Rev C:** Revised Rear Extension, 1st floor extension omitted. Pitched Roof introduced to ground floor extension within PD Larger Homes Scheme. Revision to window in Dorma (omit 2 window, replace with single window detail)

09.12.21: **Rev B:** Revised Rear Extension, 1st floor extension omitted. Pitched Roof introduced to ground floor extension. Material Change Brickwork to Render

30.09.21: **Rev A:** Revised Front and Rear Elevations - Re: agreed variations to extension etc.

DESIGN

greentop
old mount road
marsden
HD7 6NN
T: 07545 696911
E: design.email@mac.com

Client
Mr R Crolla
Job Title
Rear Double Extension, Dorma & House
Remodelling
Site Address
9 Hardman Close Radcliffe Manchester
Lancs M26 4HY

Drawing Name
Proposed Planning Drwgs - Layouts

Drawing Status
Planning

Issue Date: 20.06.22 **by:** D Hobson

Drawing Scale
1:50 @ A1

Layout ID **Status** **Revision**
RC.H.Plan: 02 **D**