




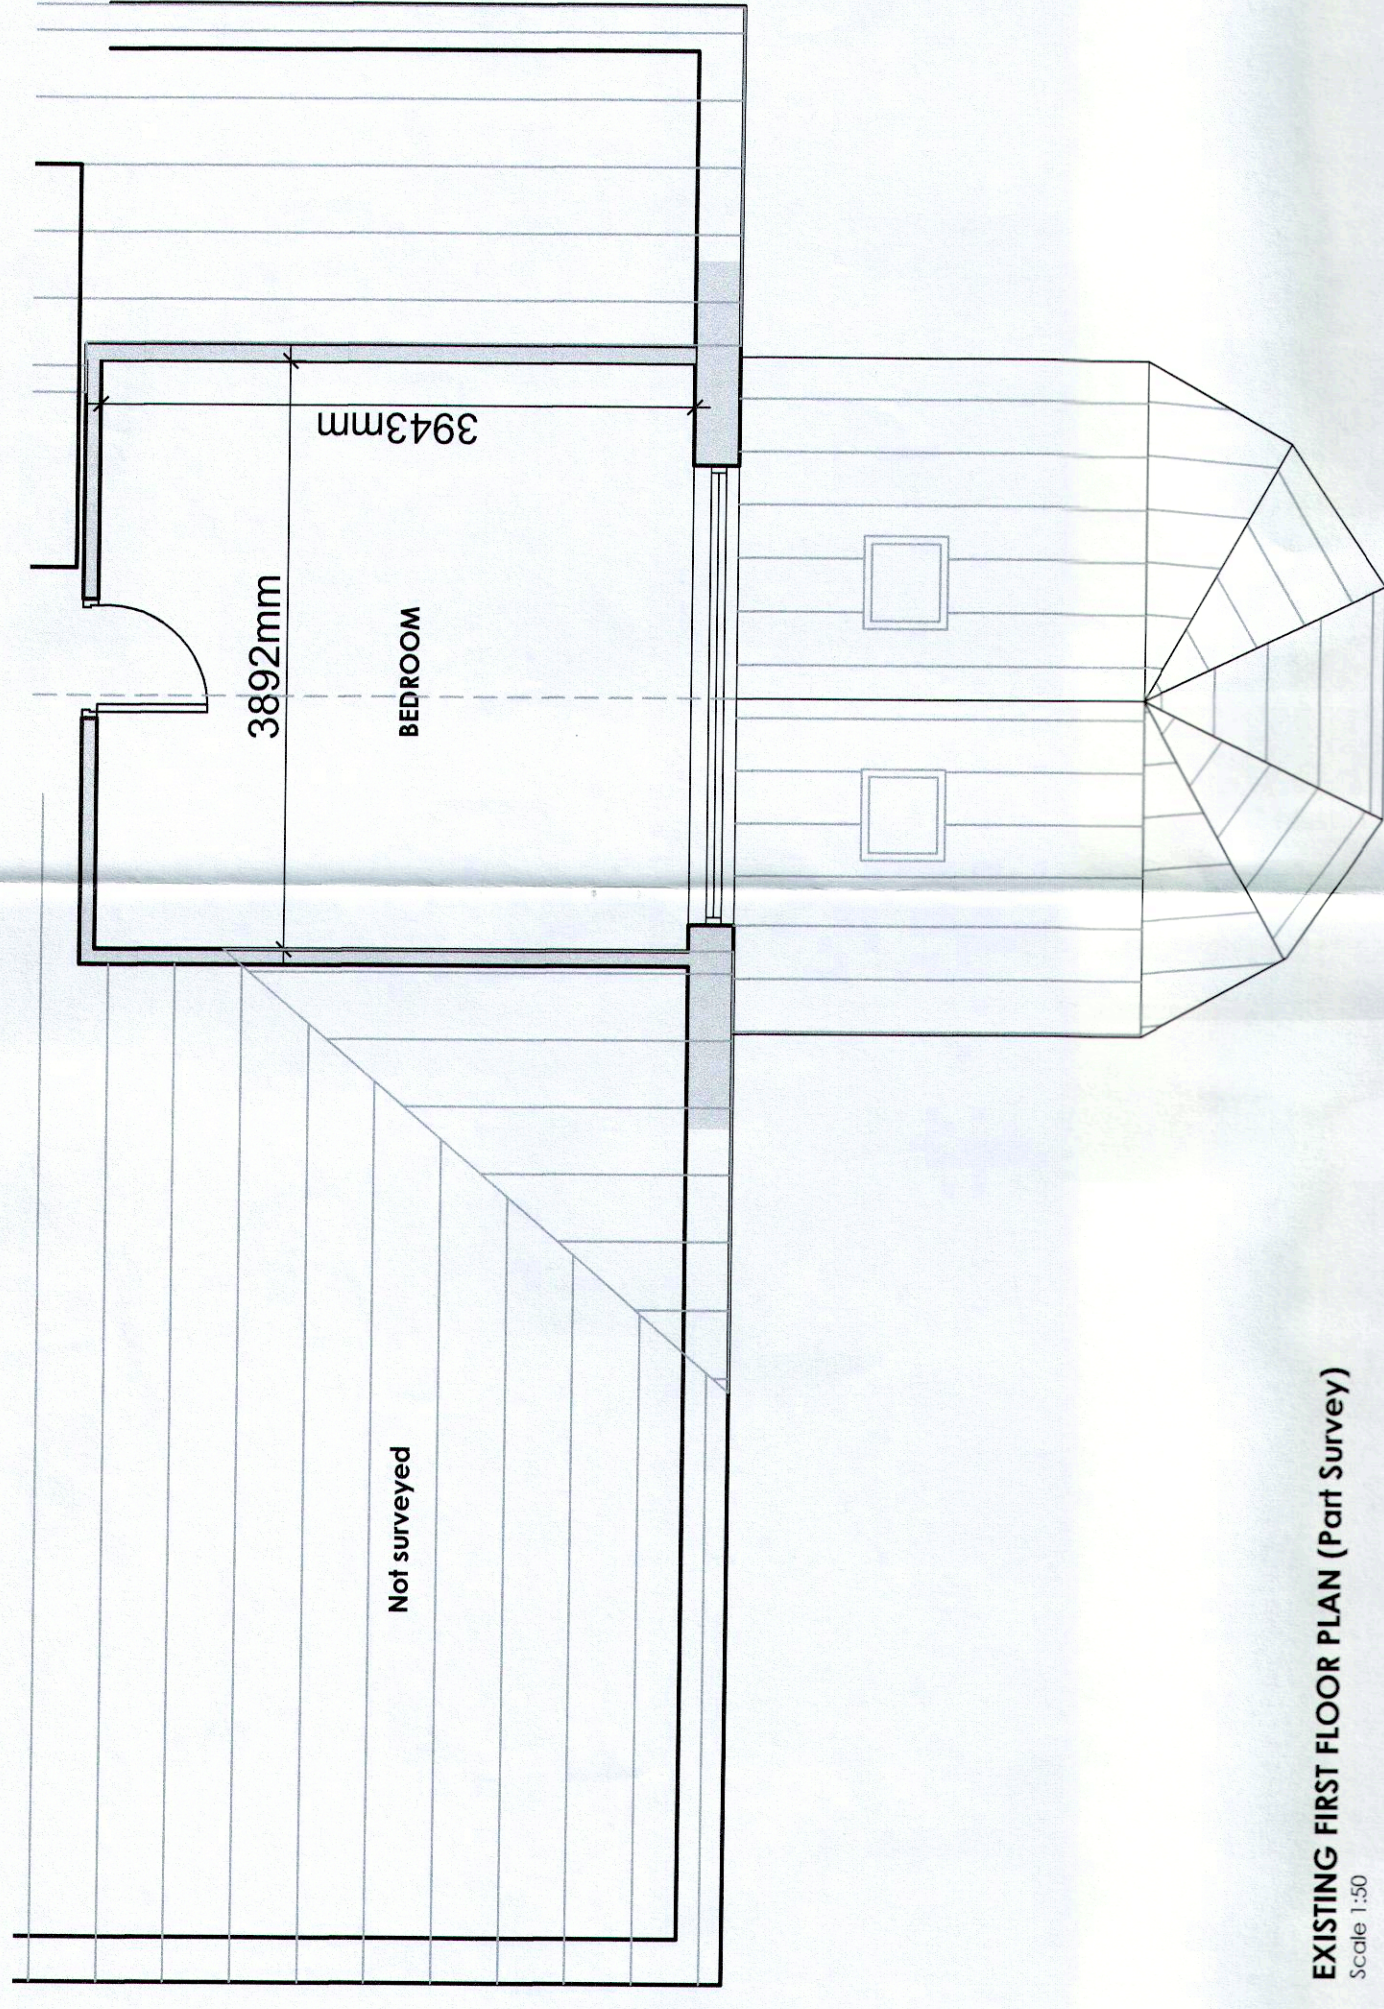


EXISTING FIRST FLOOR PLAN (Part Survey)
Scale 1:50

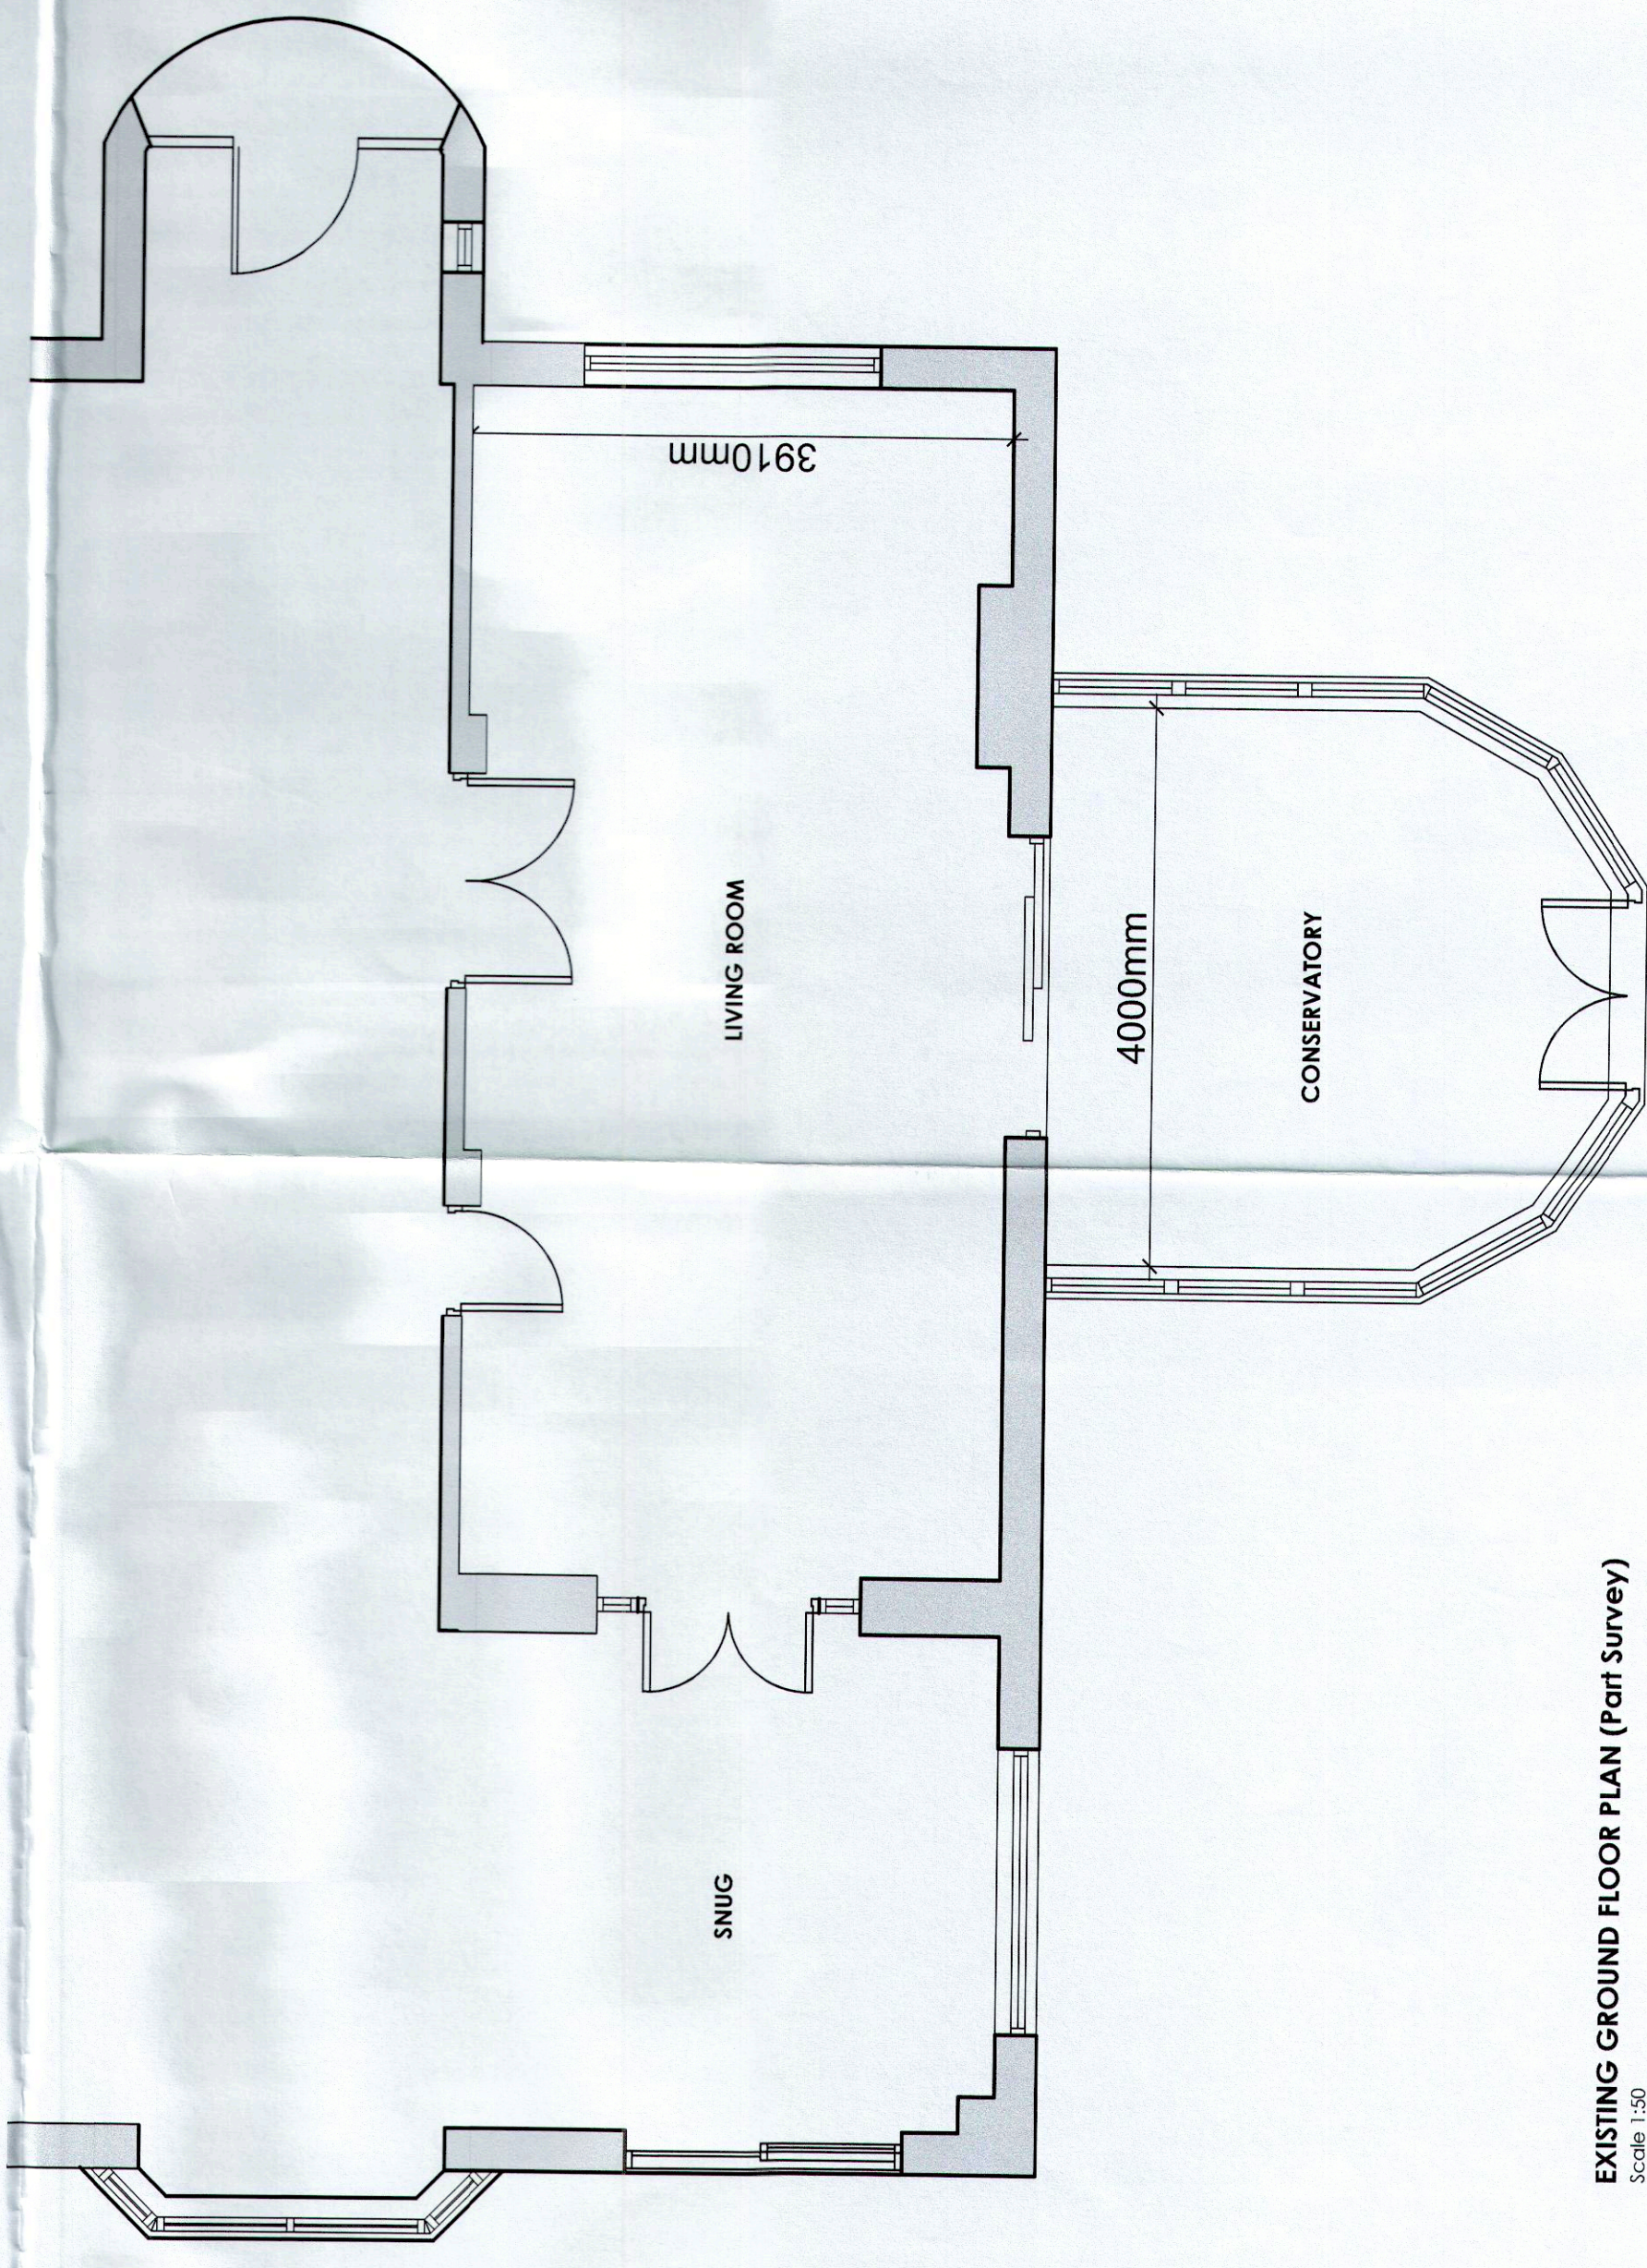


EXISTING GROUND FLOOR PLAN (Part Survey)
Scale 1:50

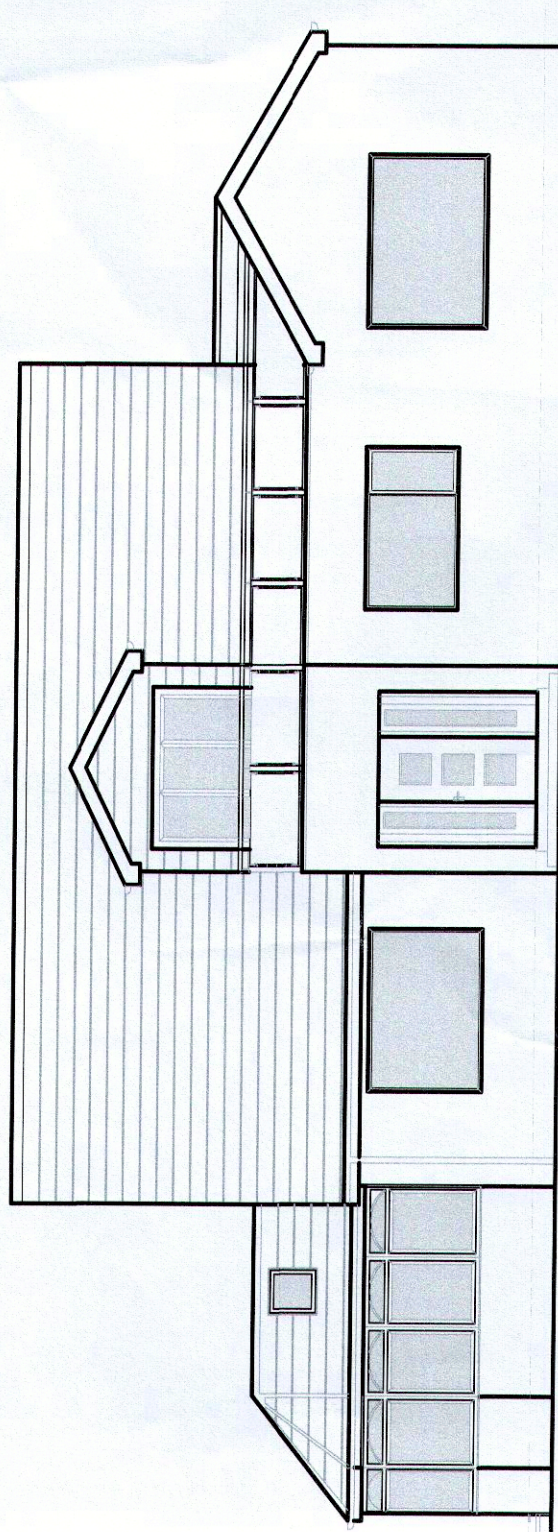



EXISTING FRONT ELEVATION (EAST)
Scale 1:100

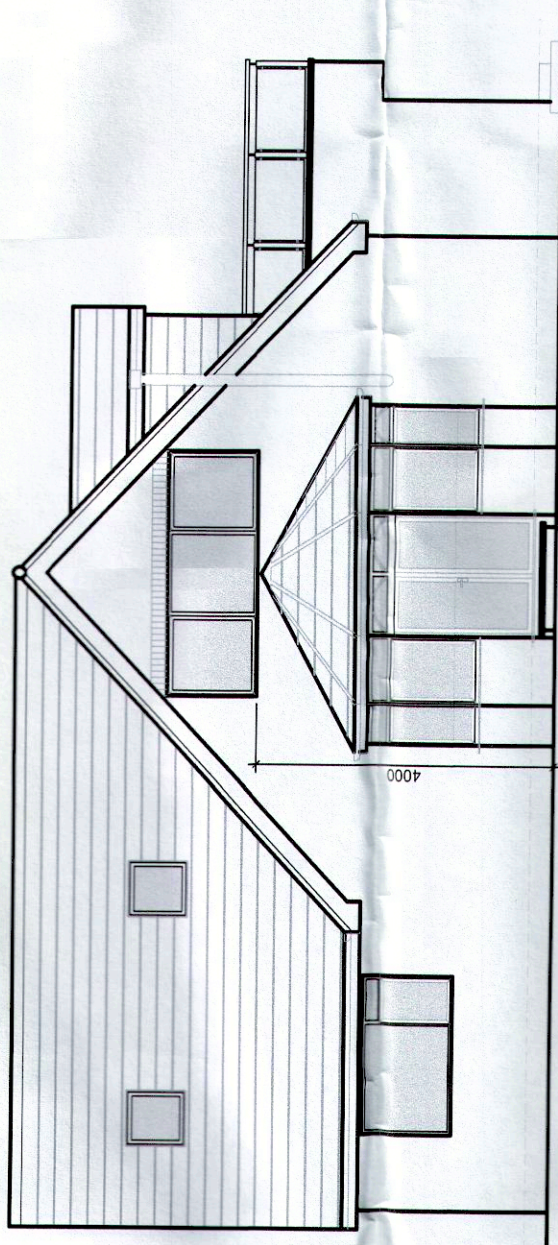

EXISTING SIDE ELEVATION (SOUTH)
Scale 1:100

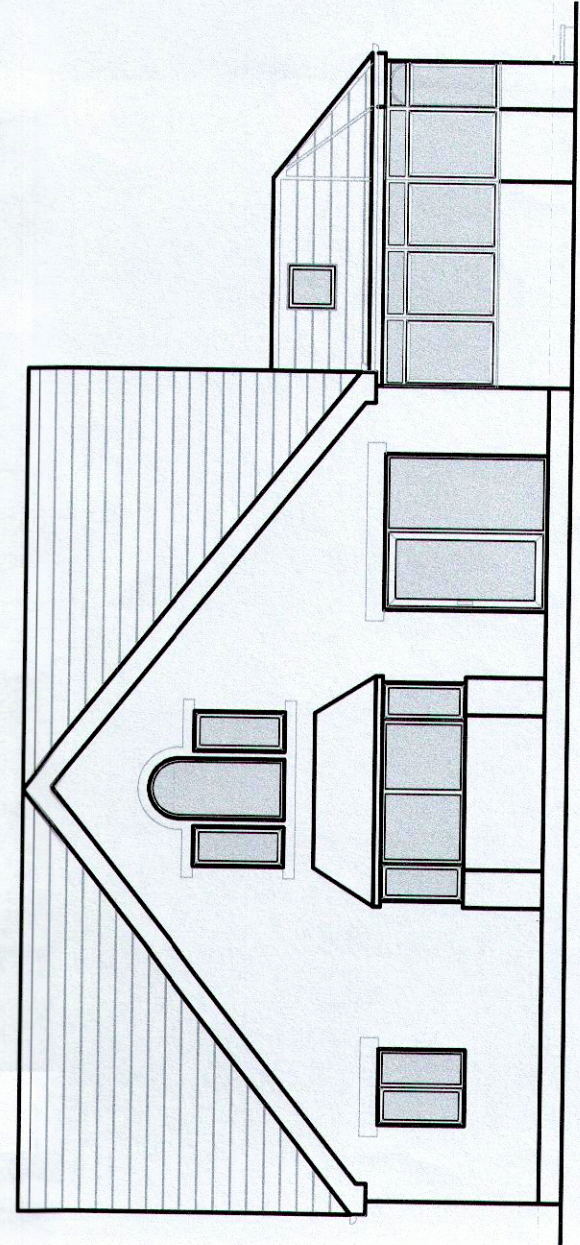

EXISTING REAR ELEVATION (WEST)
Scale 1:100

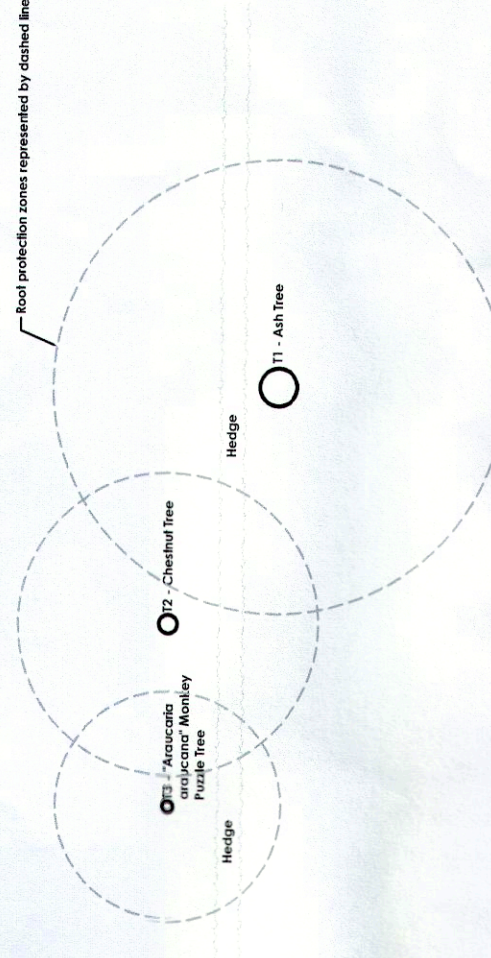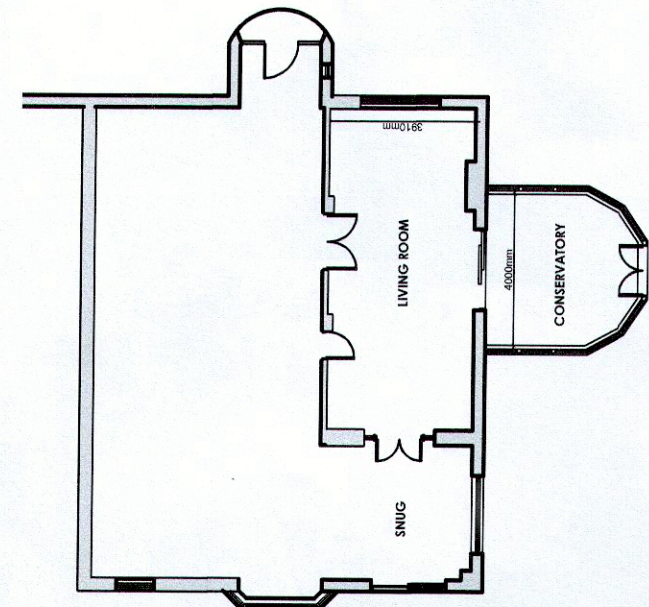

EXISTING SITE PLAN
Scale 1:200

Client	Mr & Mrs Searling		
Job Title	Proposed extension and remodelling at Middle Lees, 33 Knowsley Road, Ainsworth, Bolton, BL2 5PY		
Drawn By	Various @ A1		
Date	Sept 2021		
Drawn By	WJB		

spa ARCHITECTS
SUNDERLAND PEACOCK ARCHITECTS
100, 101, 102,1000