



This drawing is to be read in conjunction with all relevant Architect consultants and specialists drawings and specifications. The Architect is to be notified of any discrepancies before proceeding. Do not scale from this drawing. All dimensions and levels are to be checked on site. This drawing is subject to copyright and shall not be copied whole or in part or used for any other purpose without written permission from SGH Architects Ltd. All work carried out before Planning and Building Permission has been granted is at the contractor's risk.

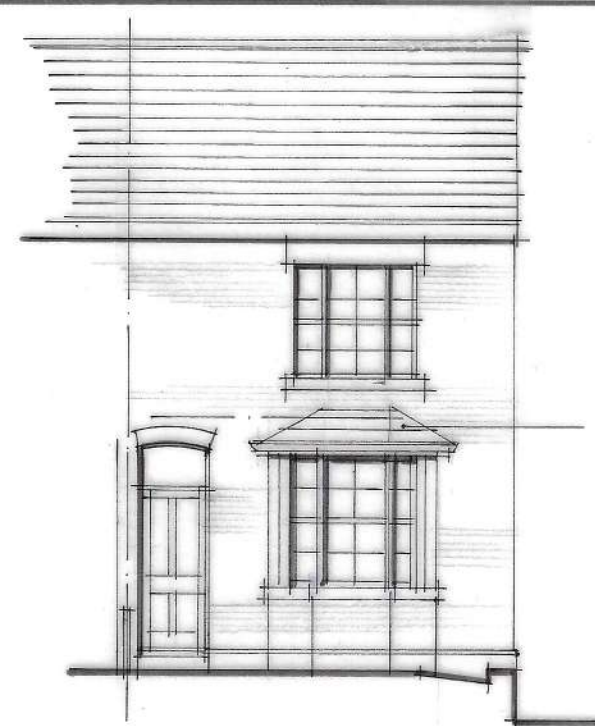

East (Front) Elevation

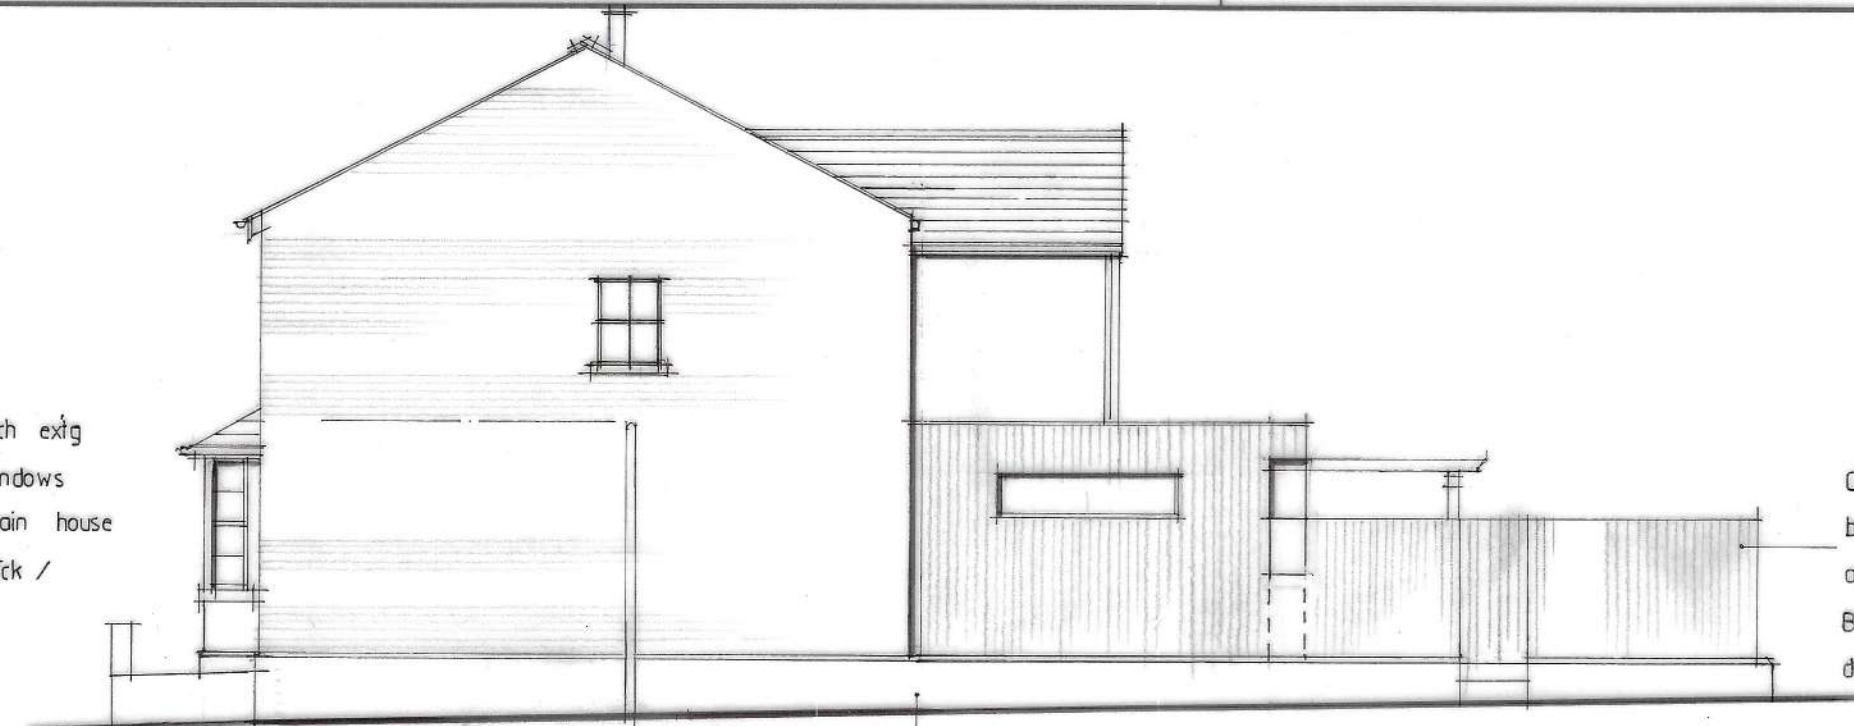


North Elevation

Render plinth to be formed to conceal rough brickwork


Charred Larch vertical board cladding to extension and boundary fencing
Black aluminium window & door frames




West (Rear) Elevation

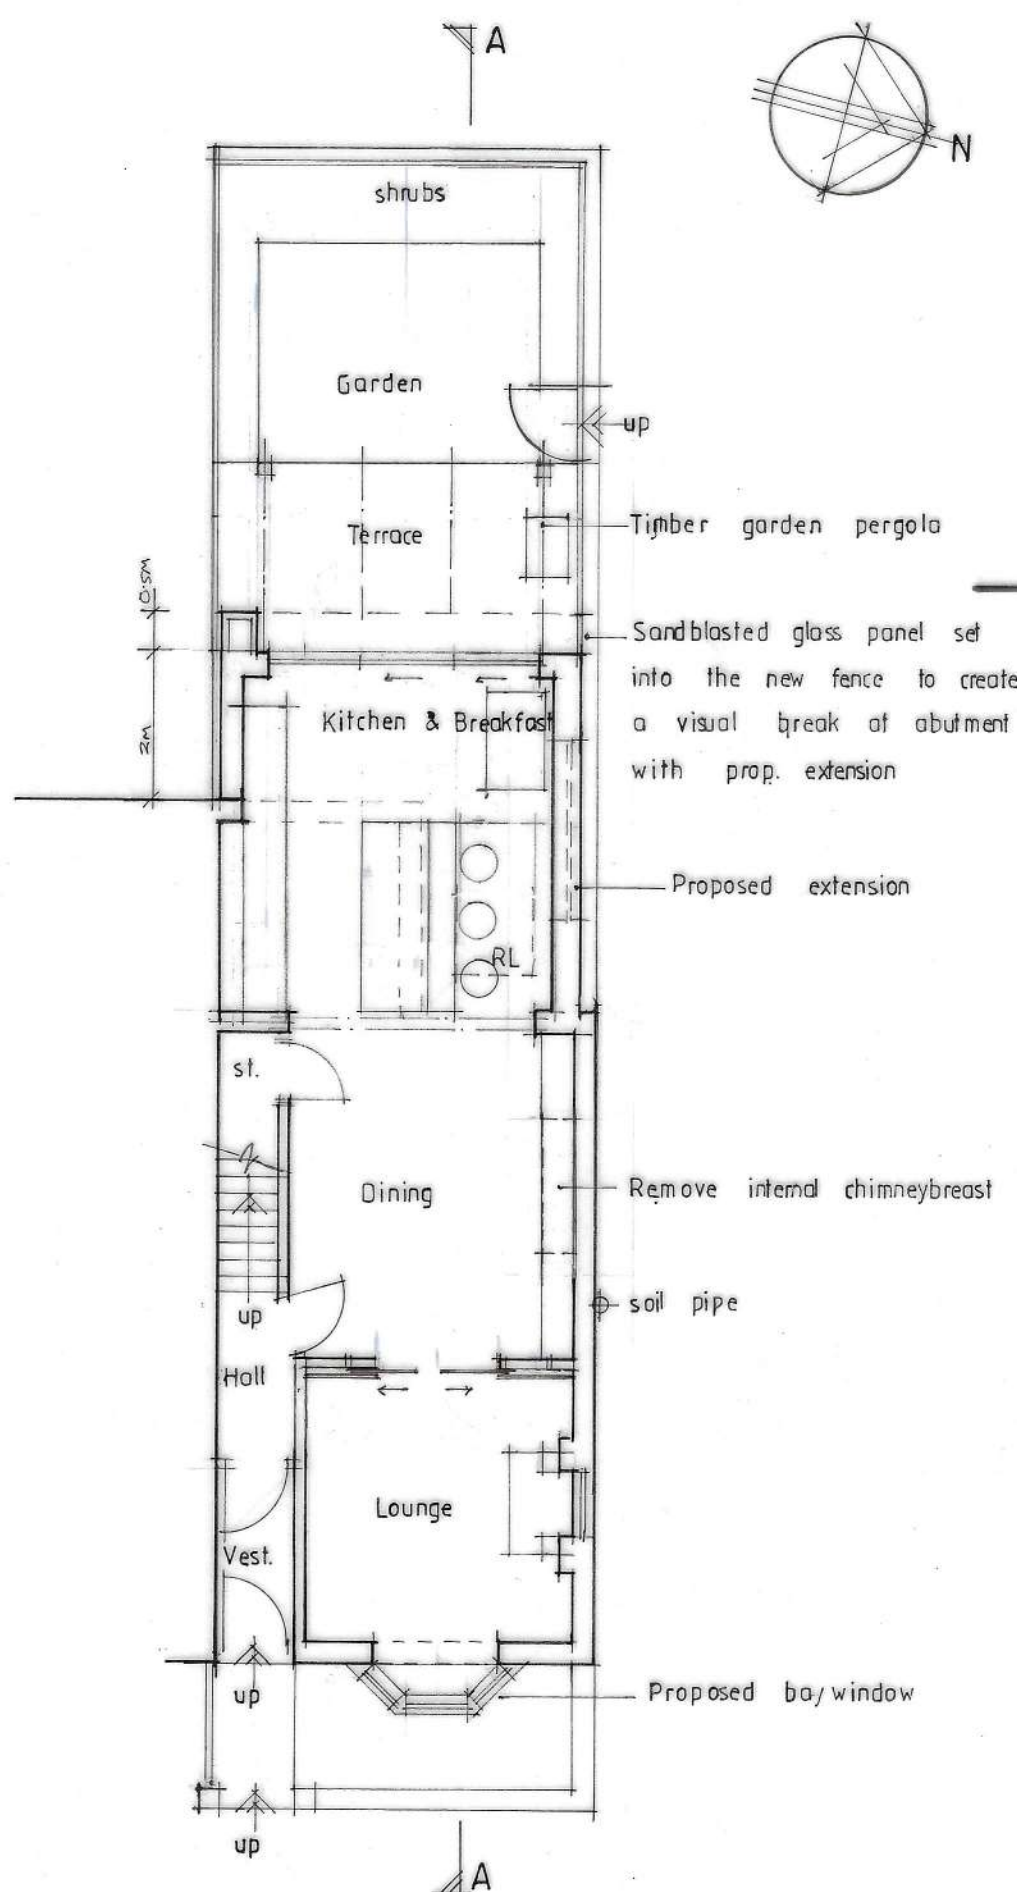

Ground Floor / Site Plan

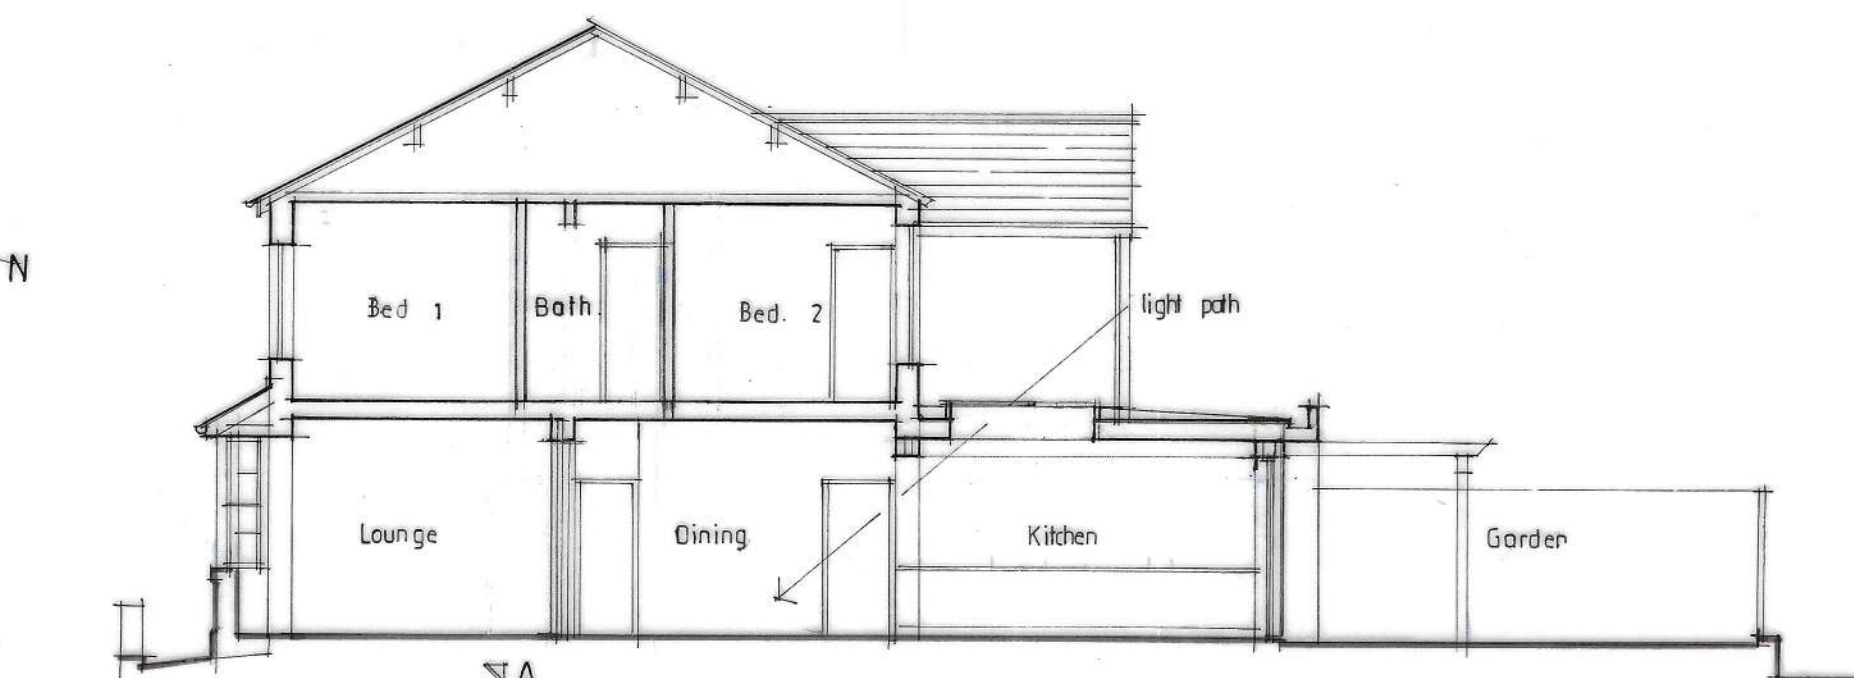

Section A-A

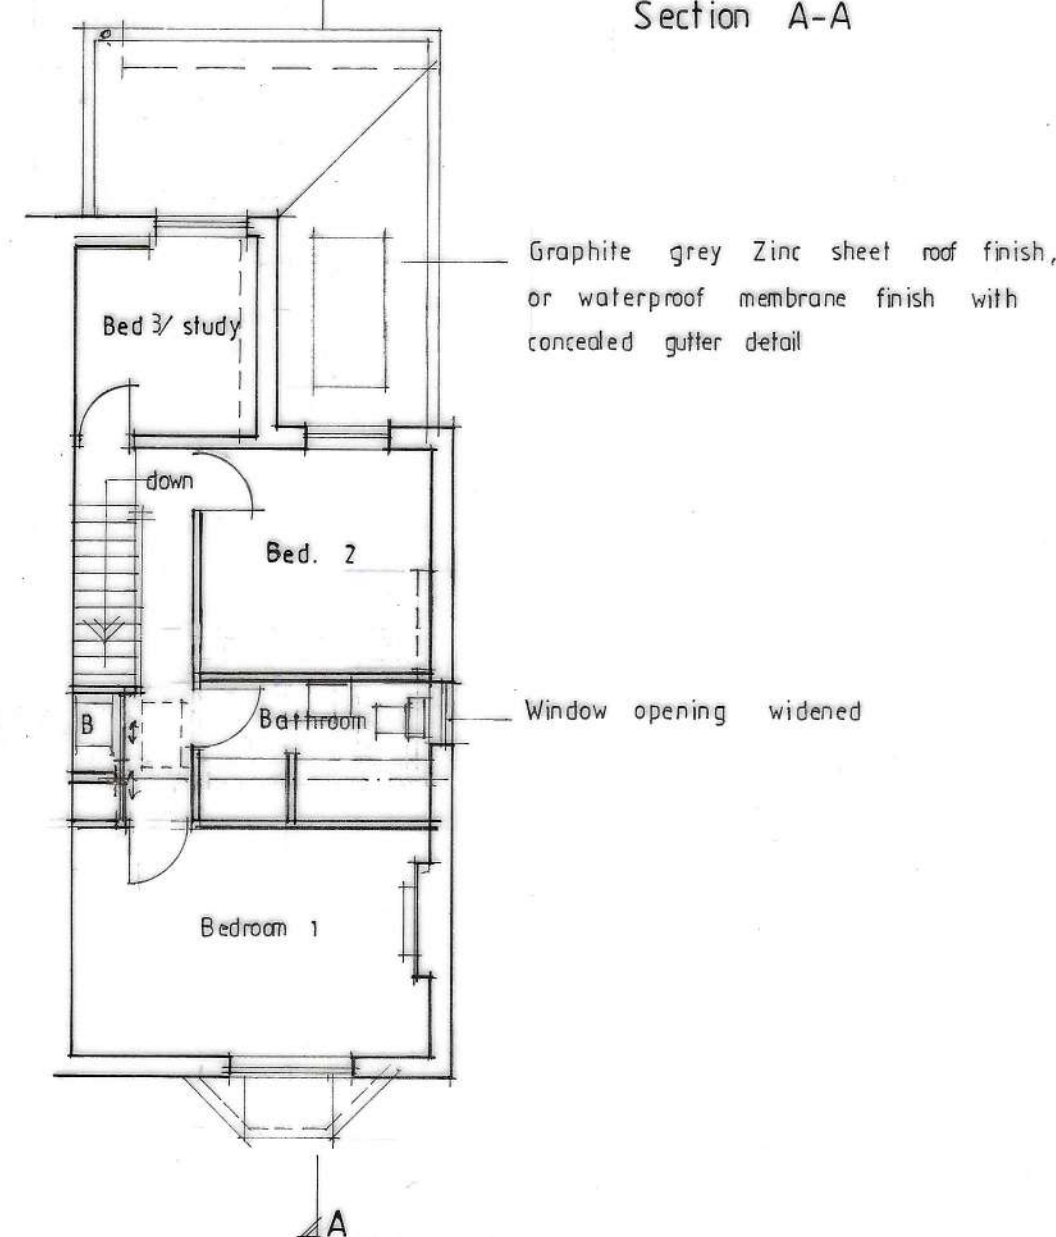

First Floor Plan



ARCHITECTS

Client

Miss Coverdale & Mr Murphy

Job Title

2 Mellor St.
Prestwich

Drawing Title

Proposed Plans, Section and Elevations

Scale	Date	Drawn
1/100 @ A2	Oct. 2022	SGH

SGH Architects Ltd
New MaxDov House
130 Bury New Road
Prestwich, Manchester, M25 0AA
0161 709 7090
info@sgh-architects.co.uk
sgh-architects.co.uk

RIBA 

SGH-008 - 02 B