


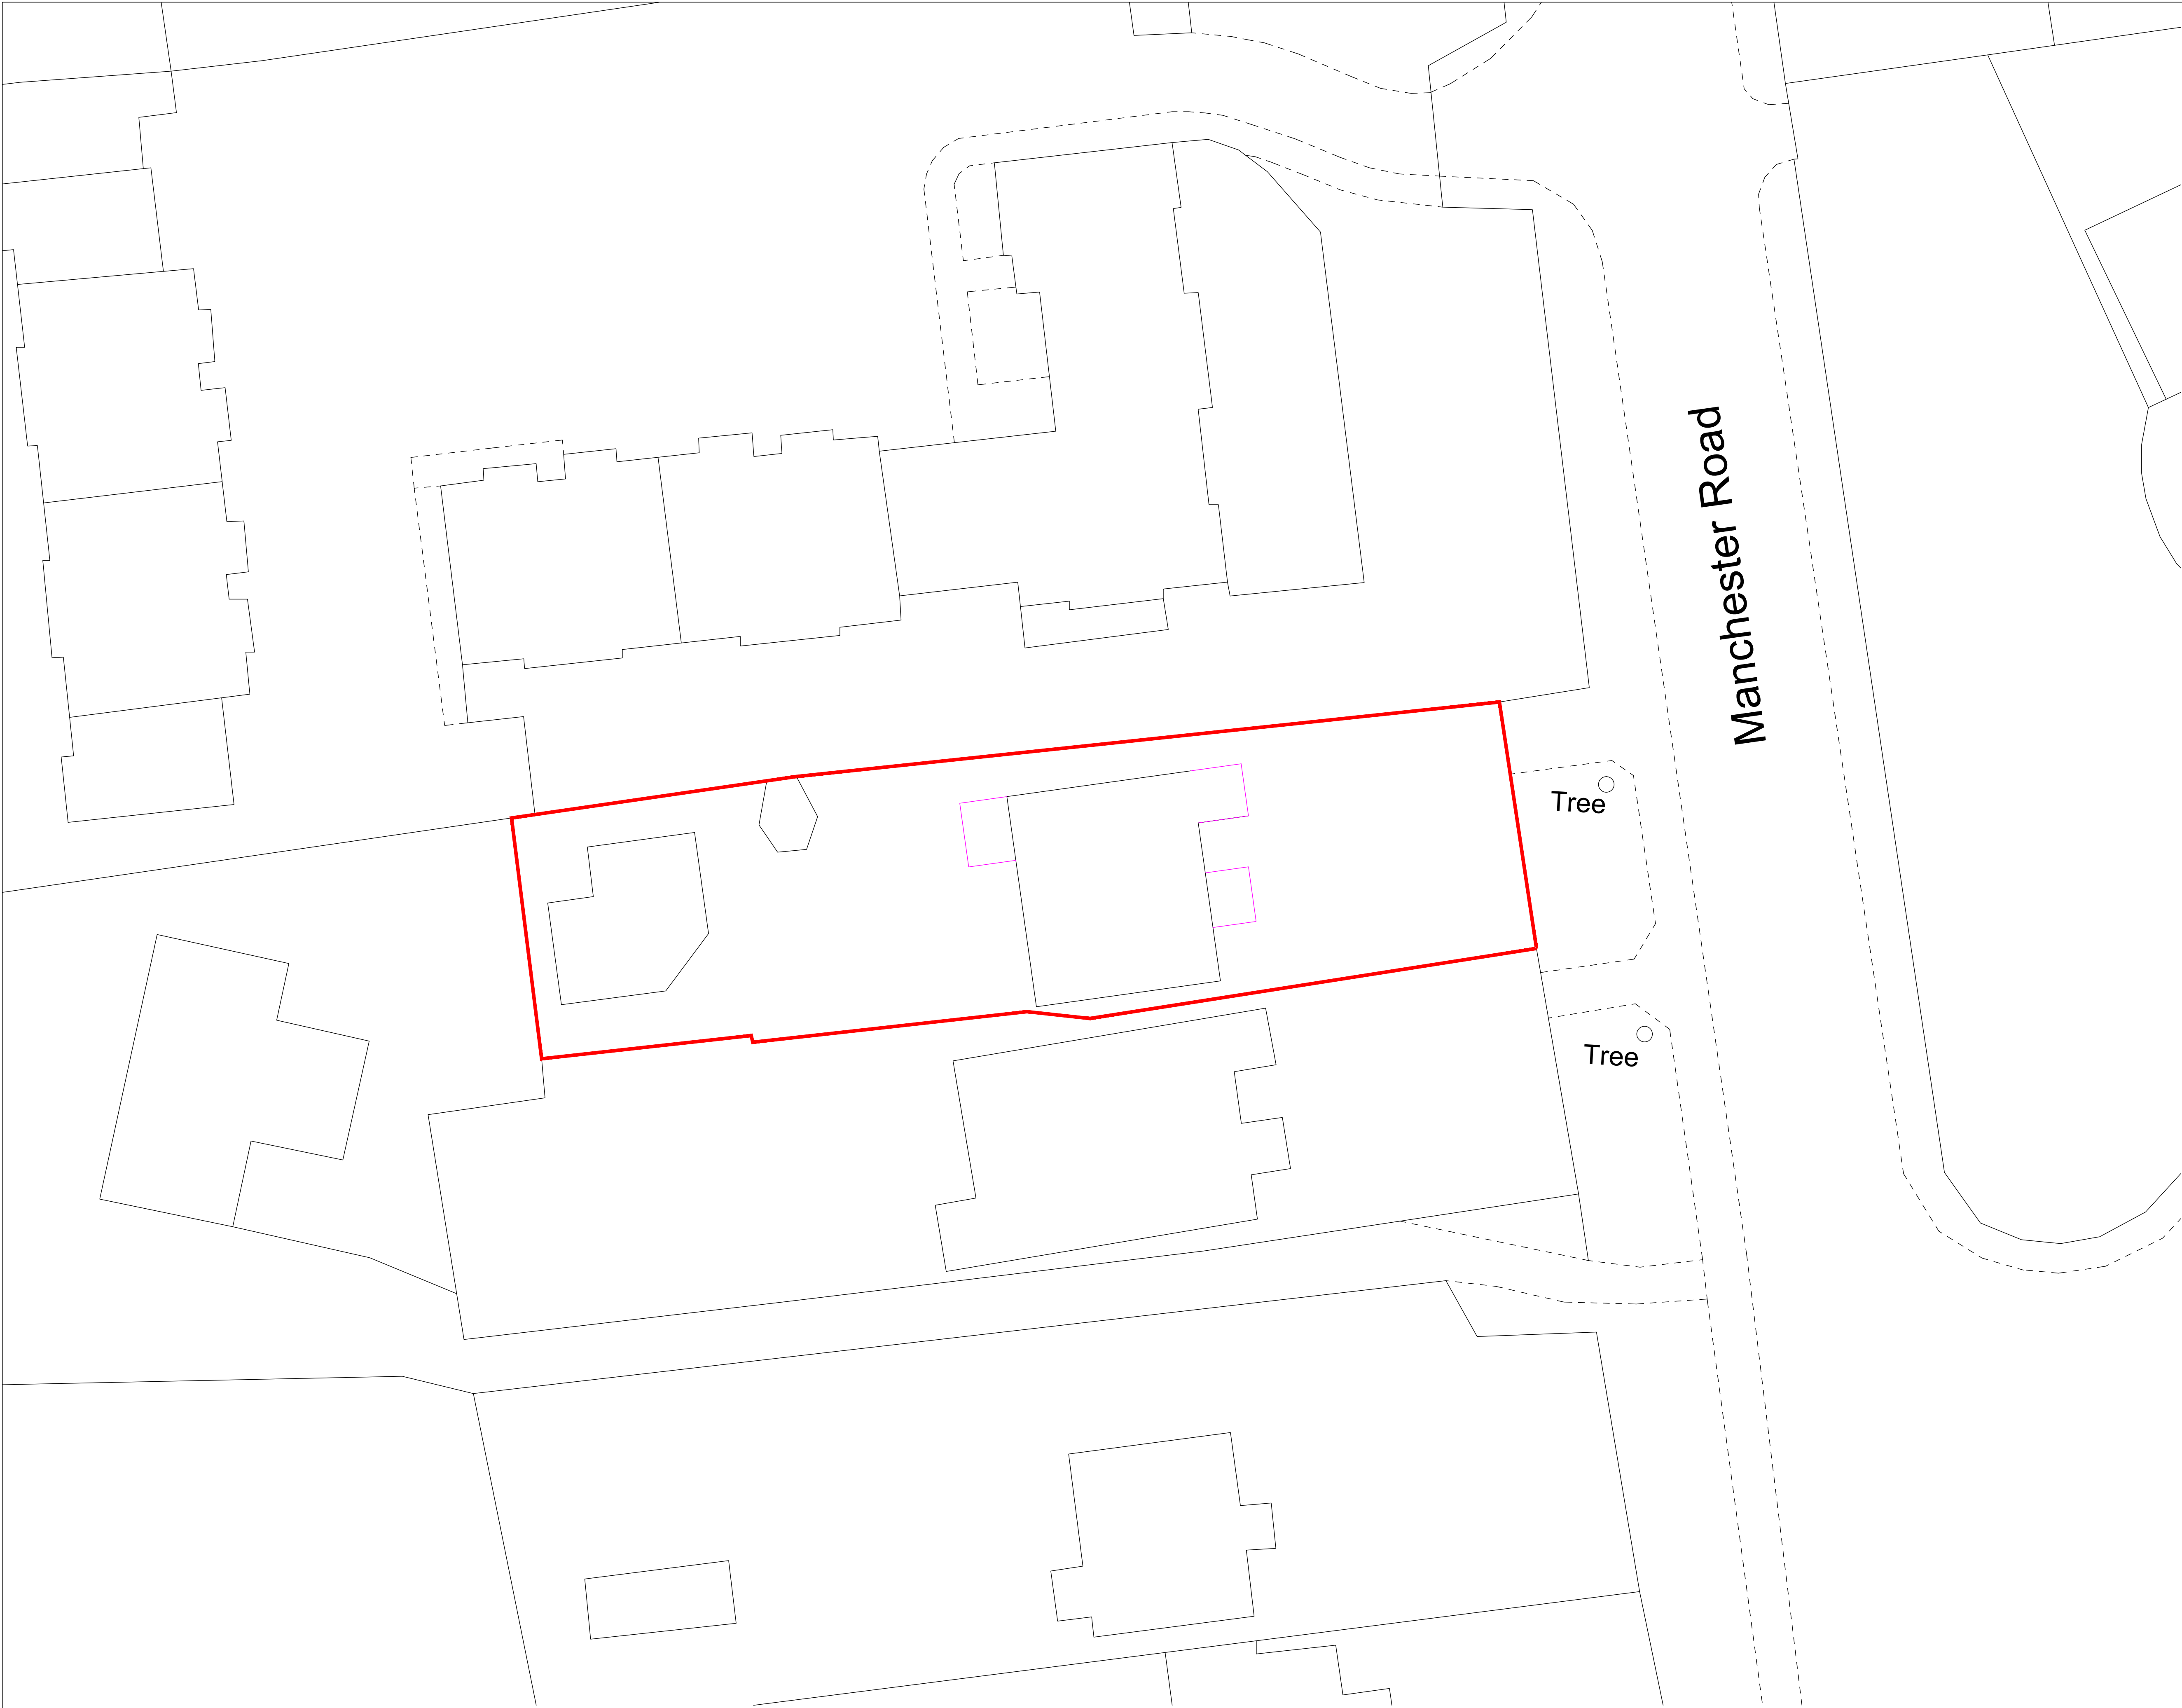

Notes
This drawing is the property of IDC Home Architecture Ltd and copyright is reserved by them. This drawing is not to be copied or disclosed by or to any unauthorised persons without the prior written consent of IDC Home Architecture Ltd.

Rev	Date	Drawn by	Comments
Client Mr G Mahmood			
Project 350 Manchester Road, Bury, BL9 9NR Extension and alterations			
Drawing Proposed Site plan		Drawn by MJ / JD	Scales 1:200 @ A1
Job No - Dwg No - Rev HA25030 - 03			
 IDC Home Architecture 5-11 Eagle Street, Accrington, Lancashire, BB5 1LN T: 01254 232007 E: homearchitecture@email-idc.co.uk			