




PROPOSED GROUND FLOOR PLAN.

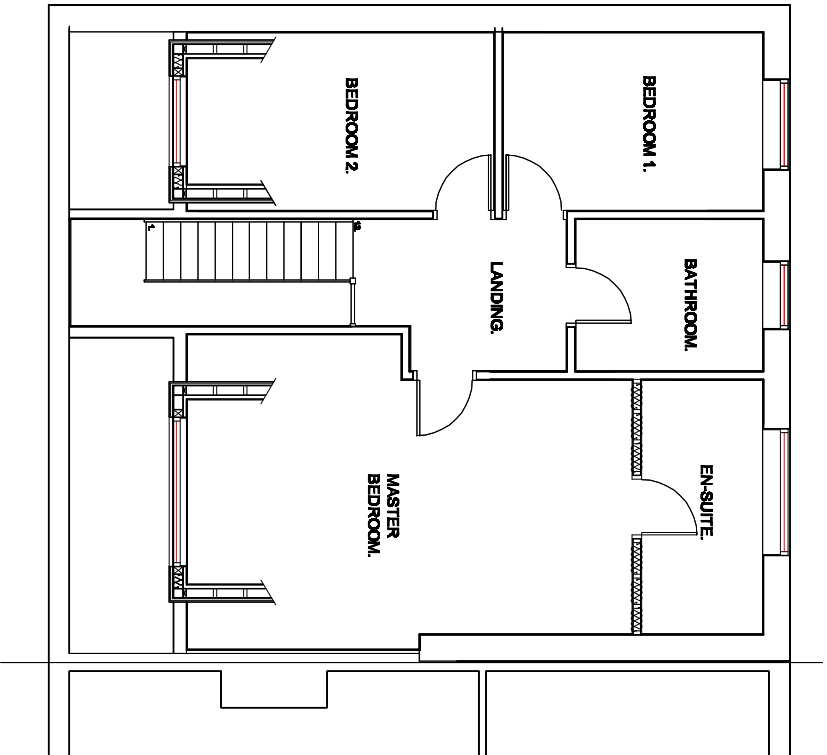

PROPOSED FIRST FLOOR PLAN.

Revision	Title : PROPOSED FRONT DORMERS.	Project : 18, WHITTBURN DRIVE, BLUFY, BL8 1EH	MTC Designs Scale 1:100 @ A3 Date: June 2023.	31 Edendrove Station BL8 9ETB T: 01204 415714 M: 07700200714 Email: info@mtcdesigns.co.uk	Drawing No: P04
----------	------------------------------------	--	---	---	-----------------