



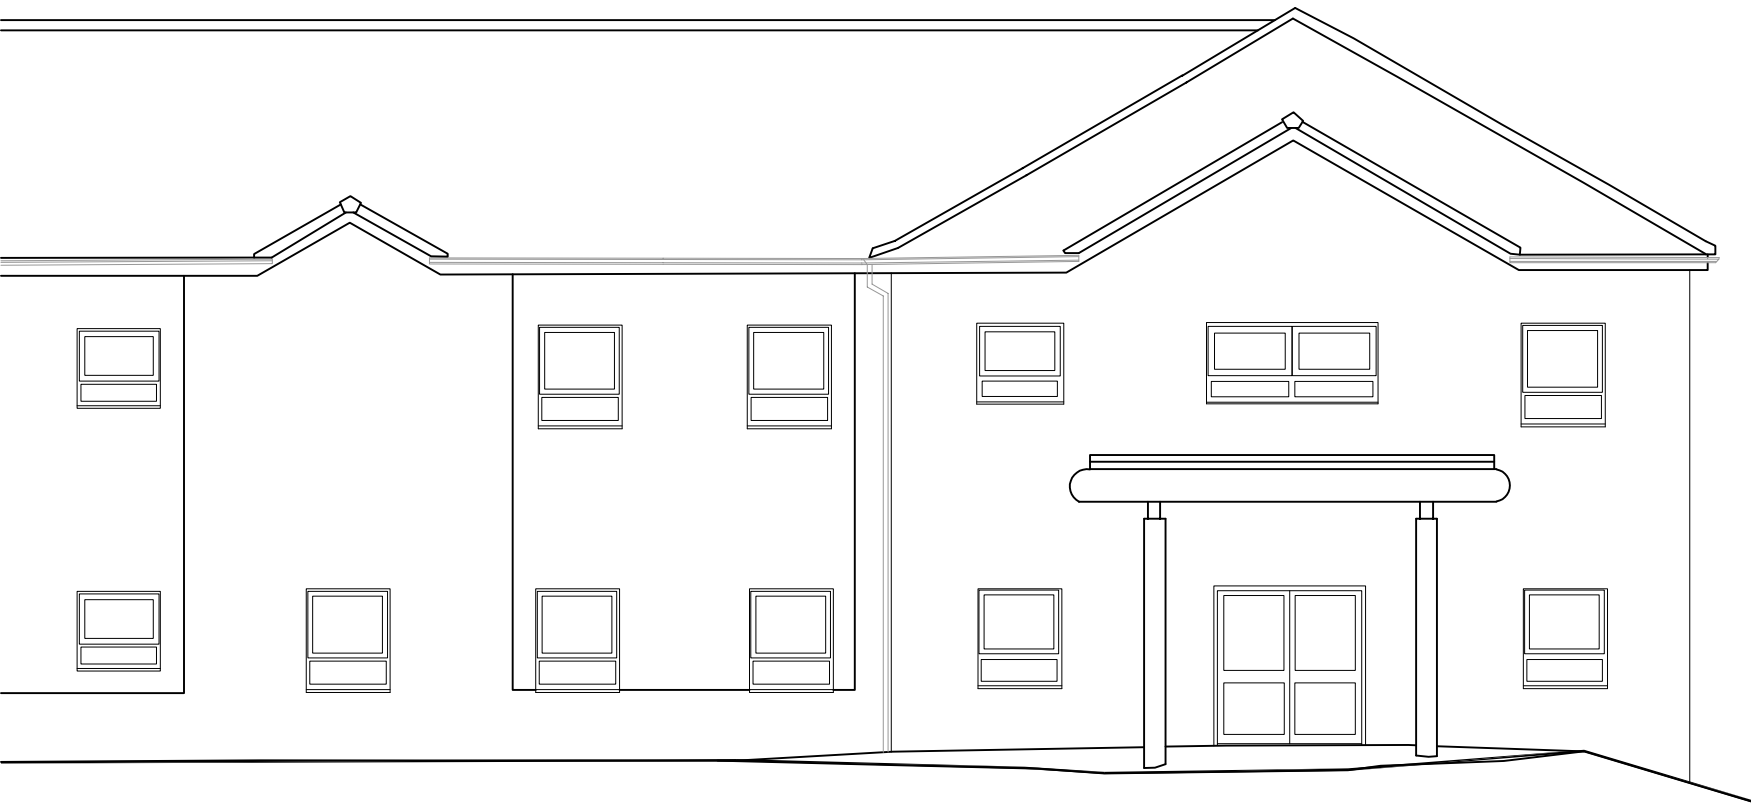


EXISTING FRONT ELEVATION | SCALE 1:100

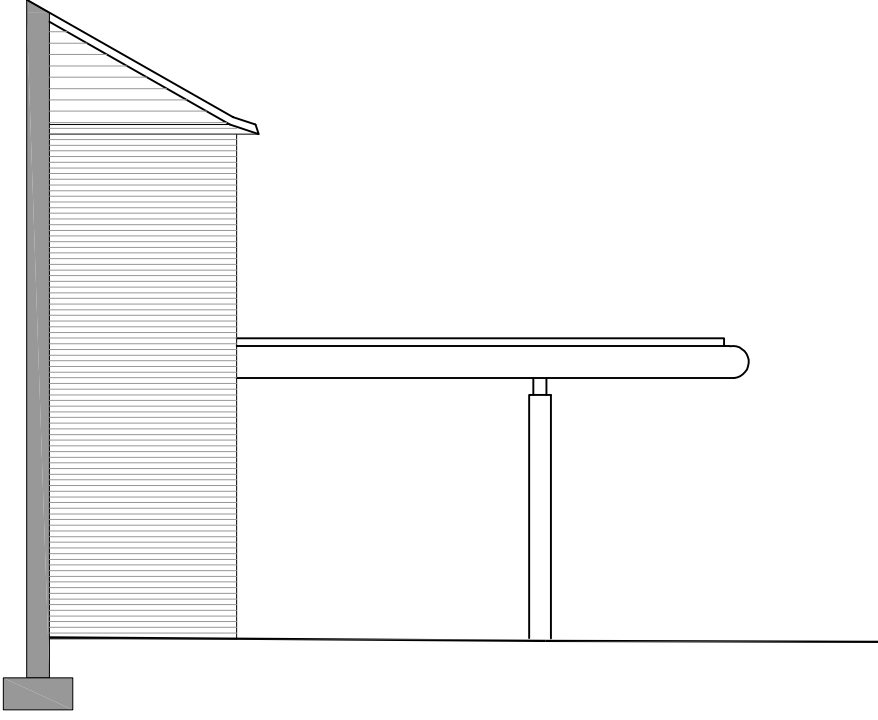


EXISTING SIDE ELEVATION 01 | SCALE 1:100




EXISTING SIDE ELEVATION 02 | SCALE 1:100

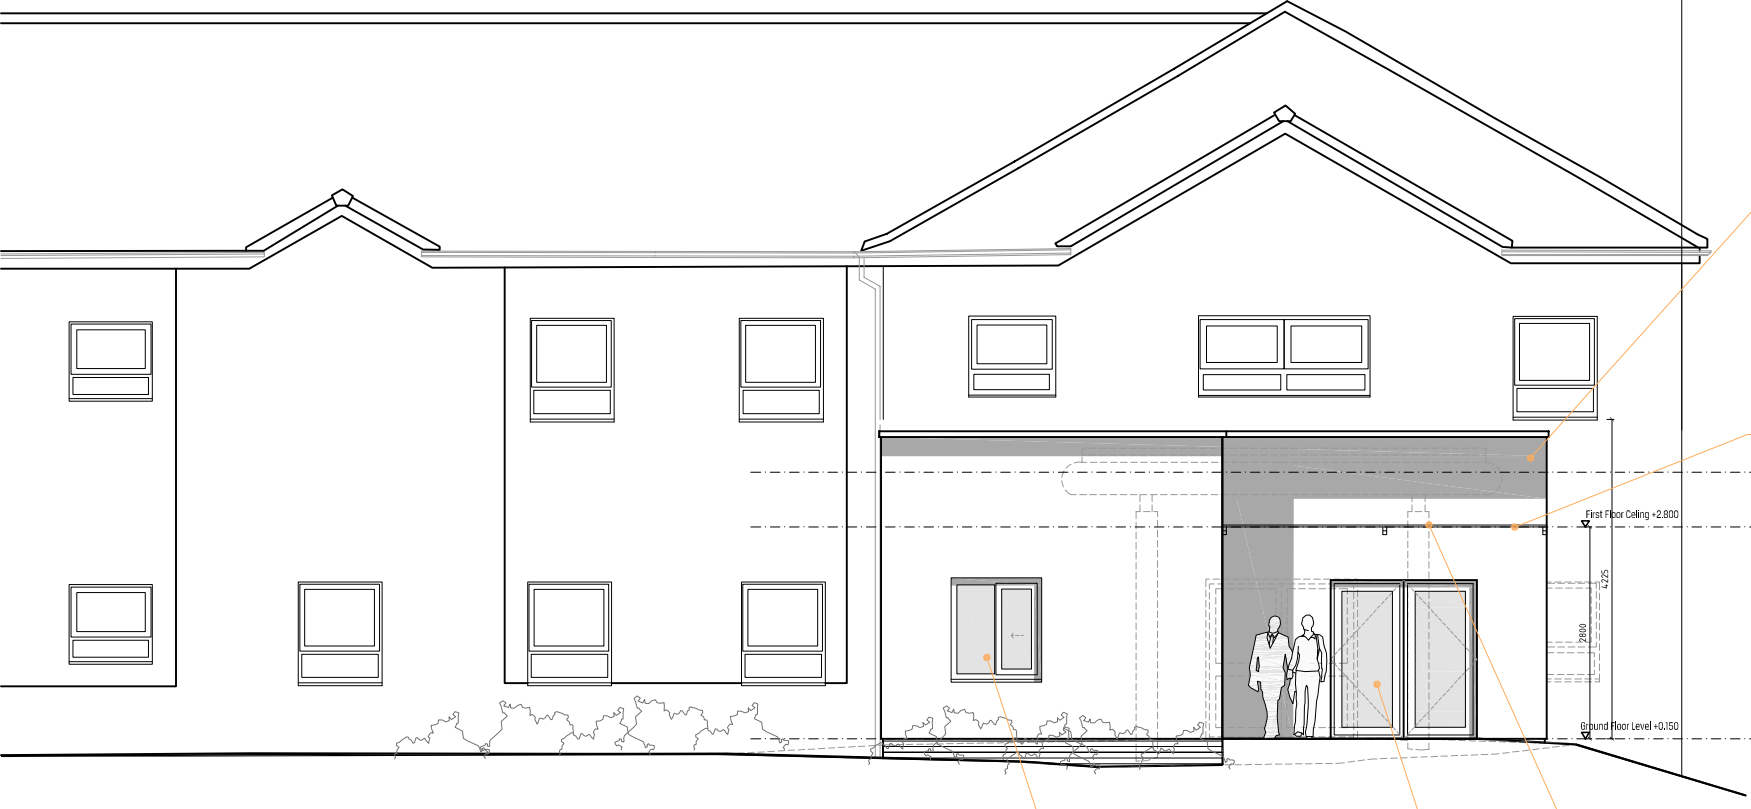


PROPOSED FRONT ELEVATION | SCALE 1:100

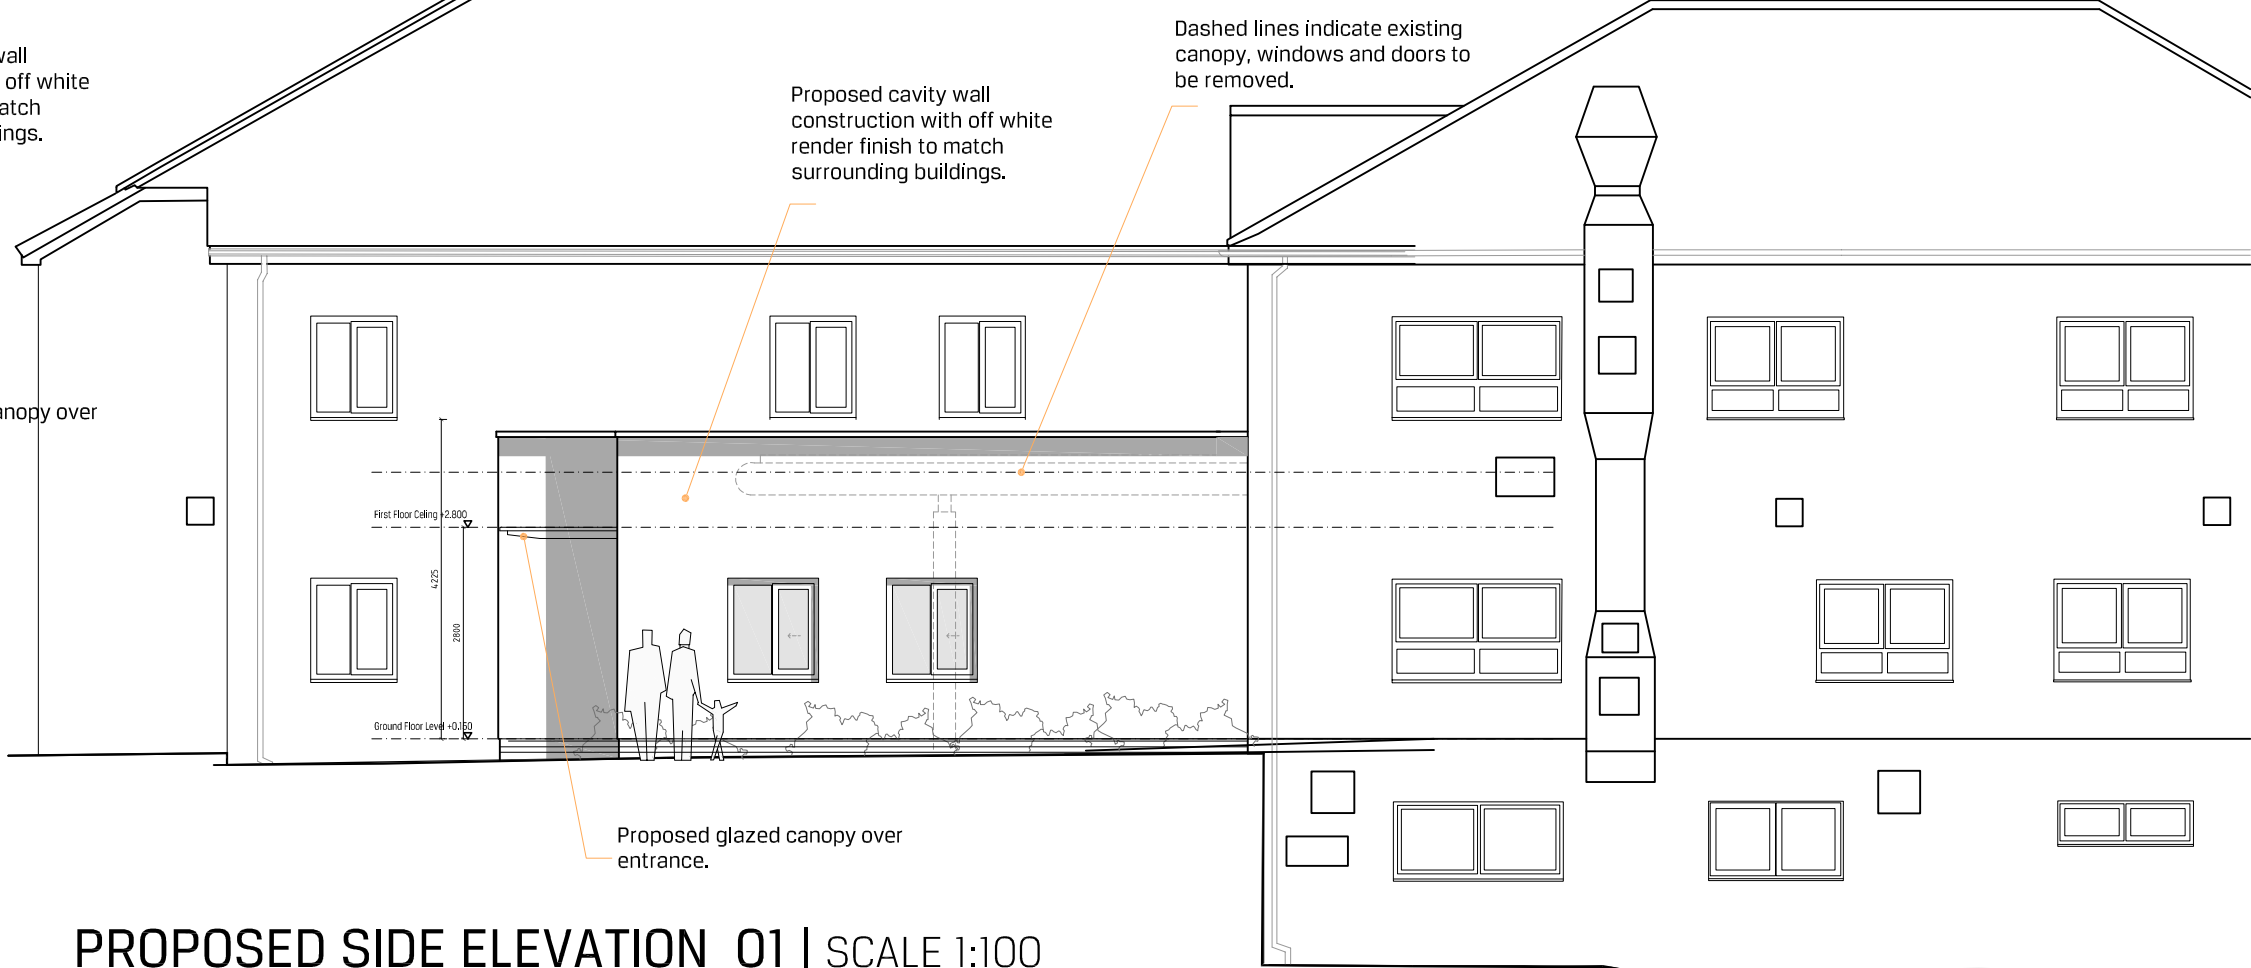


PROPOSED SIDE ELEVATION 01 | SCALE 1:100

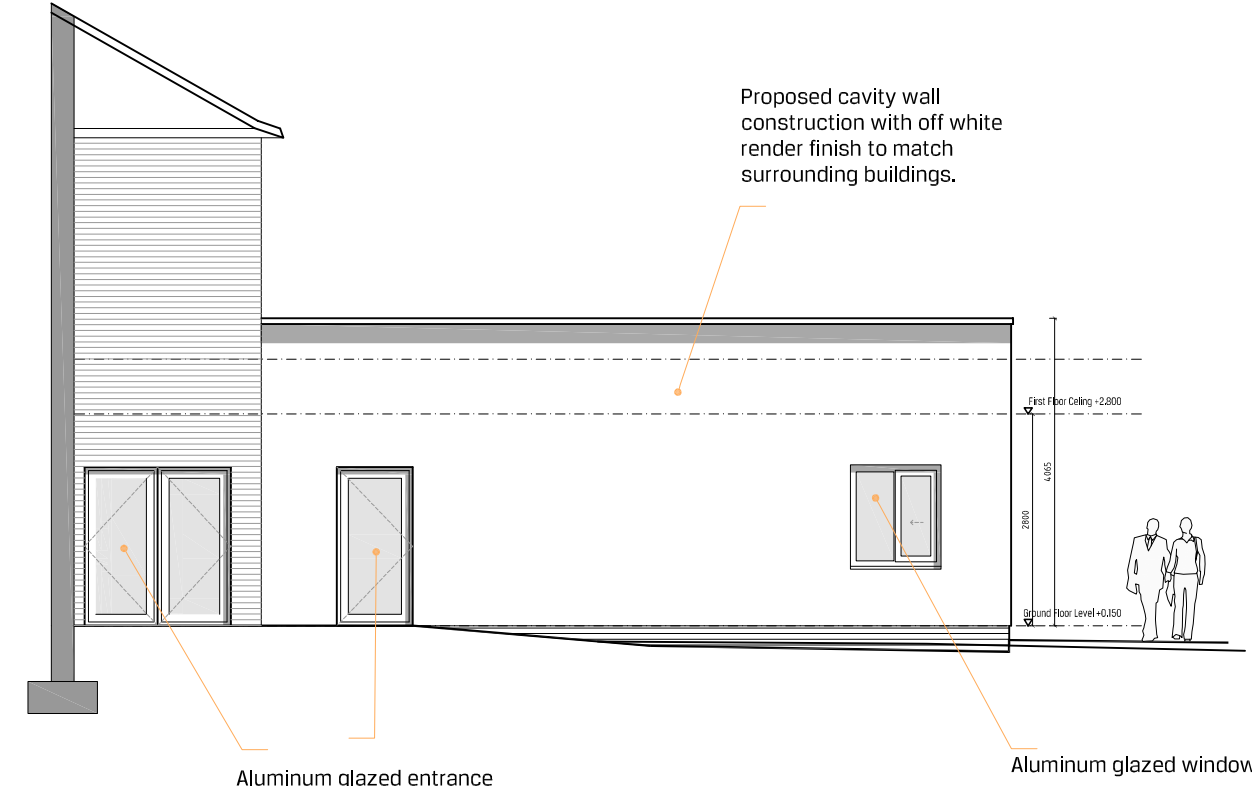

PROPOSED SIDE ELEVATION 02 | SCALE 1:100

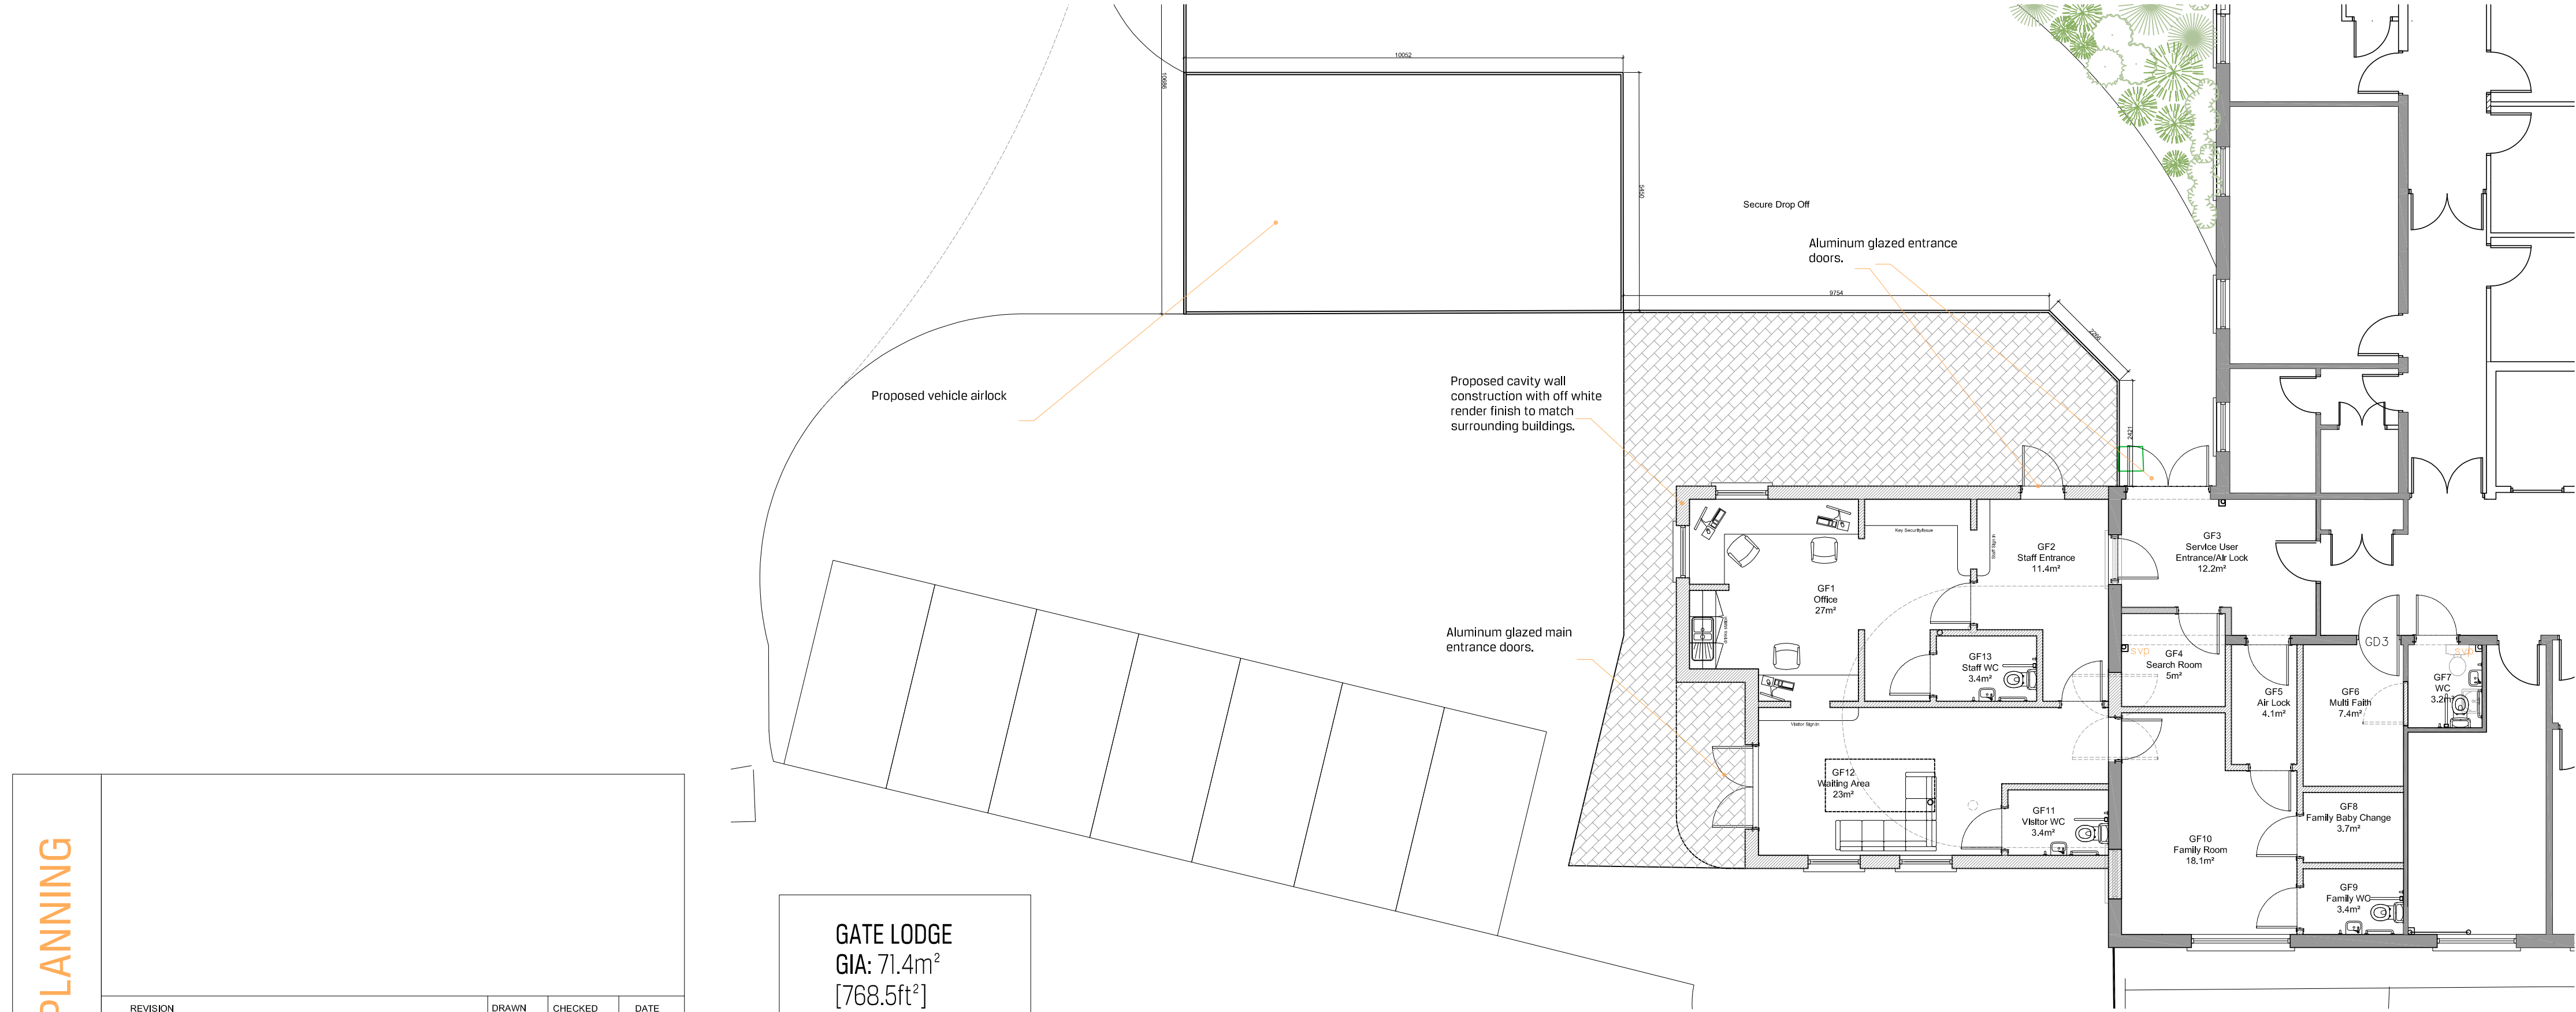

PROPOSED GROUND FLOOR PLAN | SCALE 1:50

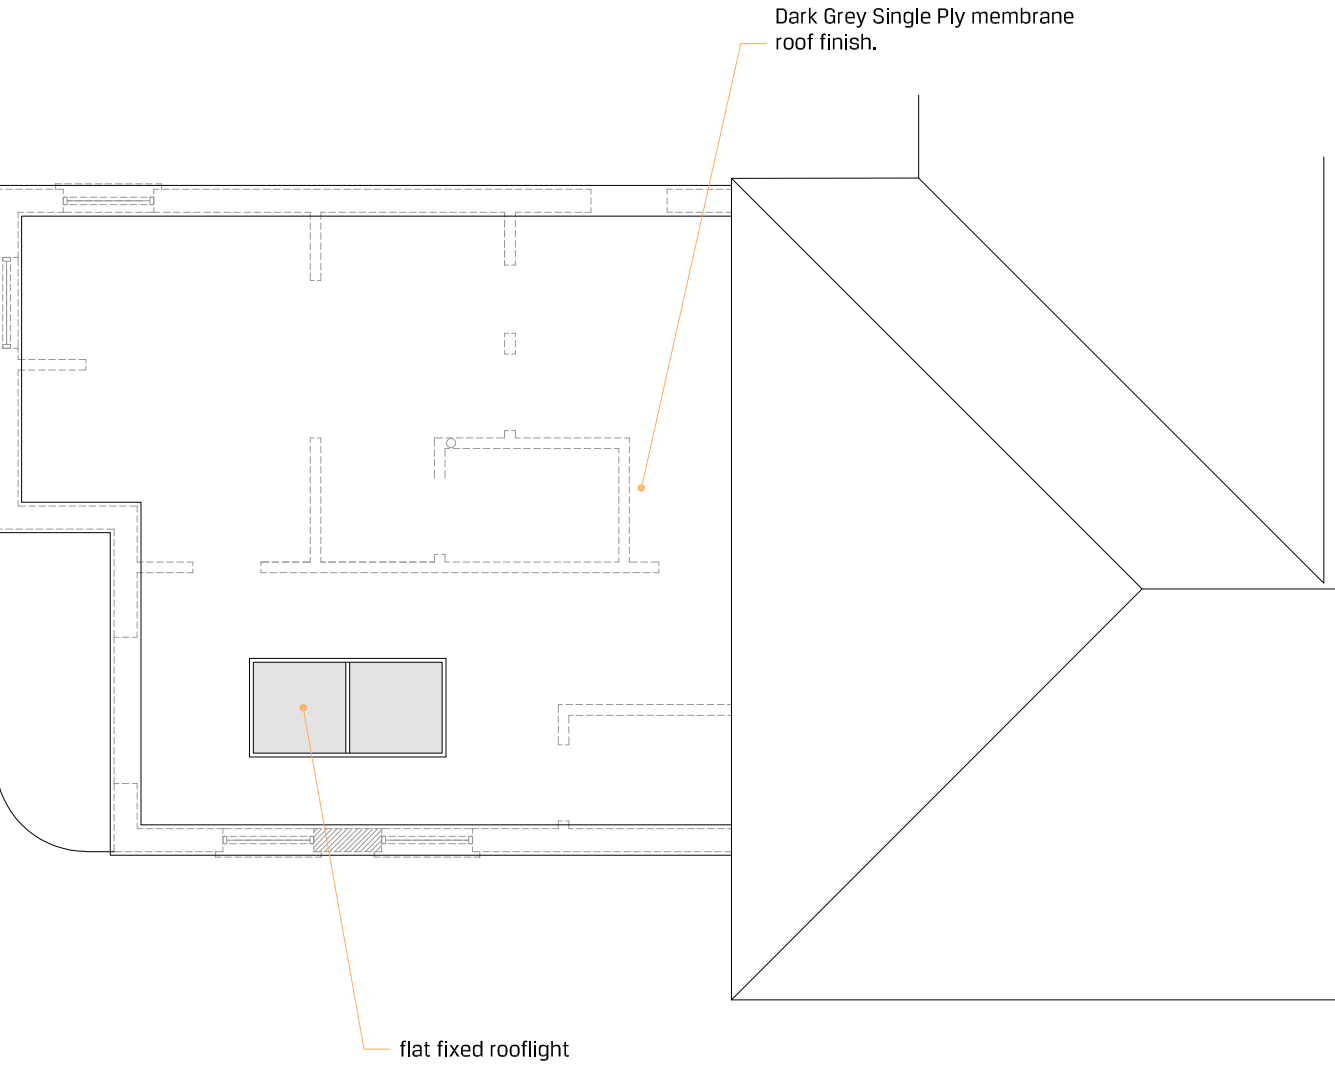

PROPOSED ROOF PLAN | SCALE 1:100

STATUS

PLANNING

REVISION	DRAWN	CHECKED	DATE
© Copyright SHACKARCHITECTURE 2024. All rights reserved. Do Not scale this drawing. ALL dimensions are in millimetres unless stated otherwise. ALL dimensions must be checked on site prior to construction and any discrepancies reported to the architect.			

GATE LODGE
GIA: 71.4m²
[768.5ft²]

SHACKARCHITECTURE

01

A Unit 5, The Curve, 139 Telegraph Road, Hieswalk, Wirral, CH60 7SE
T +44(0)151 342 6516 E info@shackarchitecture.com W www.shackarchitecture.com

Client

CYGNET

Project

WHITE HOUSE, BURY

Title

THE GATE HOUSE
PROPOSED FLOOR PLANS & ELEVATIONS

Scale

1:100@A1

Project No.

SHACK370

Dwg. No.

A403

Rev

-