



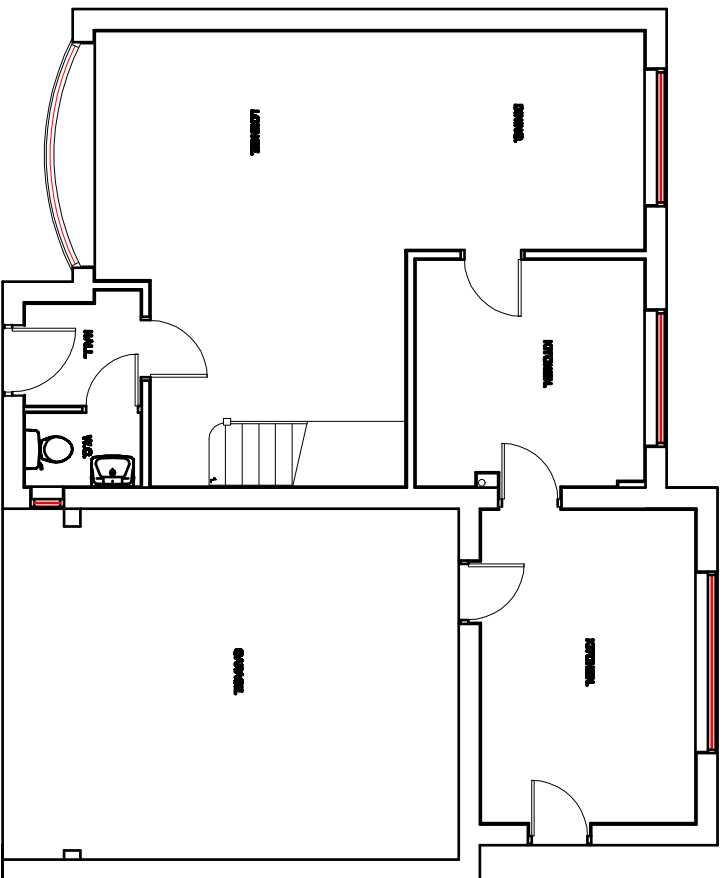

EXISTING GROUND FLOOR PLAN.

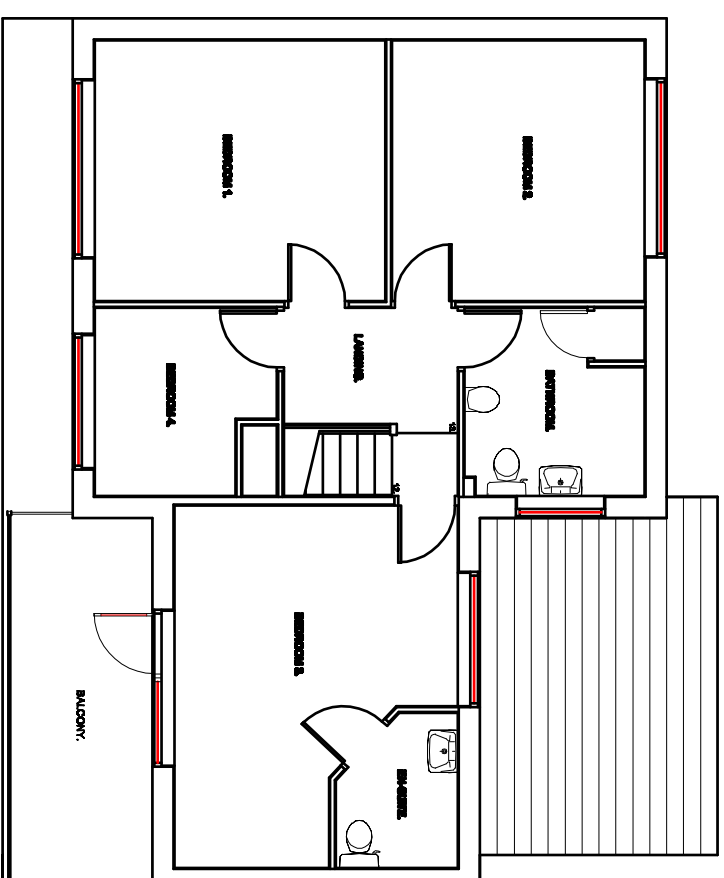

EXISTING FIRST FLOOR PLAN.

Revision	Title : PROPOSED FIRST FLOOR SIDE EXTENSION AND EXTERNAL WALLS RENDERED.
Project : 7, SLAIDEBURN DRIVE, BURY, BL9 3DG	MTC Designs Scale 1:100 @ A3 Date: October 2021. Drawing No: P02