


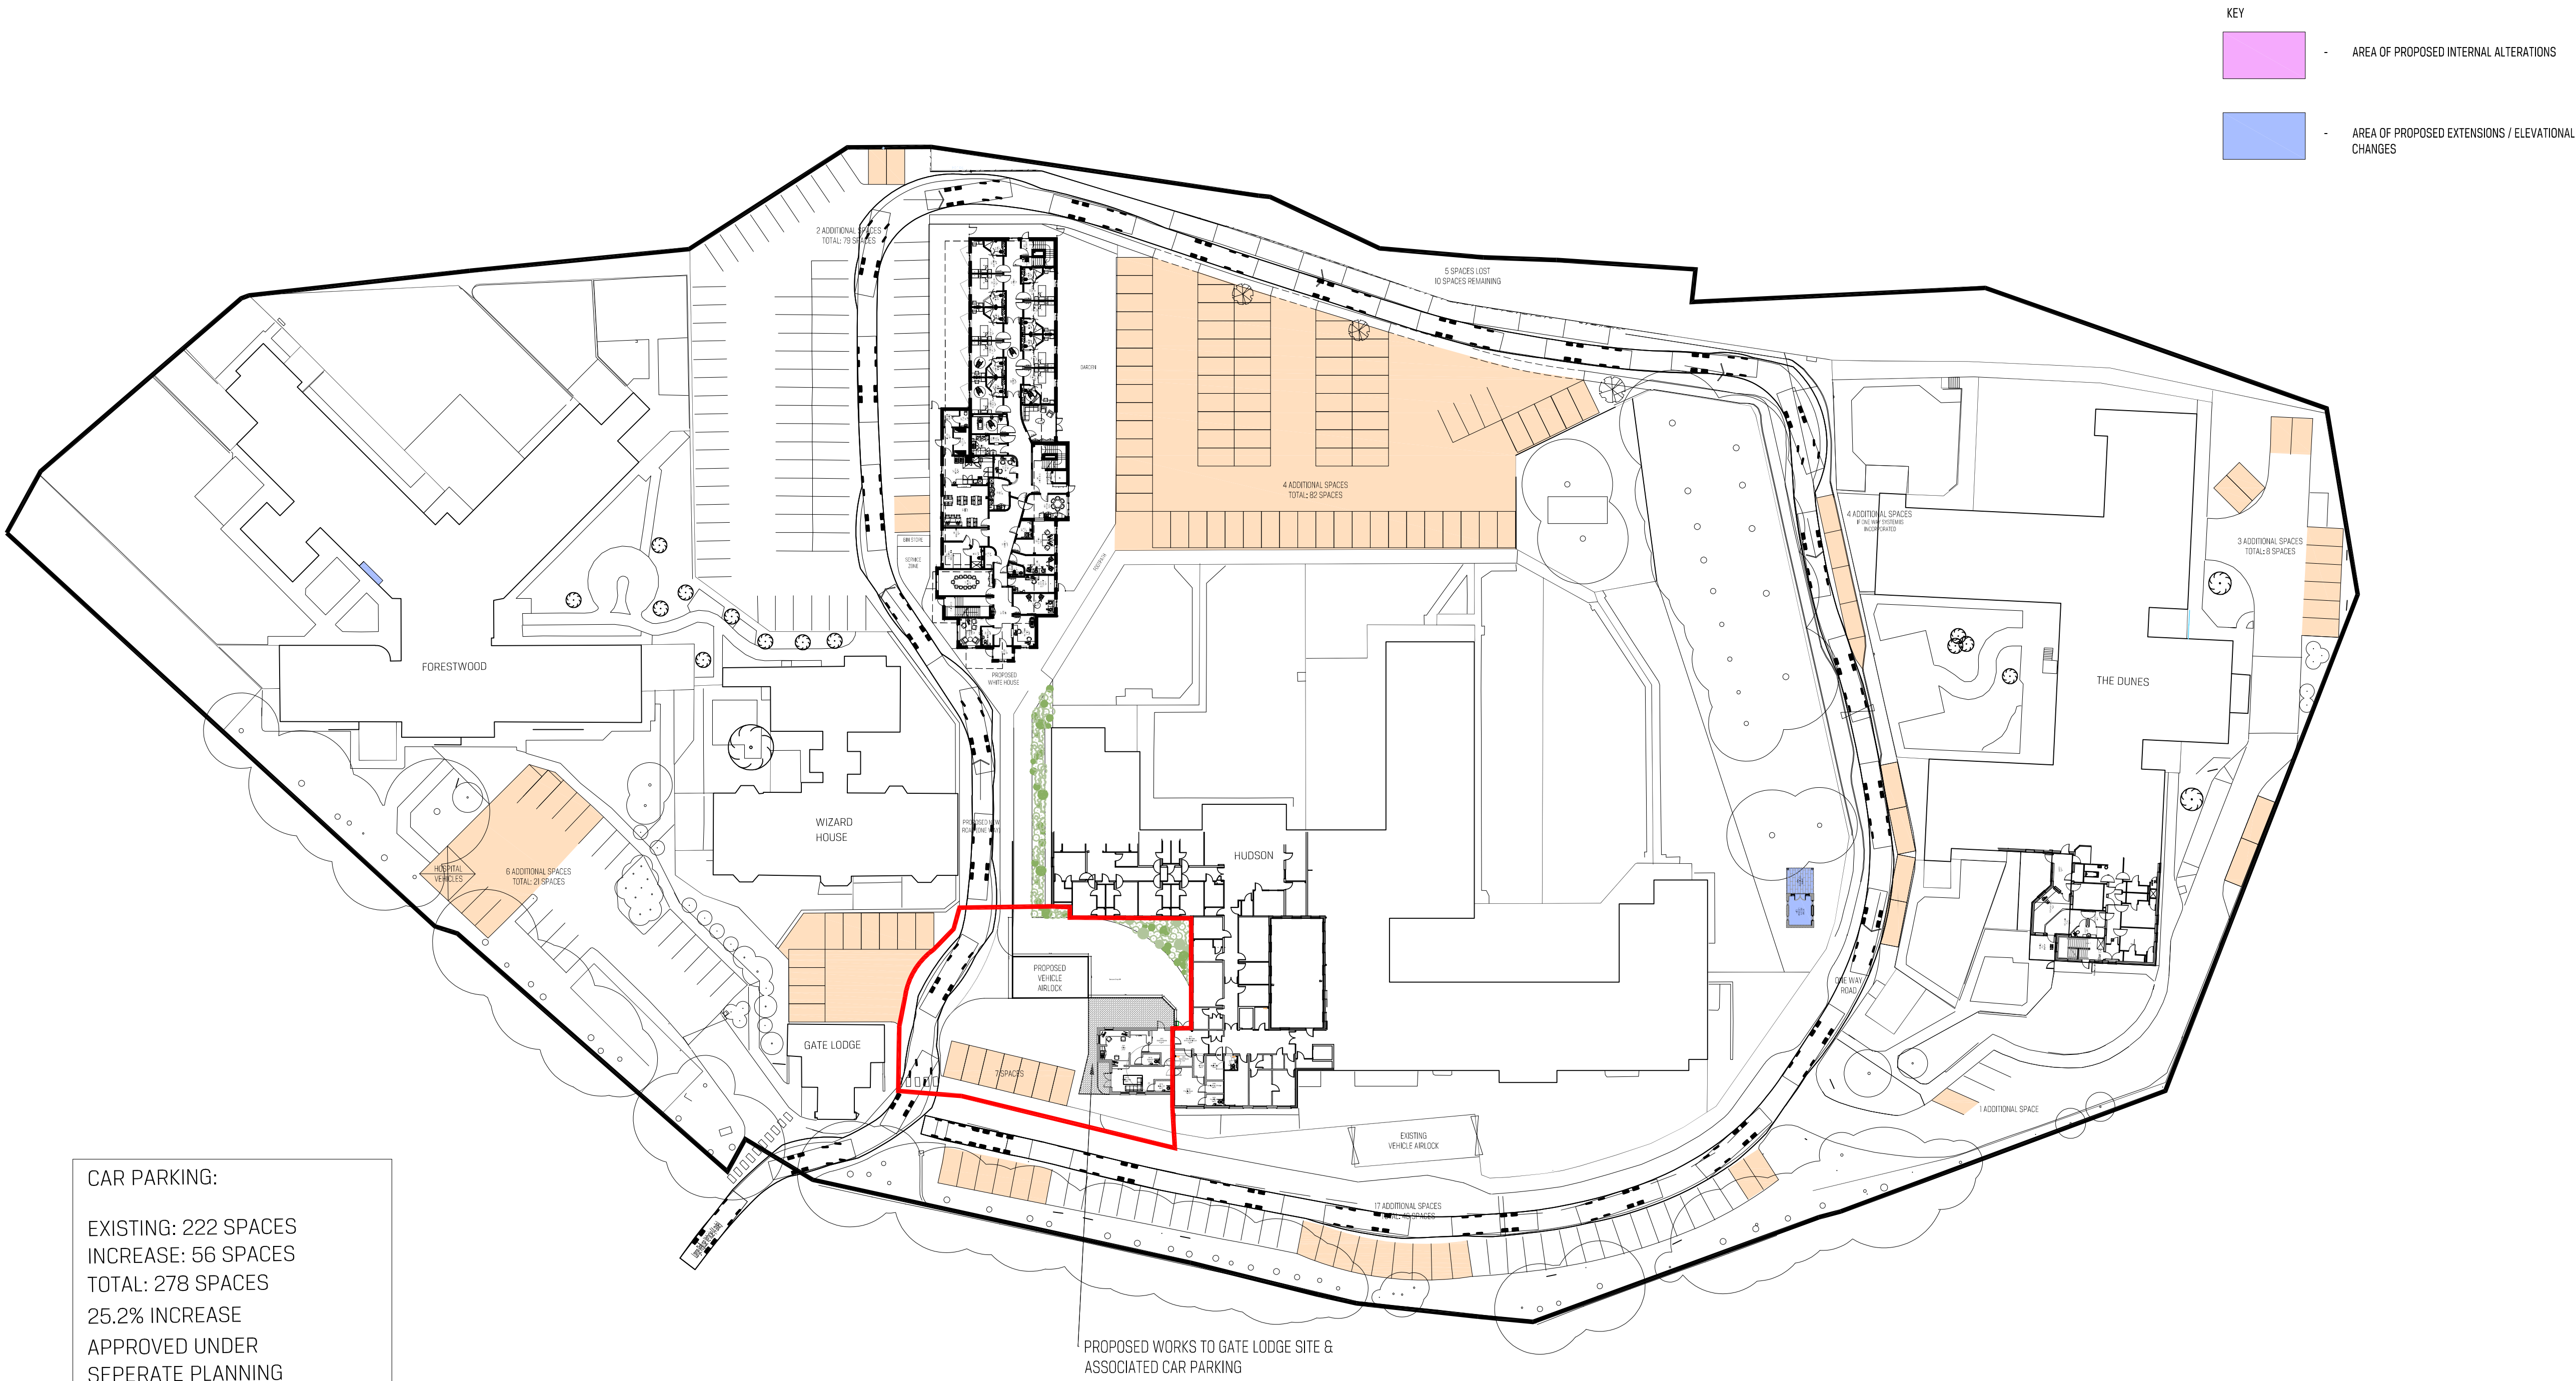

PROPOSED SITE PLAN | SCALE 1:500

STATUS

PLANNING

REVISION		DRAWN	CHECKED	DATE
© Copyright SHACKARCHITECTURE 39 all rights reserved. Do Not scale this drawing. All dimensions are in millimetres unless stated otherwise. All dimensions must be checked on site prior to construction and any discrepancies reported to the architect.				



SHACKARCHITECTURE ltd

A Unit 5, The Curve, 139 Telegraph Road, Heswall, Wirral, CH60 7SE
T +44(0)151 342 6516 E info@shackarchitecture.com W www.shackarchitecture.com

Client CYGNET

Project **GATE HOUSE, BURY**

Title PROPOSED SITE PLAN - GATE HOUSE

Scale 1:500@A1 Project No. SHACK370 Dwg. No. **A401** Rev -