


Denotes extension currently under construction
Planning Permission Ref 68175

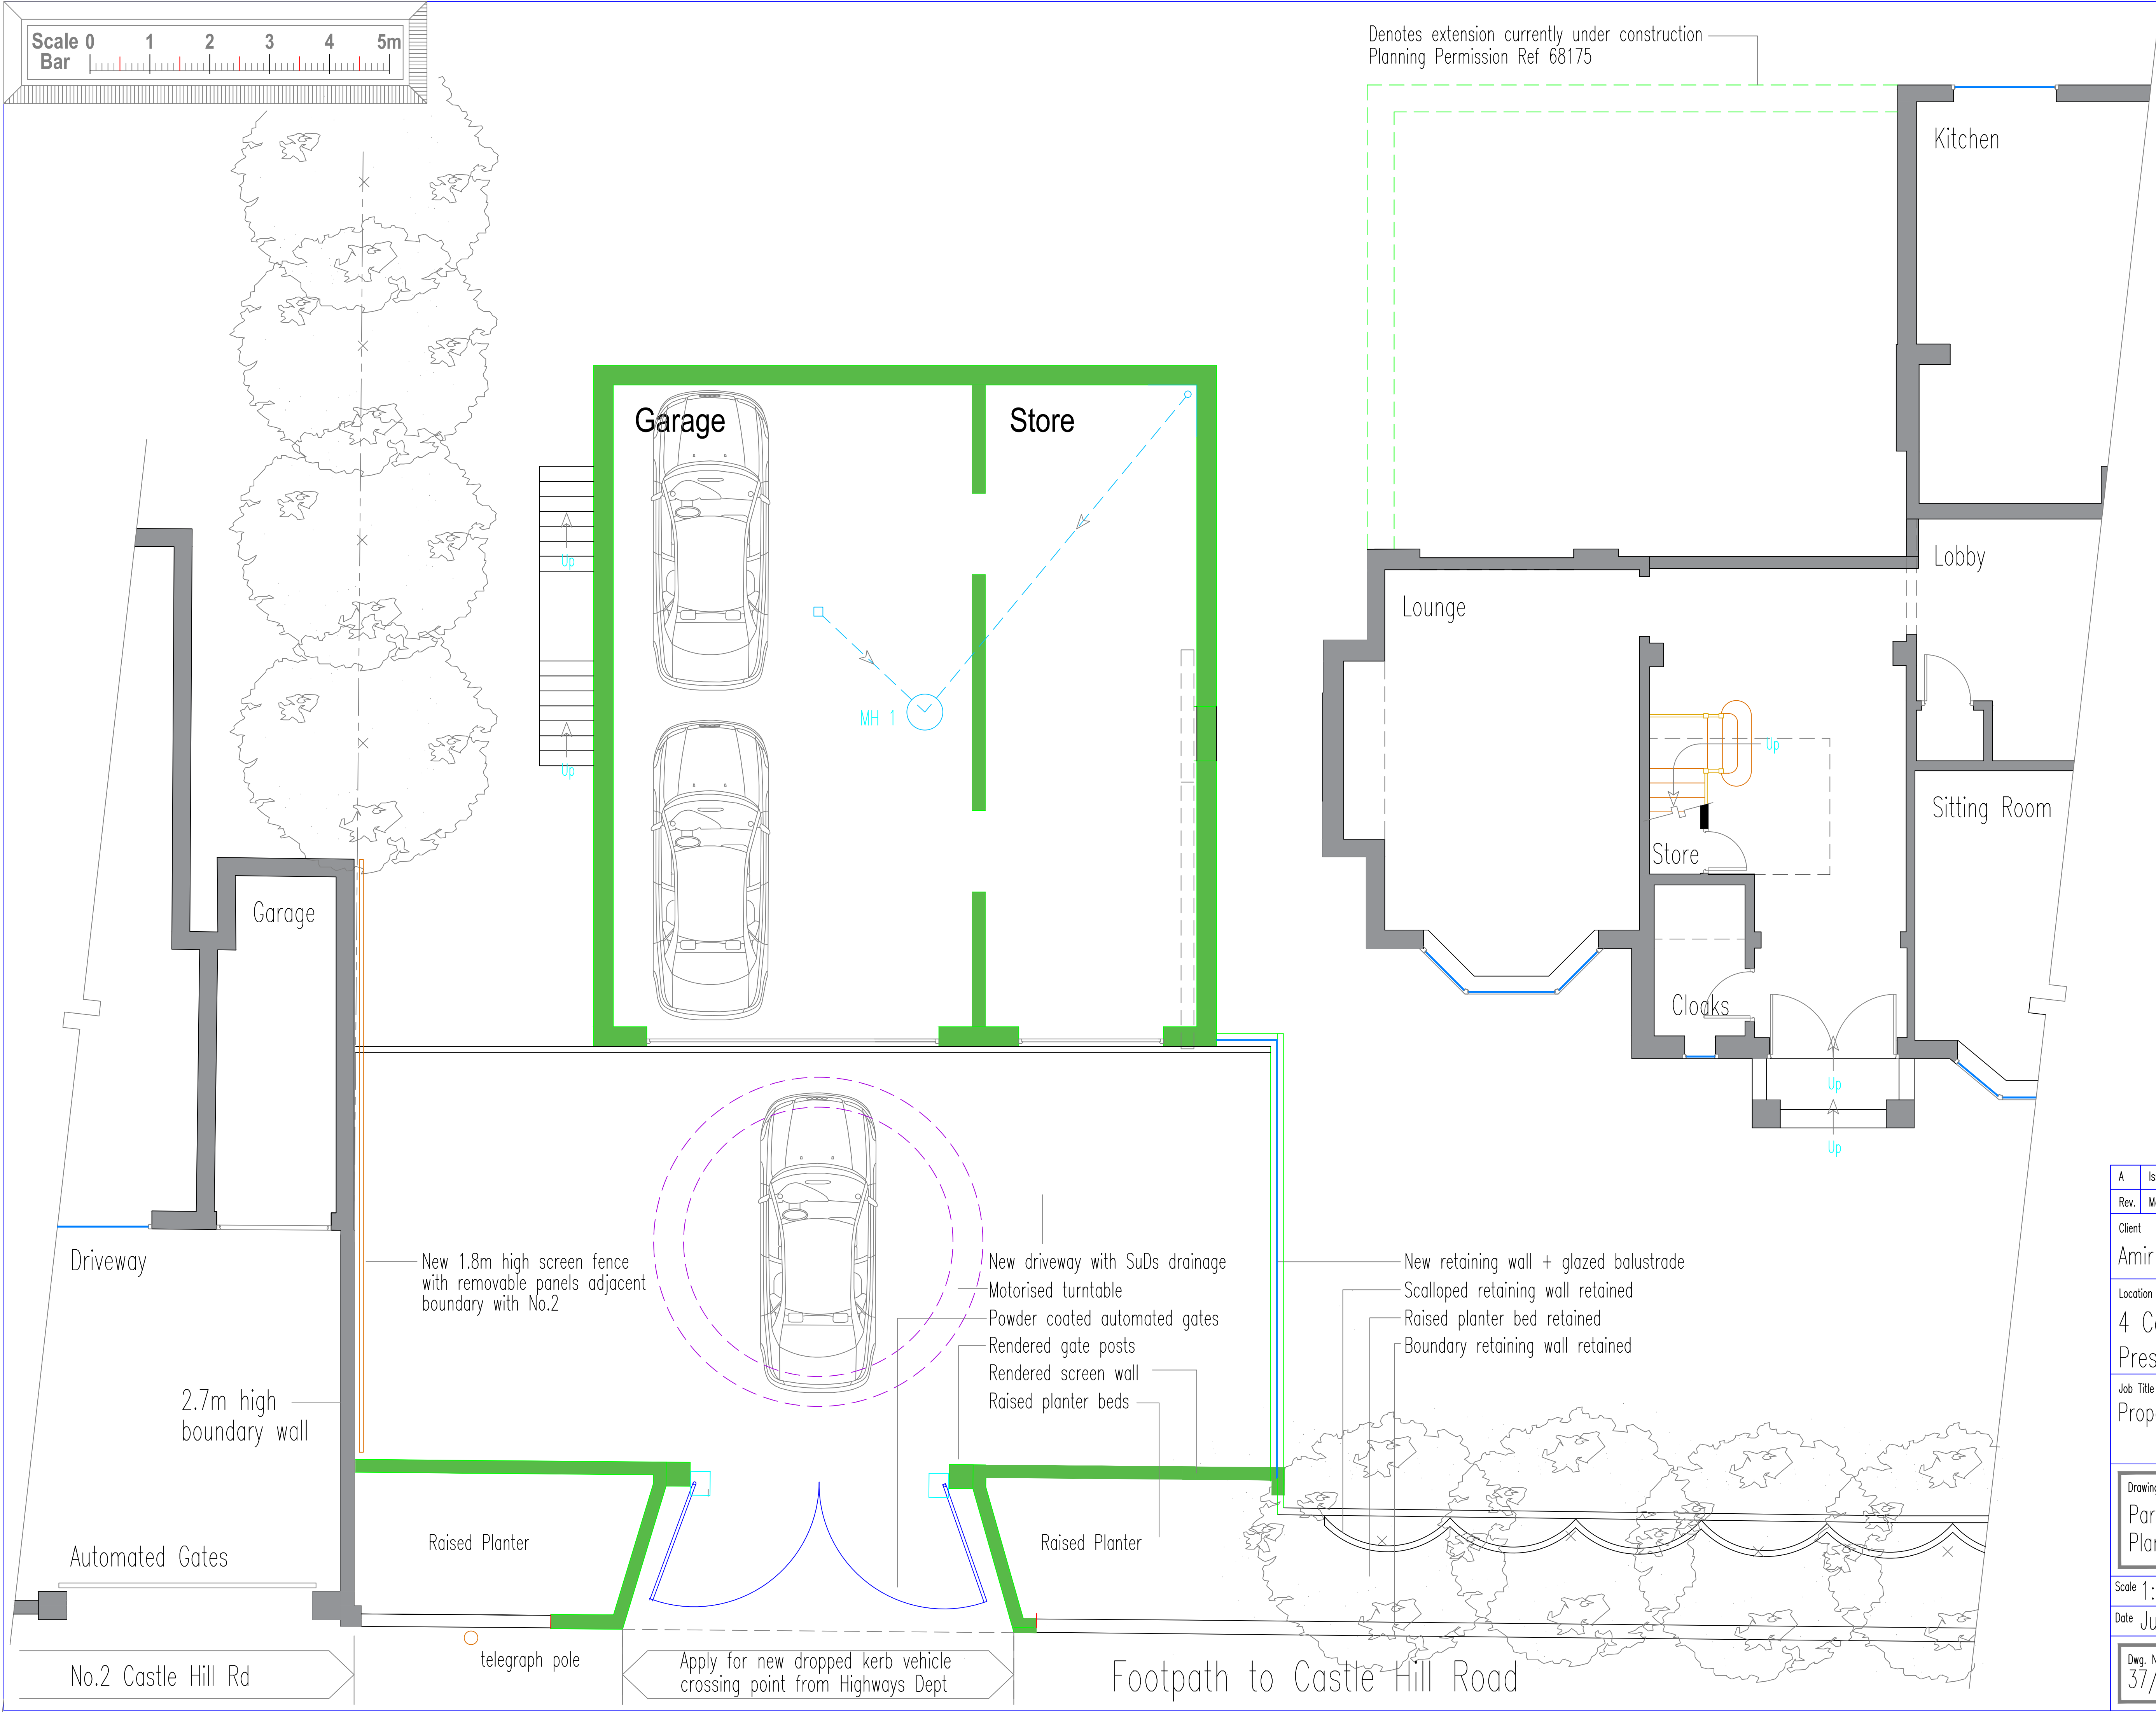

A	Issued for planning	24 July 22	DAP
Rev.	Mod. Notes	Date	By
Client			
Amir			
Location			
4 Castle Hill Road Prestwich M25 OFR			
Job Title			
Proposed Alterations			
Drawing Title			
Part Proposed Ground Floor/Site Plan			
Scale 1:50		Sheet A1	
Date July 22		Drawn by DAP	
Dwg. No. 37/21-52			Rev. A