





Existing Side Elevation (1:50)

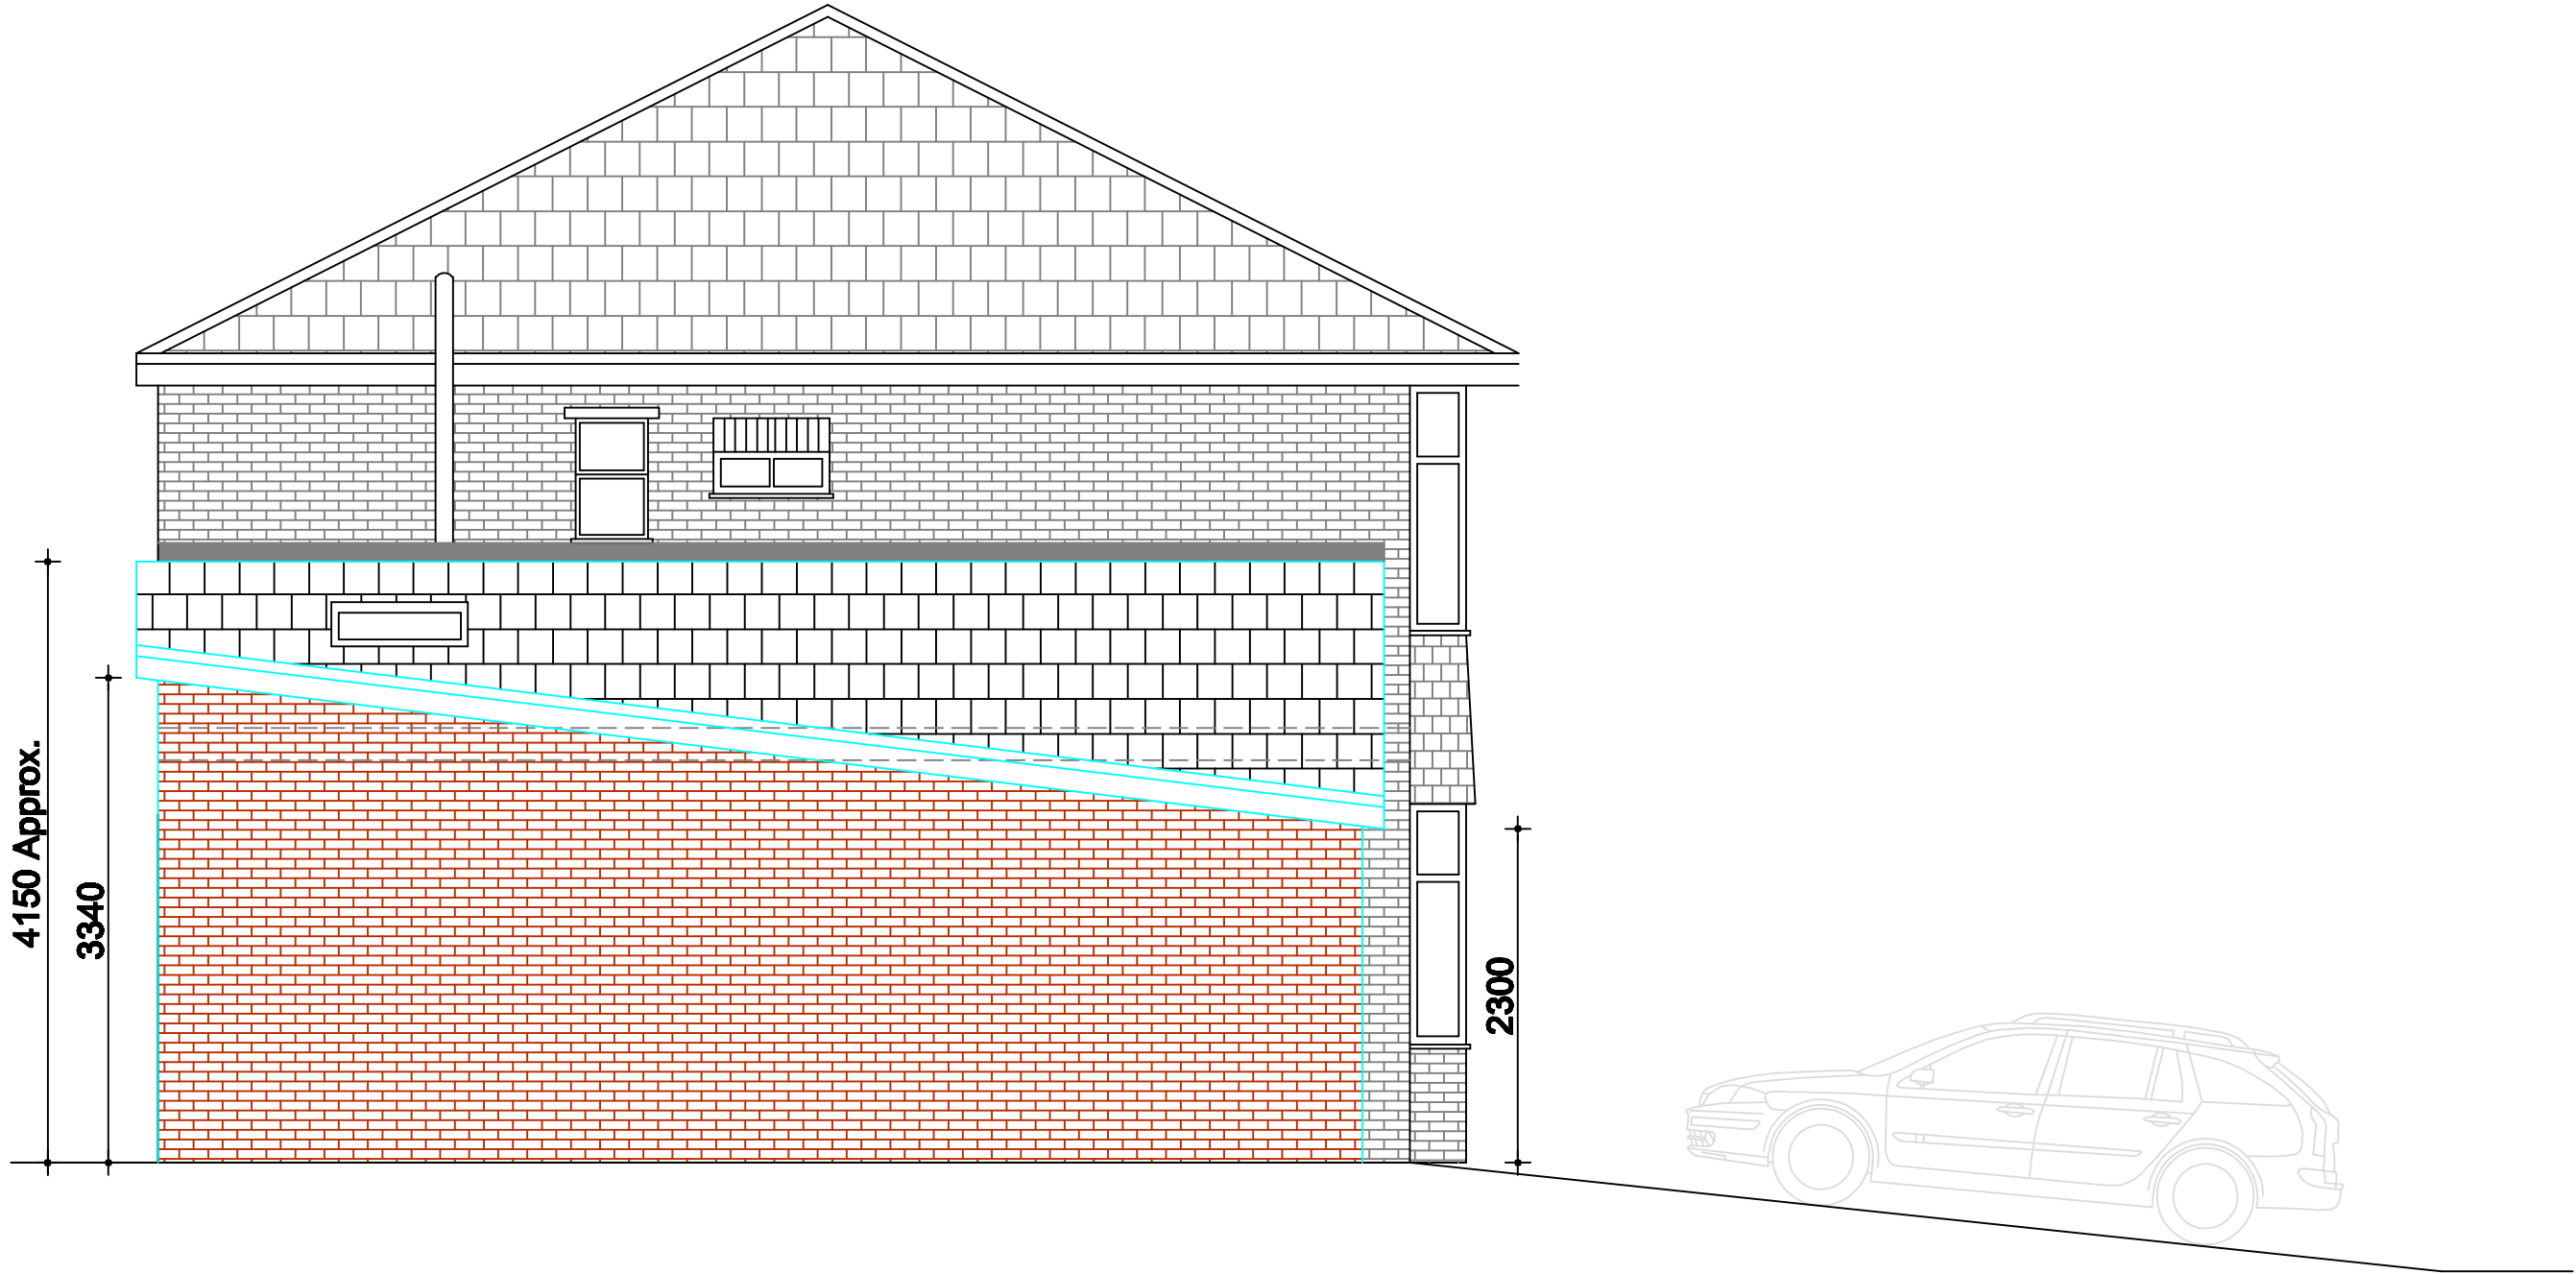

Proposed Side Elevation (1:50)

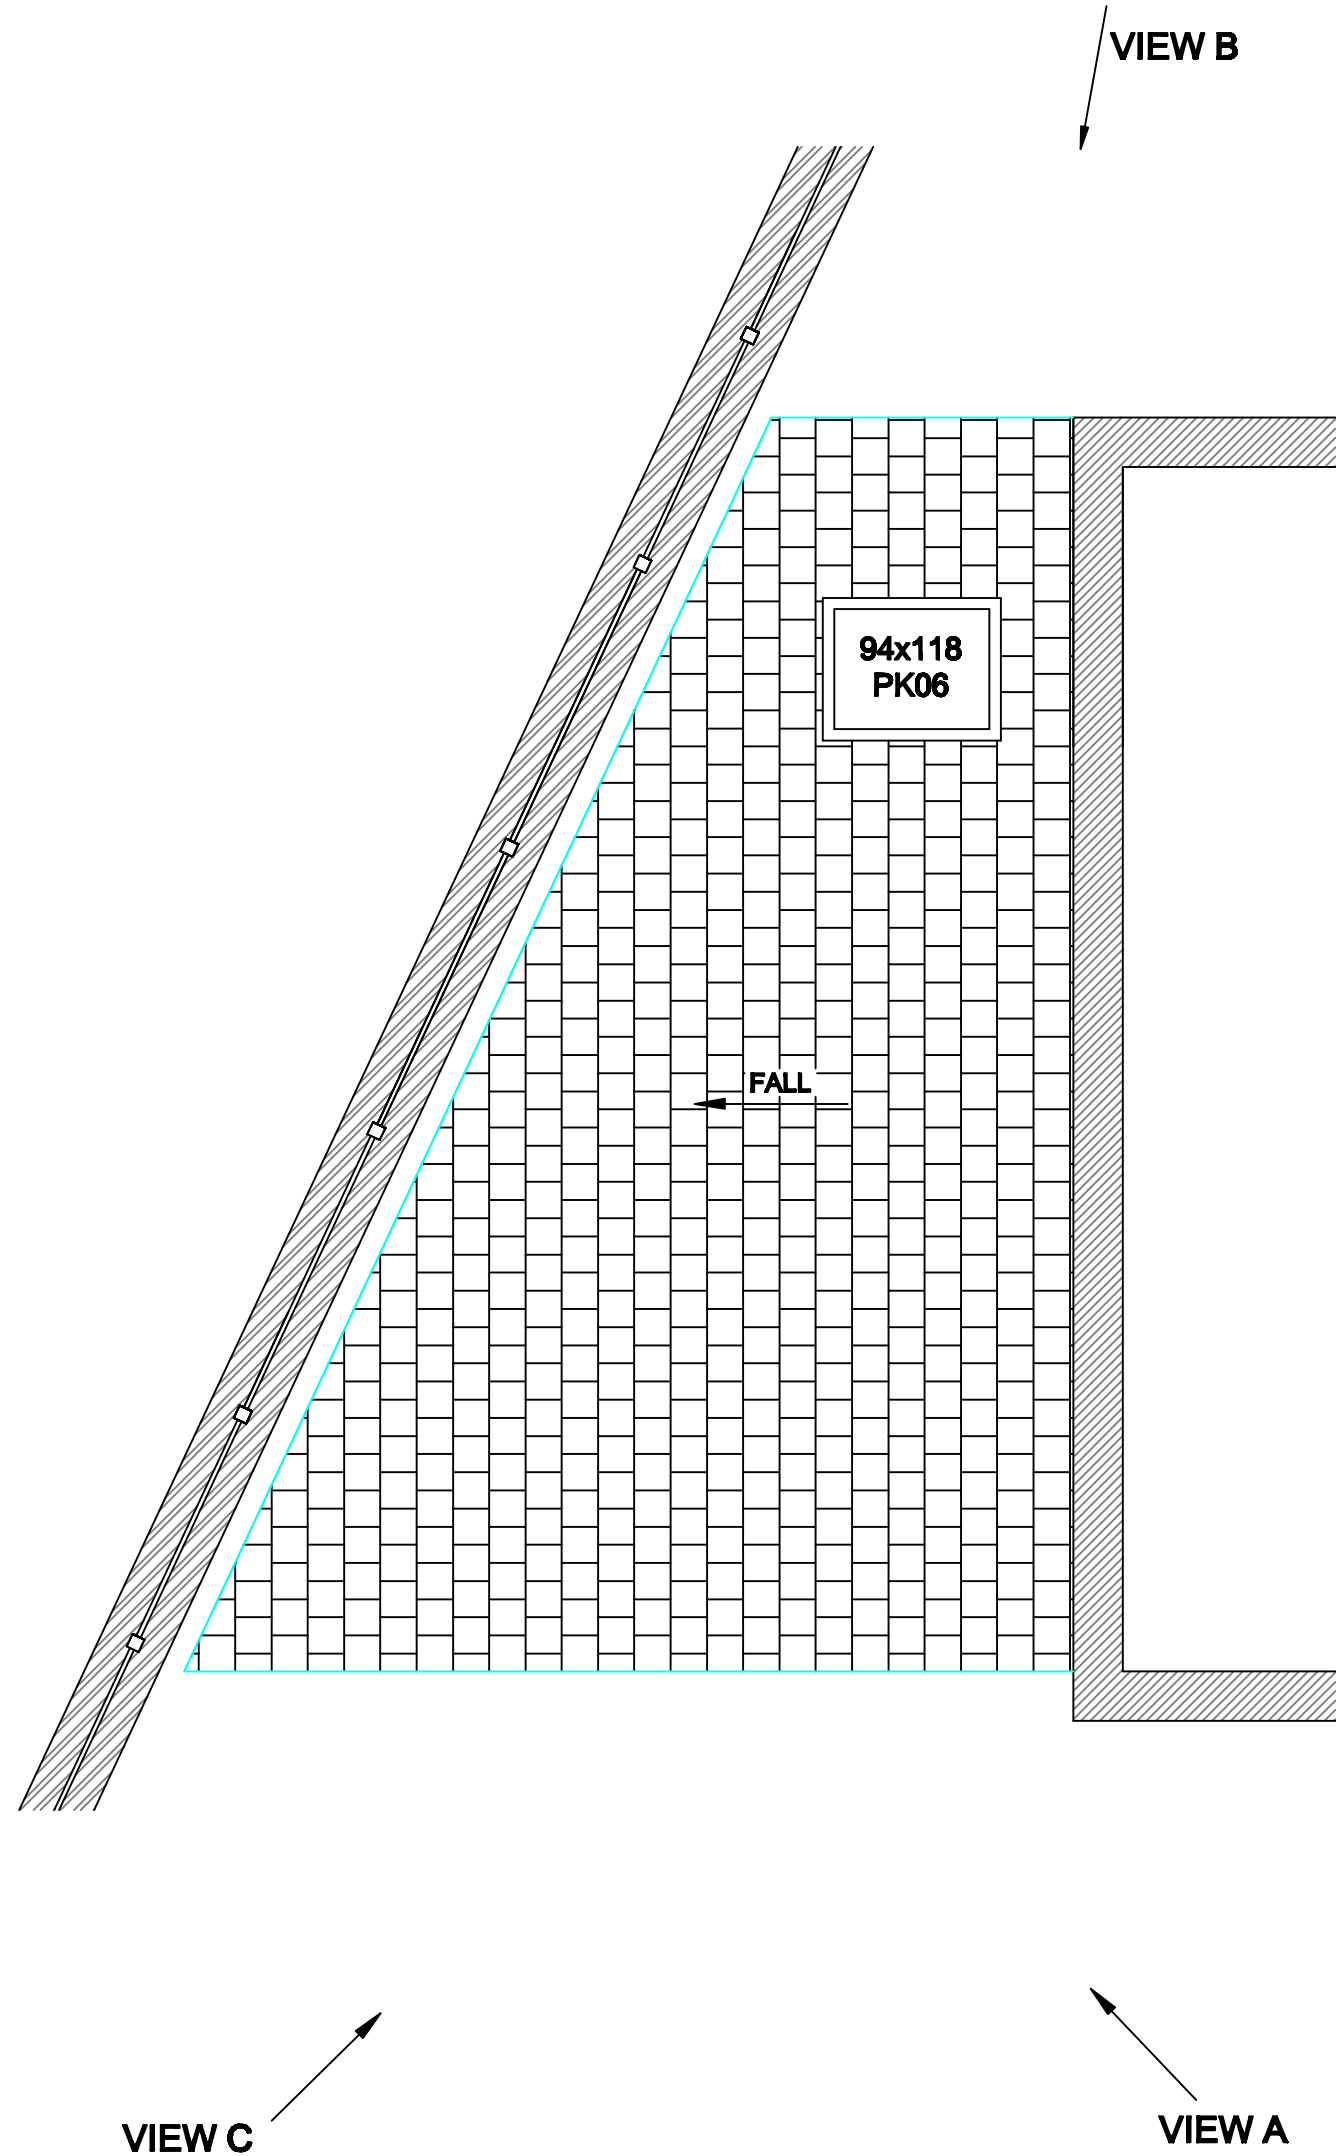

Proposed Reference/Roof Plan (1:50)



Site Photo (View A)



Site Photo (View B)



Site Photo (View C)

REFERENCE

EXISTING SLATE ROOF COVERING

EXISTING FACING BRICK

NEW FACING BRICK TO MATCH EXISTING


NEW CONCRETE ROOF TILES TO MATCH EXISTING SLATE ROOF COVERING

GENERAL NOTES

1. All dimensions are in millimetres unless otherwise noted.

2. This drawing is not to be copied or disclosed by or forwarded on to any unauthorised persons without prior written consent of Gamble King and Noone Limited.

3. Do not scale from this drawing and is only to be used for Local Authority Approval purposes only.

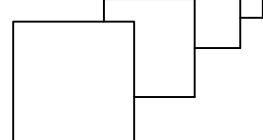Client			Josh Gillard & Mischa Russell		
Job			15 Timberhurst, Bury, BL9 7NZ.		
Drg			Existing/Proposed Side Elevation with Proposed Roof Plan		
Drawn		Date		Scale	
S.King		June 2021		As Shown	
Job No.			Drg No.		
D21.06.13			P04A		
Gamble King and Noone Ltd					
Consulting Structural Engineers & Building Surveyors.					
5 Queen Street Oldham, OL1 1RD Tel: 0161 652 1183 Mobile: 07756 902 604 07725 145 369					

SCALE AS SHOWN AT A1

A	Roof type amended from hip to lean-to roof	S. King	Aug. 2022
REV.	DESCRIPTION	BY	DATE