



┌

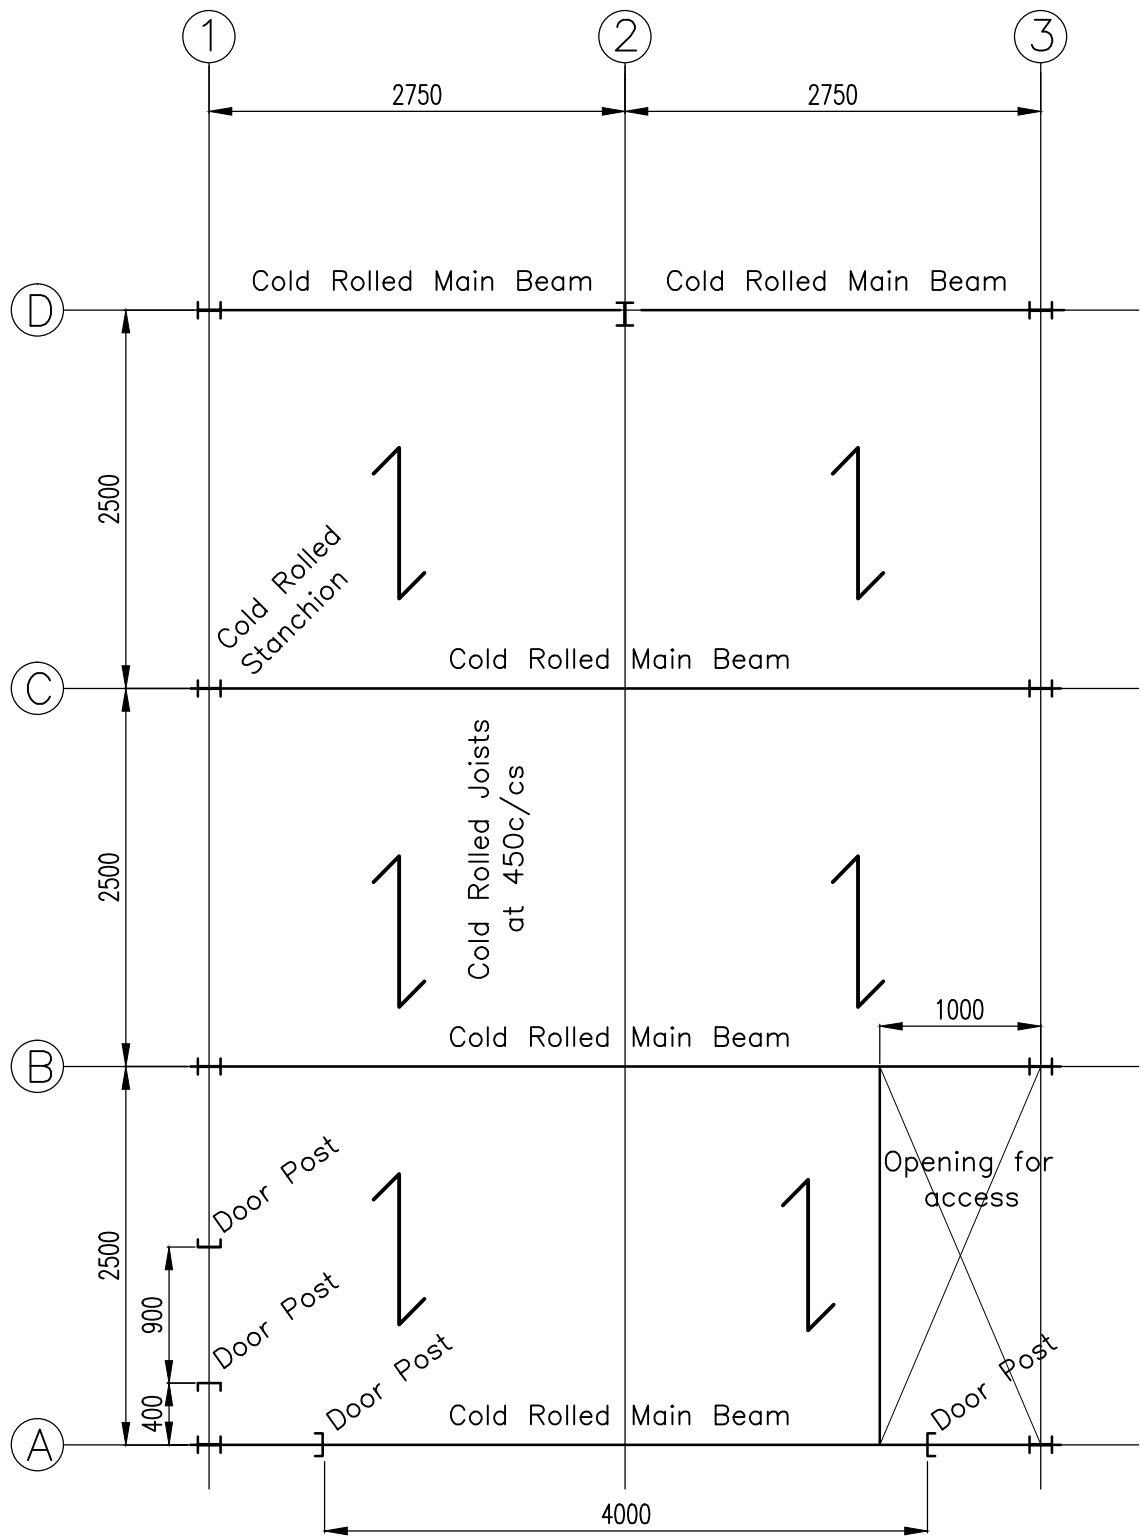

MEZZANINE PLAN
1:50

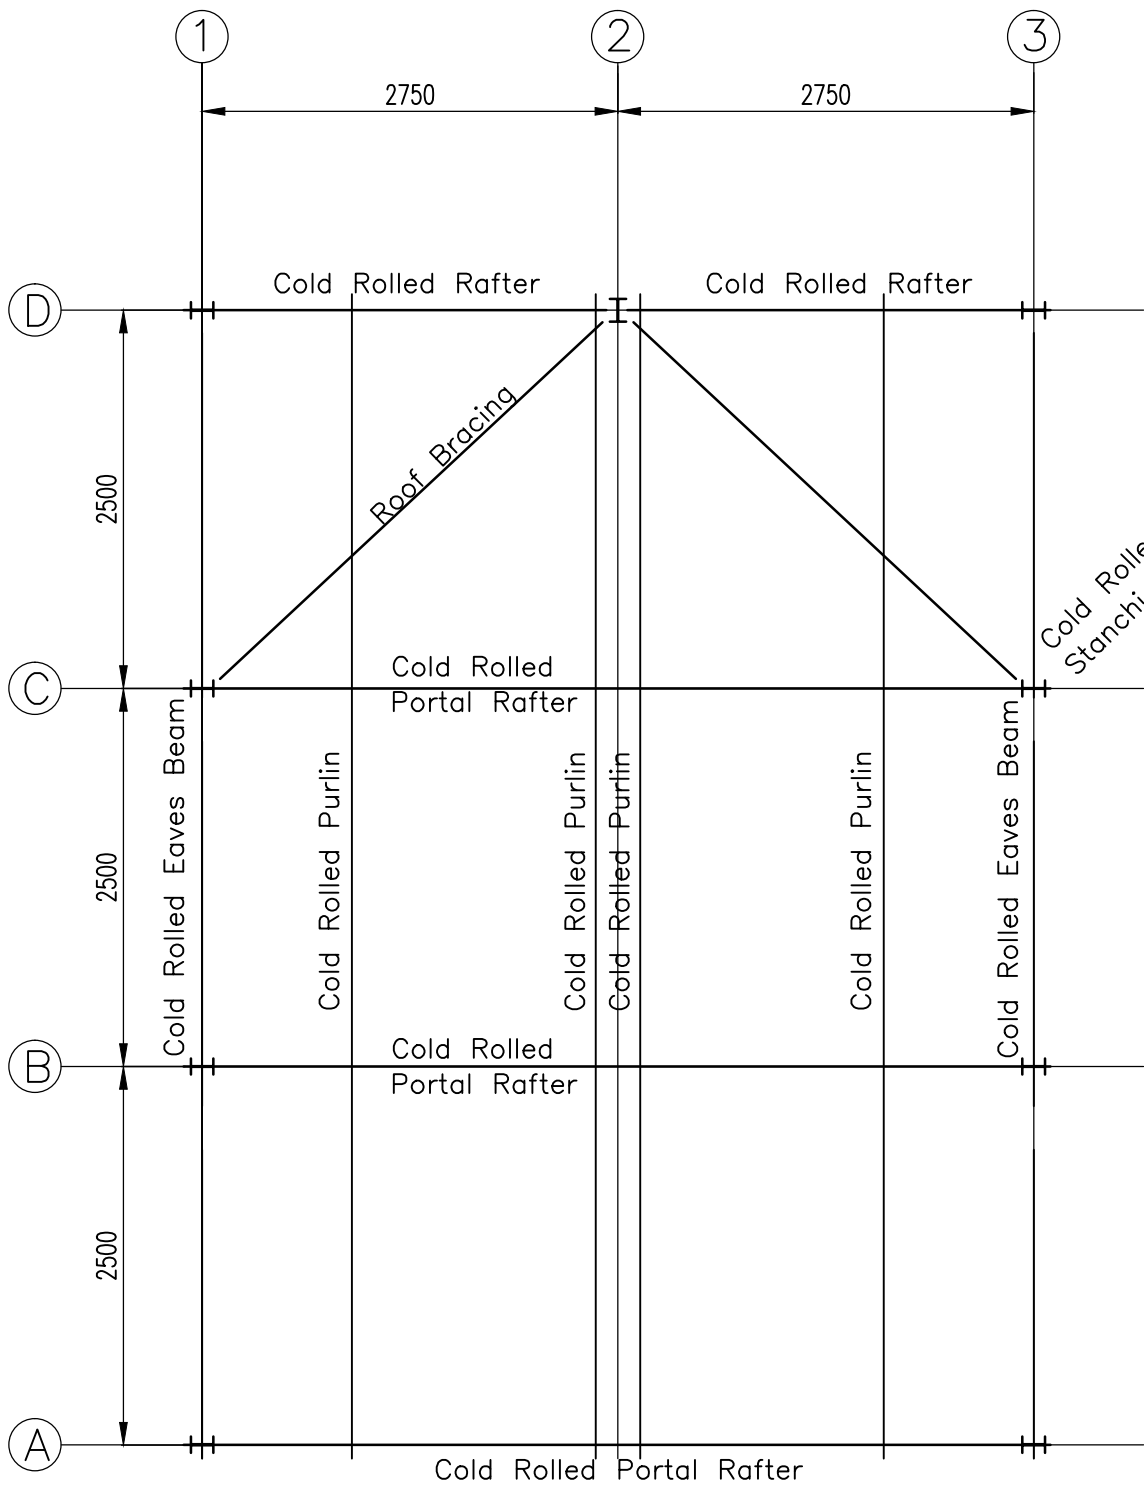

ROOF PLAN
1:50

status			
TENDER			
NOTES – STEELWORK			
FOR ALL NOTES SEE DRAWING 203.101			
revision		by	date



4 Whitebirk Close
Greenmount
Bury BL8 4HE
07977 924318
andrew@arcconsult.co.uk

Civil & Structural Engineer

client	
GREENMOUNT SCOUT GROUP	
project	
PROPOSED NEW GARAGE GREENMOUNT OLD SCHOOL	
drawing	
STEELWORK GA PLANS	
drawn	ARC
date	MAR 2019
approved	date
scale	1:50
A3	
drawing no	203.100
revision	
dept.	