



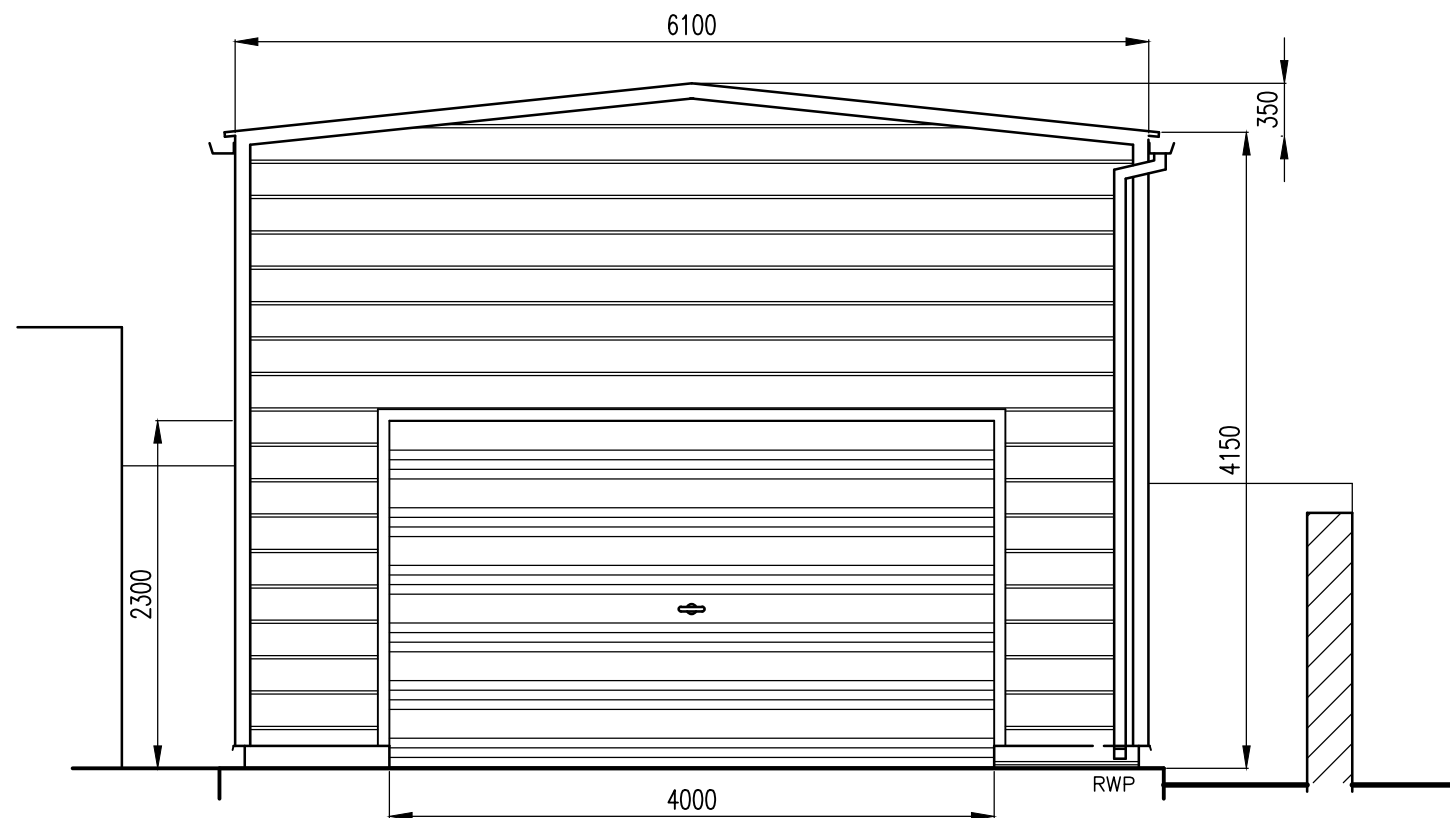

EAST ELEVATION
1:50

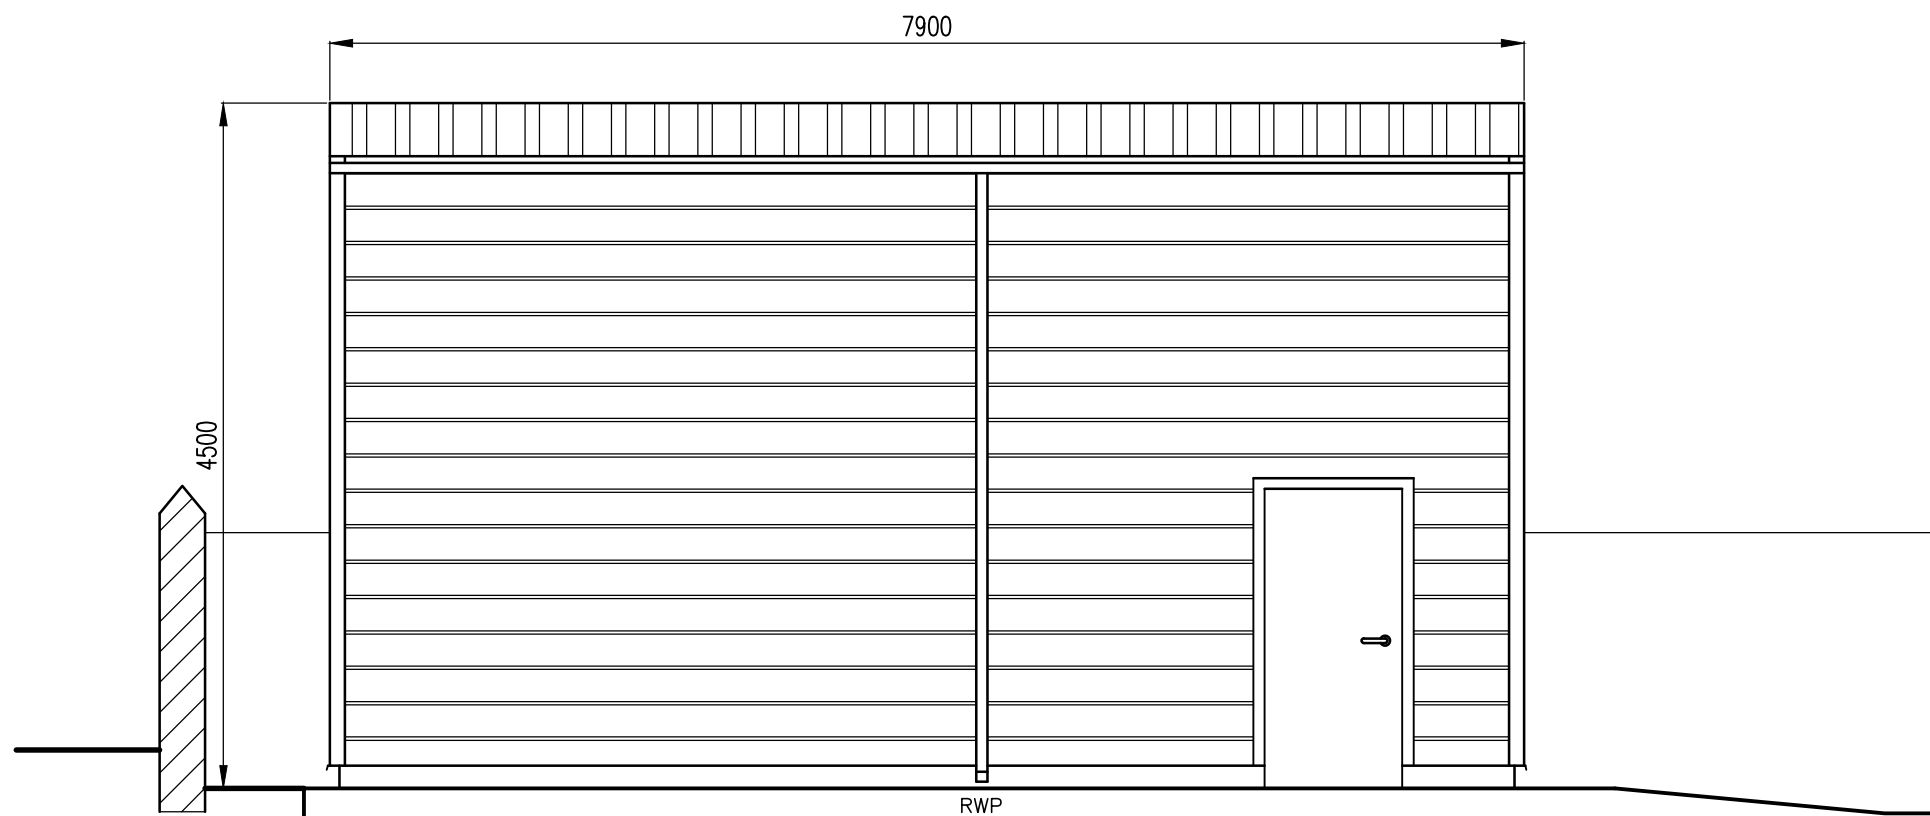

SOUTH ELEVATION
1:50

NOTES

- DO NOT SCALE FROM THIS DRAWING. ANY DIMENSIONAL DISCREPANCIES TO BE REPORTED TO THE ENGINEERS.
- THIS DRAWING TO BE READ IN CONJUNCTION WITH ALL RELEVANT ENGINEERS DRAWINGS AND SPECIFICATIONS.
- ALL MATERIALS AND WORKMANSHIP SHALL BE IN ACCORDANCE WITH THE RELEVANT SPECIFICATIONS AND BRITISH STANDARDS.
- WALLS ARE TO BE FORMED FROM SIBERIAN LARCH TIMBER CLADDING
- ROOF TO BE FORMED FROM SINGLE SKIN PLASTISOL COATED BOX PROFILE STEEL SHEETING. COLOUR - GOOSEWING GREY BS:10A05. ROOF CLADDING TO BE UNDERDRAWN WITH AN ANTI-CONDENSATION LINER
- 4.0m x 2.3m HEAVY DUTY ROLLER SHUTTER DOOR, COLOUR TO BE JUNIPER GREEN BS: 12B29.
- 880mm x 2075mm STEEL PERSONNEL DOOR, COLOUR TO BE JUNIPER GREEN BS: 12B29.
- GUTTERING AND RAINWATER DOWN PIPE TO BE FORMED IN PLASTISOL COATED HOT DIPPED GALVANISED STEEL. COLOUR - JUNIPER GREEN BS: 12B29

status			
PLANNING			
B	Wall cladding changed to Siberian Larch timber	ARC	18.07.19
A	Issued for Planning	ARC	10.06.19
revision		by	date

**ARC Consult**

4 Whitebirk Close
Greenmount
Bury BL8 4HE
07977 924318
andrew@arcconsult.co.uk

Civil & Structural Engineer

client		GREENMOUNT SCOUT GROUP	
project		PROPOSED NEW GARAGE GREENMOUNT OLD SCHOOL	
drawing		ELEVATIONS	
drawn	ARC	date	MAR 2019
approved		date	
scale	1:50	A3	
drawing no	203.102		
revision	B		
dept.			