


Dimensioning
Figured dimensions only to be taken from these designs and drawings. Work to annotated dimensions only. All dimensions to be checked on site. Architectural designers to be informed immediately of any discrepancies before work proceeds. Drawings are to be read in conjunction with relevant specifications, structural engineers and service engineers' drawings.

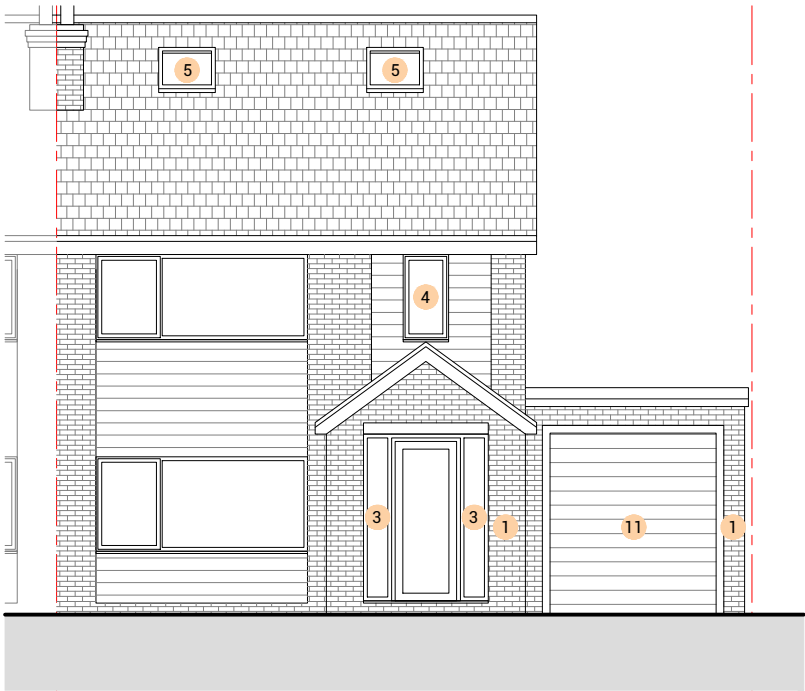

PROPOSED FRONT ELEVATION
1:100 @ A3

0m 1m 3m 5m

Key


- | | | |
|---|-----------------------|-------------------|
| 1 Brickwork to match existing | 6 Roof Lantern | 11 Roller Shutter |
| 2 Roof Tiles to match existing | 7 Composite Door | |
| 3 PVC Window to match existing | 8 K-Rendering | |
| 4 PVC Window to match existing (Obscured Glazing) | 9 Juliet Balcony | |
| 5 Rooflight | 10 Glazed Bifold Door | |



PROPOSED REAR ELEVATION
1:100 @ A3



PROPOSED SIDE ELEVATION
1:100 @ A3

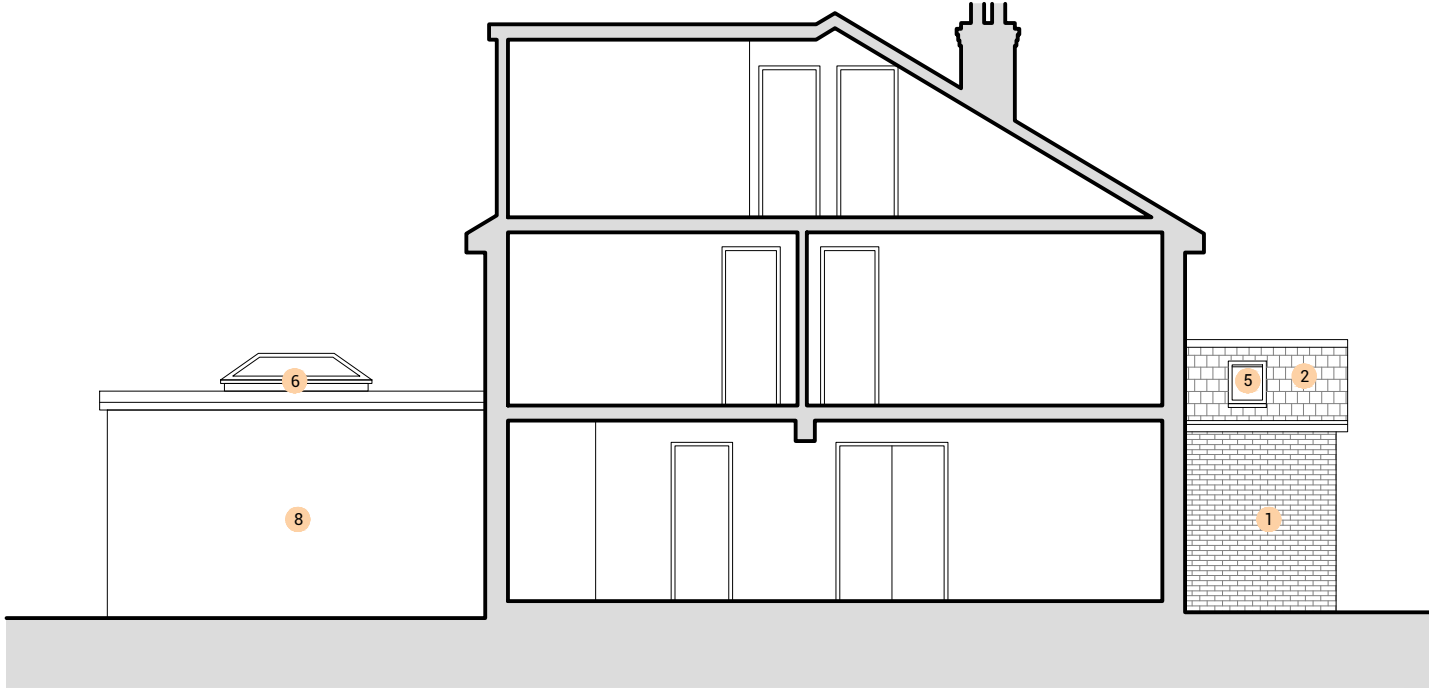

PROPOSED SIDE ELEVATION
1:100 @ A3

Rev	Date	Description
-	10/02/25	Issued to client for comments



S A L E E M
ARCHITECTS

Architecture | Masterplanning | Graphics

CLIENT:
Homeowner

PROJECT:
3 Leyton Dr,
Bury
BL9 9SL

TITLE:
Proposed Elevations

SCALE:
1:100 @ A3

DRAWING NO.
Sheet 5

REV:

DATE:
Feb 2026